


REV	DATE	AMENDMENTS	DRAWN	CHECKED
#	Aug 10		-	JH

Key to terms used on survey:

- wsv - Water Stop Valve
- gsv - Gas Stop Valve
- fh - Fire Hydrant
- rsv - service marker
- wpwfd - Wooden Post and Wire Mesh Fence
- wpf - Wood Panel Fence
- cpwfd - Concrete Post and Wire Mesh Fence
- clf - Close Board Fence
- cl - Chain Link Fence
- st - Iron Post
- bt - British Telecom pole/cover
- ep - electricity pole
- lp - Lamp Post
- rs - Road Sign
- np - Name Plate
- prg - stream crossing
- dk - drop kerb
- tw - top of wall
- tt - top of tree
- stn - survey station

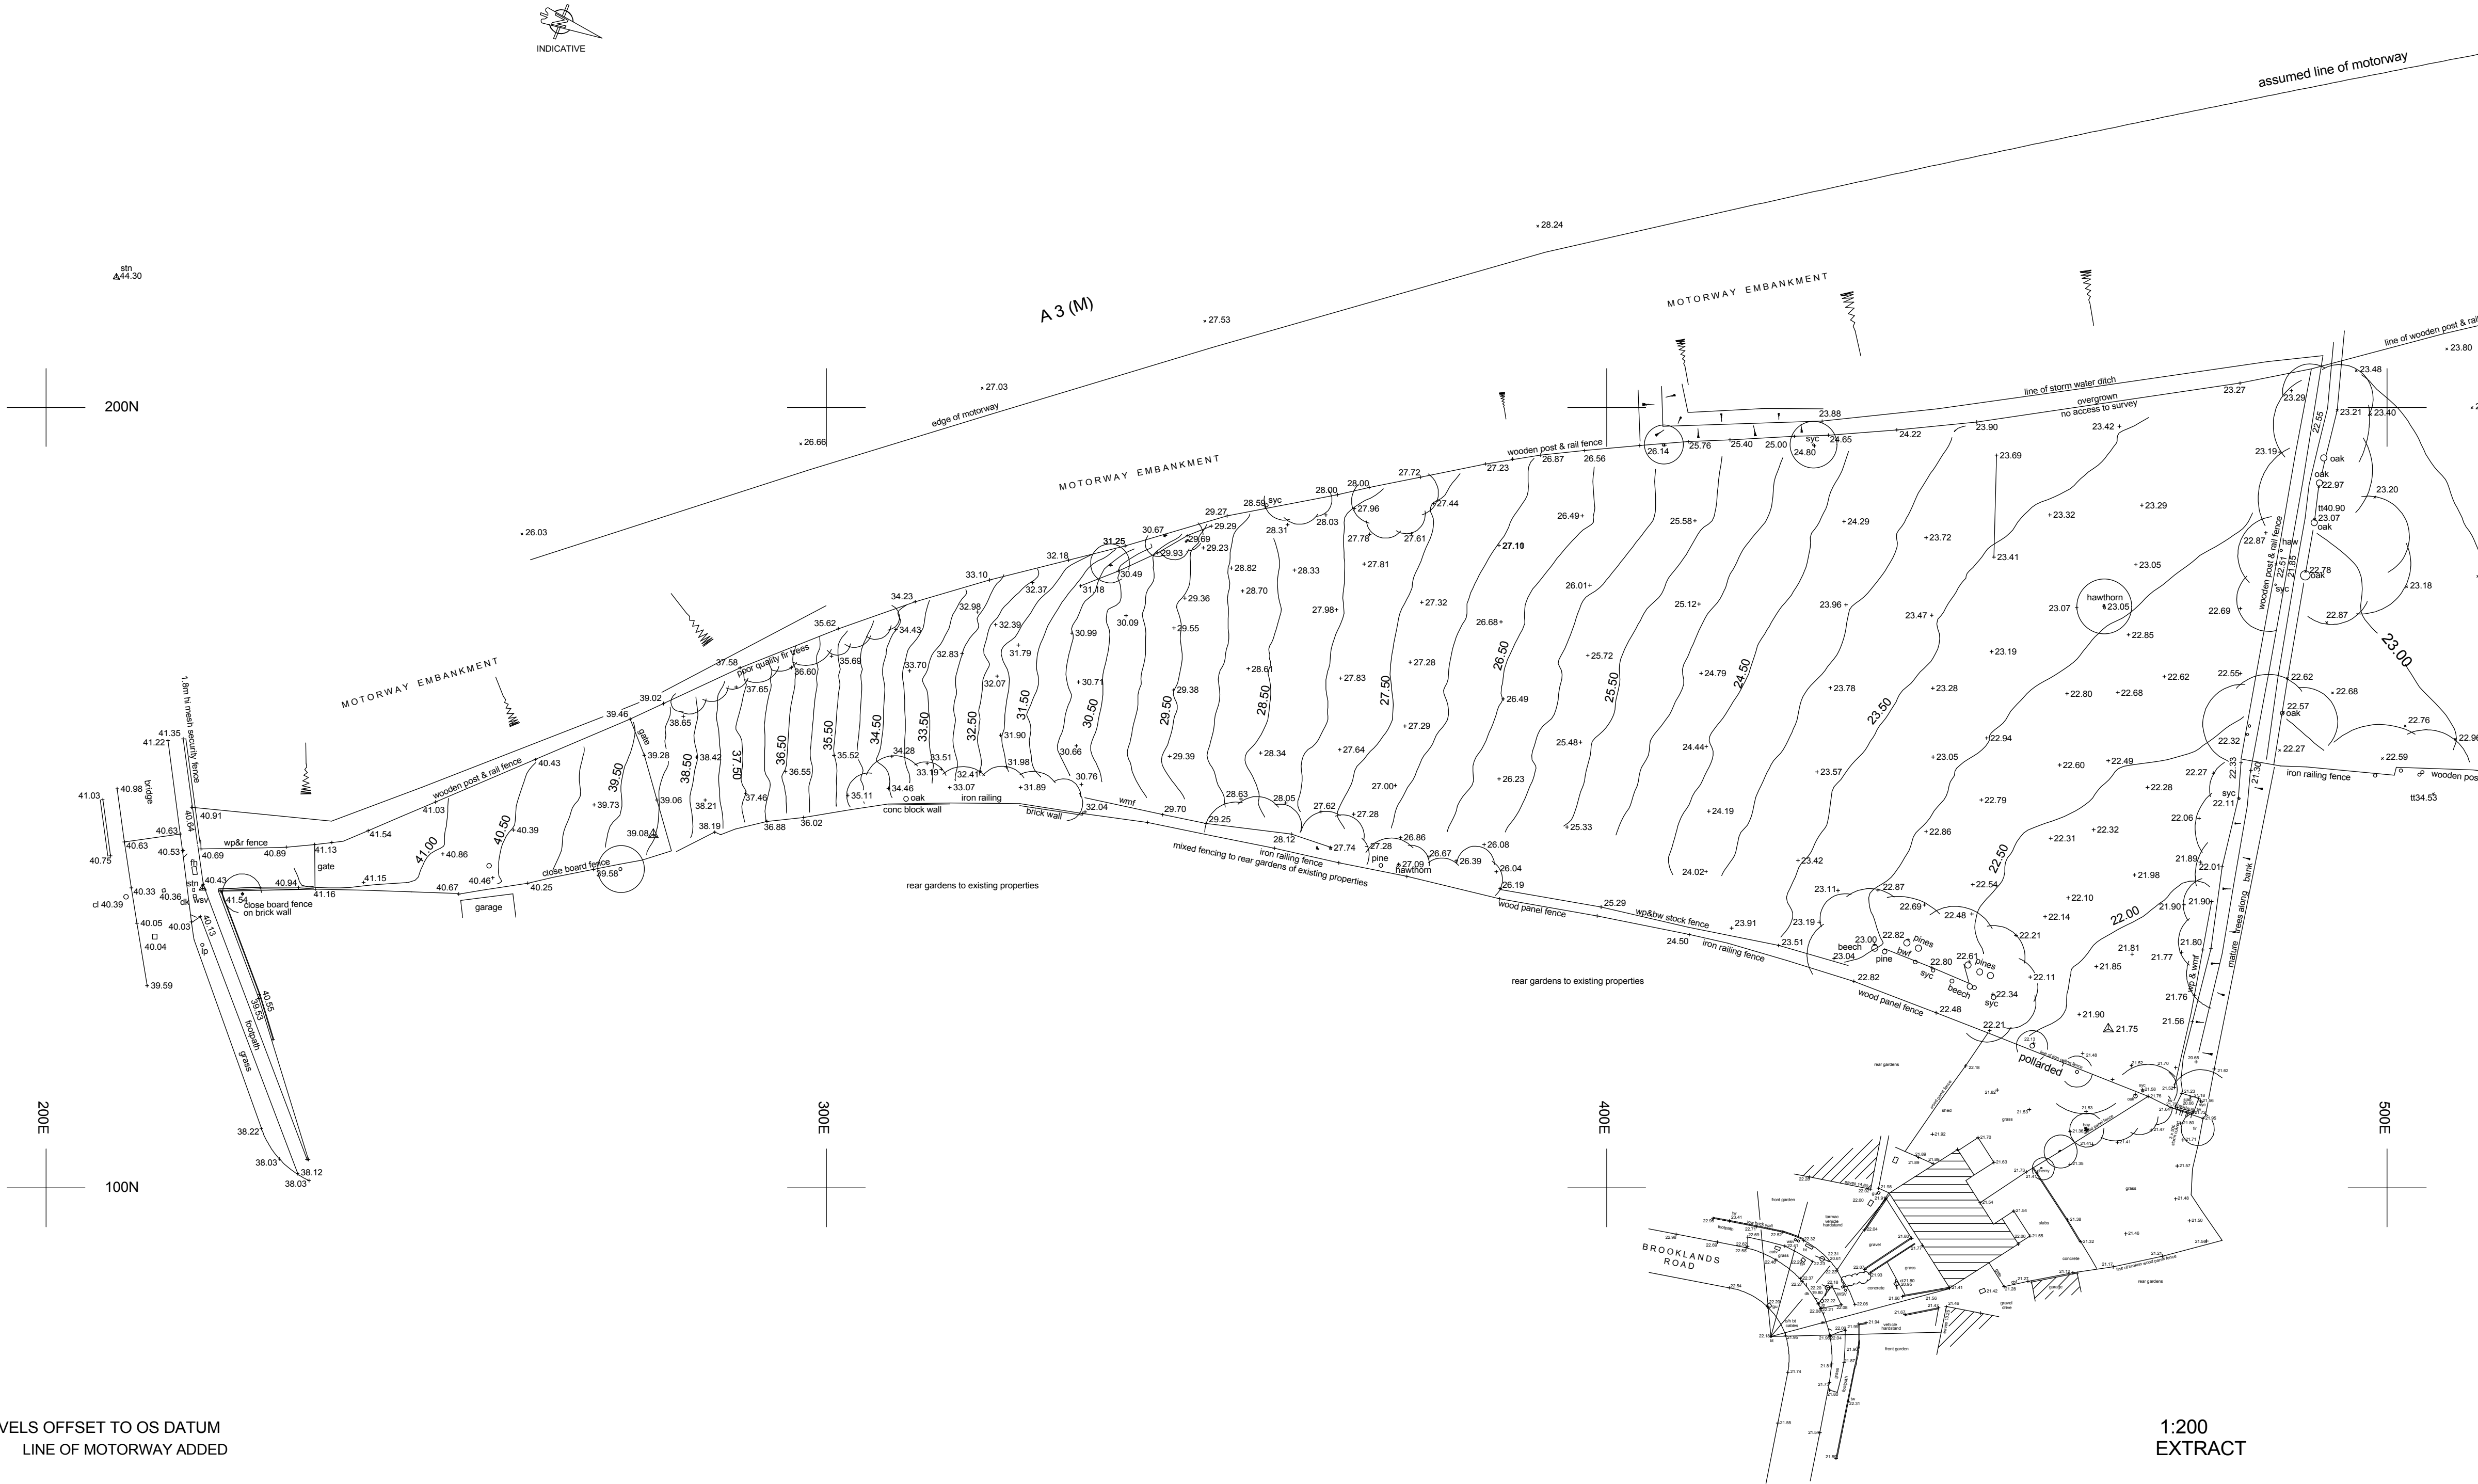

REVISED SEPT 02 LEVELS OFFSET TO OS DATUM
LINE OF MOTORWAY ADDED

1:200
EXTRACT

NOTES:
LEVELS RELATE TO O.S. DATUM
TREE SPECIES SHOULD BE VERIFIED WHERE OF CRITICAL IMPORTANCE
THE ARCHITECT SHOULD SATISFY HIMSELF THAT ALL TREES LIKELY
TO AFFECT HIS DESIGN HAVE BEEN SHOWN
INTER CONNECTION OF MANHOLES SHOULD BE VERIFIED WHERE OF
CRITICAL IMPORTANCE USING CCTV
PIPE SIZES & INVERTS DETERMINED WITHOUT ENTRY INTO MANHOLE

J C RADFORD SITE ENGINEERING & LAND SURVEYS LTD
3-5 REDHILL BASSETT SOUTHAMPTON
TEL (023) 8079 0217 MOBILE 07836 380795
CLIENT: CRAYFERN HOMES
CONTRACT: LAND OFF BROOKLANDS ROAD, BEDHAMPTON
TITLE: EXISTING SURVEY
SCALE: 1:500 SURVEYED: JCR DRAWN: JCR DATE: FEB 00

CLIENT: Crayfern Homes

PROJECT: Land off Scratchface Lane,
Bedhampton

DRAWING: Existing Site Survey

SCALE: 1:500 DWG NO: 9982/ S01

DATE: Aug 10 REV: #



Grosvenor Court, Winchester Road, Ampfield, Winchester, Hants. SO51 9BD
Tel: 01794 368 678 Fax: 01794 368 637
Maple House, Commonfield, Winscombe, Dorset, BH21 1JL
Tel: 01202 840405 Fax: 01202 840406
3 Mary's House, 40 London Road, Newbury, Berkshire, RG14 1LA
Tel: 01635 40184 Fax: 01635 41455

REV:	DATE:	AMENDMENTS:	DRAWN:	CHECKED:
#	Aug 10		-	JH

Key to terms used on survey :	
wsv -	Water Stop Valve
gsv -	Gas Stop Valve
fh -	Fire Hydrant
mss -	service riser
wpwf -	Wooden Post and Wire Mesh Fence
wplf -	Wood Panel Fence
cpwf -	Concrete Post and Wire Mesh Fence
clf -	Chain Link Fence
cl -	Chain Link Fence
ip -	Iron Post
bt -	British Telecom pole/cover
ep -	electricity pole
lp -	Lamp Post
rs -	Road Sign
np -	Name Plate
pg -	grass covering
dk -	drop kerb
hw -	top of wall
lt -	top of tree
Δ	survey station



- 2 Levels
- 4 Kerbs & Tracks
- 5 Buildings
- 6 Walls & Fences
- 7 Banks & Batters
- 8 Services & Covers
- 9 Trees, shrubs & spreads
- 10 General Text
- 11 Footpaths
- 12 Survey Stations
- 13 Grid, Border & Nameplate
- 50 Section
- 101 Survey Point Level Position

