


SUPERSEDED

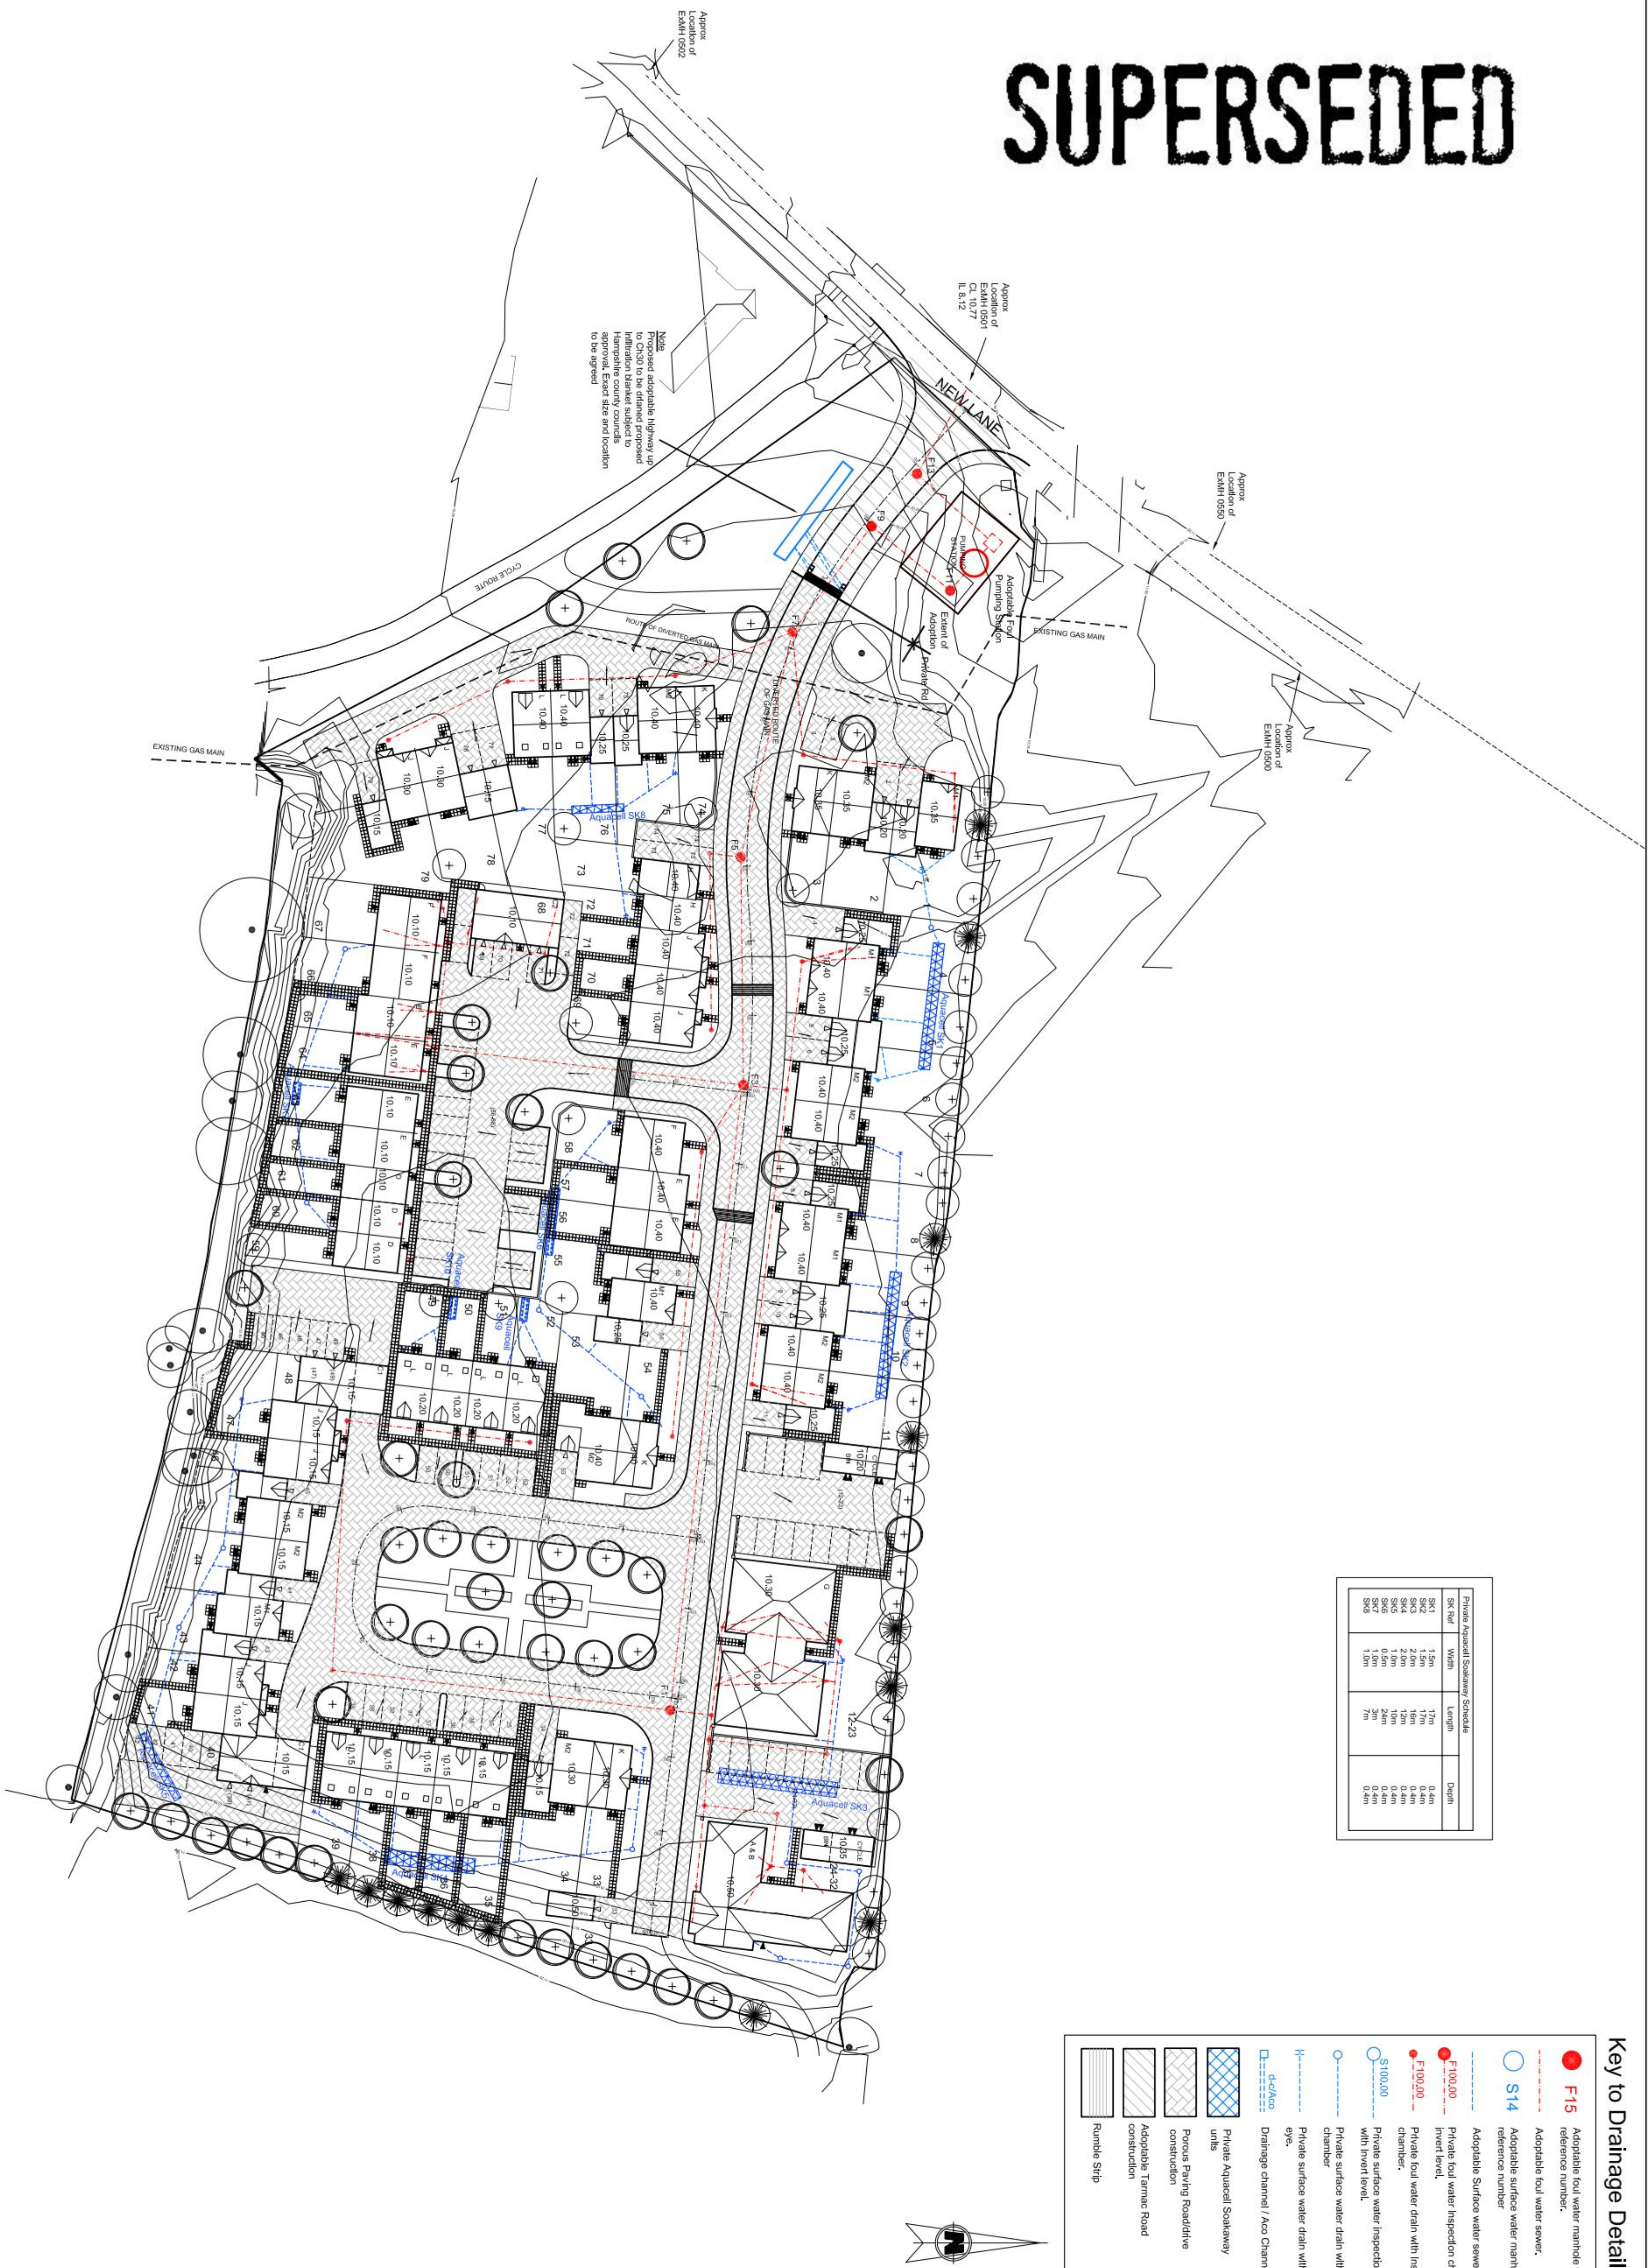

Key to Drainage Details

- | | | |
|---|----------------------------|---|
|  | F15 | Adaptable foul water manhole with reference number. |
|  | S14 | Adaptable foul water sewer. |
|  | F100.00 | Adaptable surface water manhole with reference number |
|  | S100.00 | Adaptable Surface water sewer |
|  | F100.00 | Private foul water inspection chamber with invert level. |
|  | S100.00 | Private foul water drain with inspection chamber. |
|  | | Private surface water inspection chamber with invert level. |
|  | | Private surface water drain with inspection chamber |
|  | | Private surface water drain with rodding eye. |
|  | $d=c/\lambda_{\text{cso}}$ | Drainage channel / A/c Channel with gully. |
|  | | Private Atypical Soakaway |
|  | | Porous Paving Road/drive construction |
|  | | Adaptable Tarmac Road construction |
|  | | Rumble Strip |

[illegible]

**PRELIMINARY
DRAWING**

A	New Layout added, Drivage and levels amended to suit. New access construction added	27.2.12	TL
Rev.	Description	Date	By
Client	Bloor Homes		
Project	Fairfield Road Havant		
Title	Engineering Layout (Private Scheme)		
 BANNERS GATE CIVIL, STRUCTURAL & ARCHITECTURAL DESIGN SERVICES 16-17 Birmingham Street, Havant, West Midlands RG3 3RN Tel: 01753 687 500 Fax: 01753 687 501 Email: info@bannersgate.com			
Scale	1:500	Drawn	TL
Date	June 11	Checked	
File	110107ha-110	Drawn	11010 / 110A