


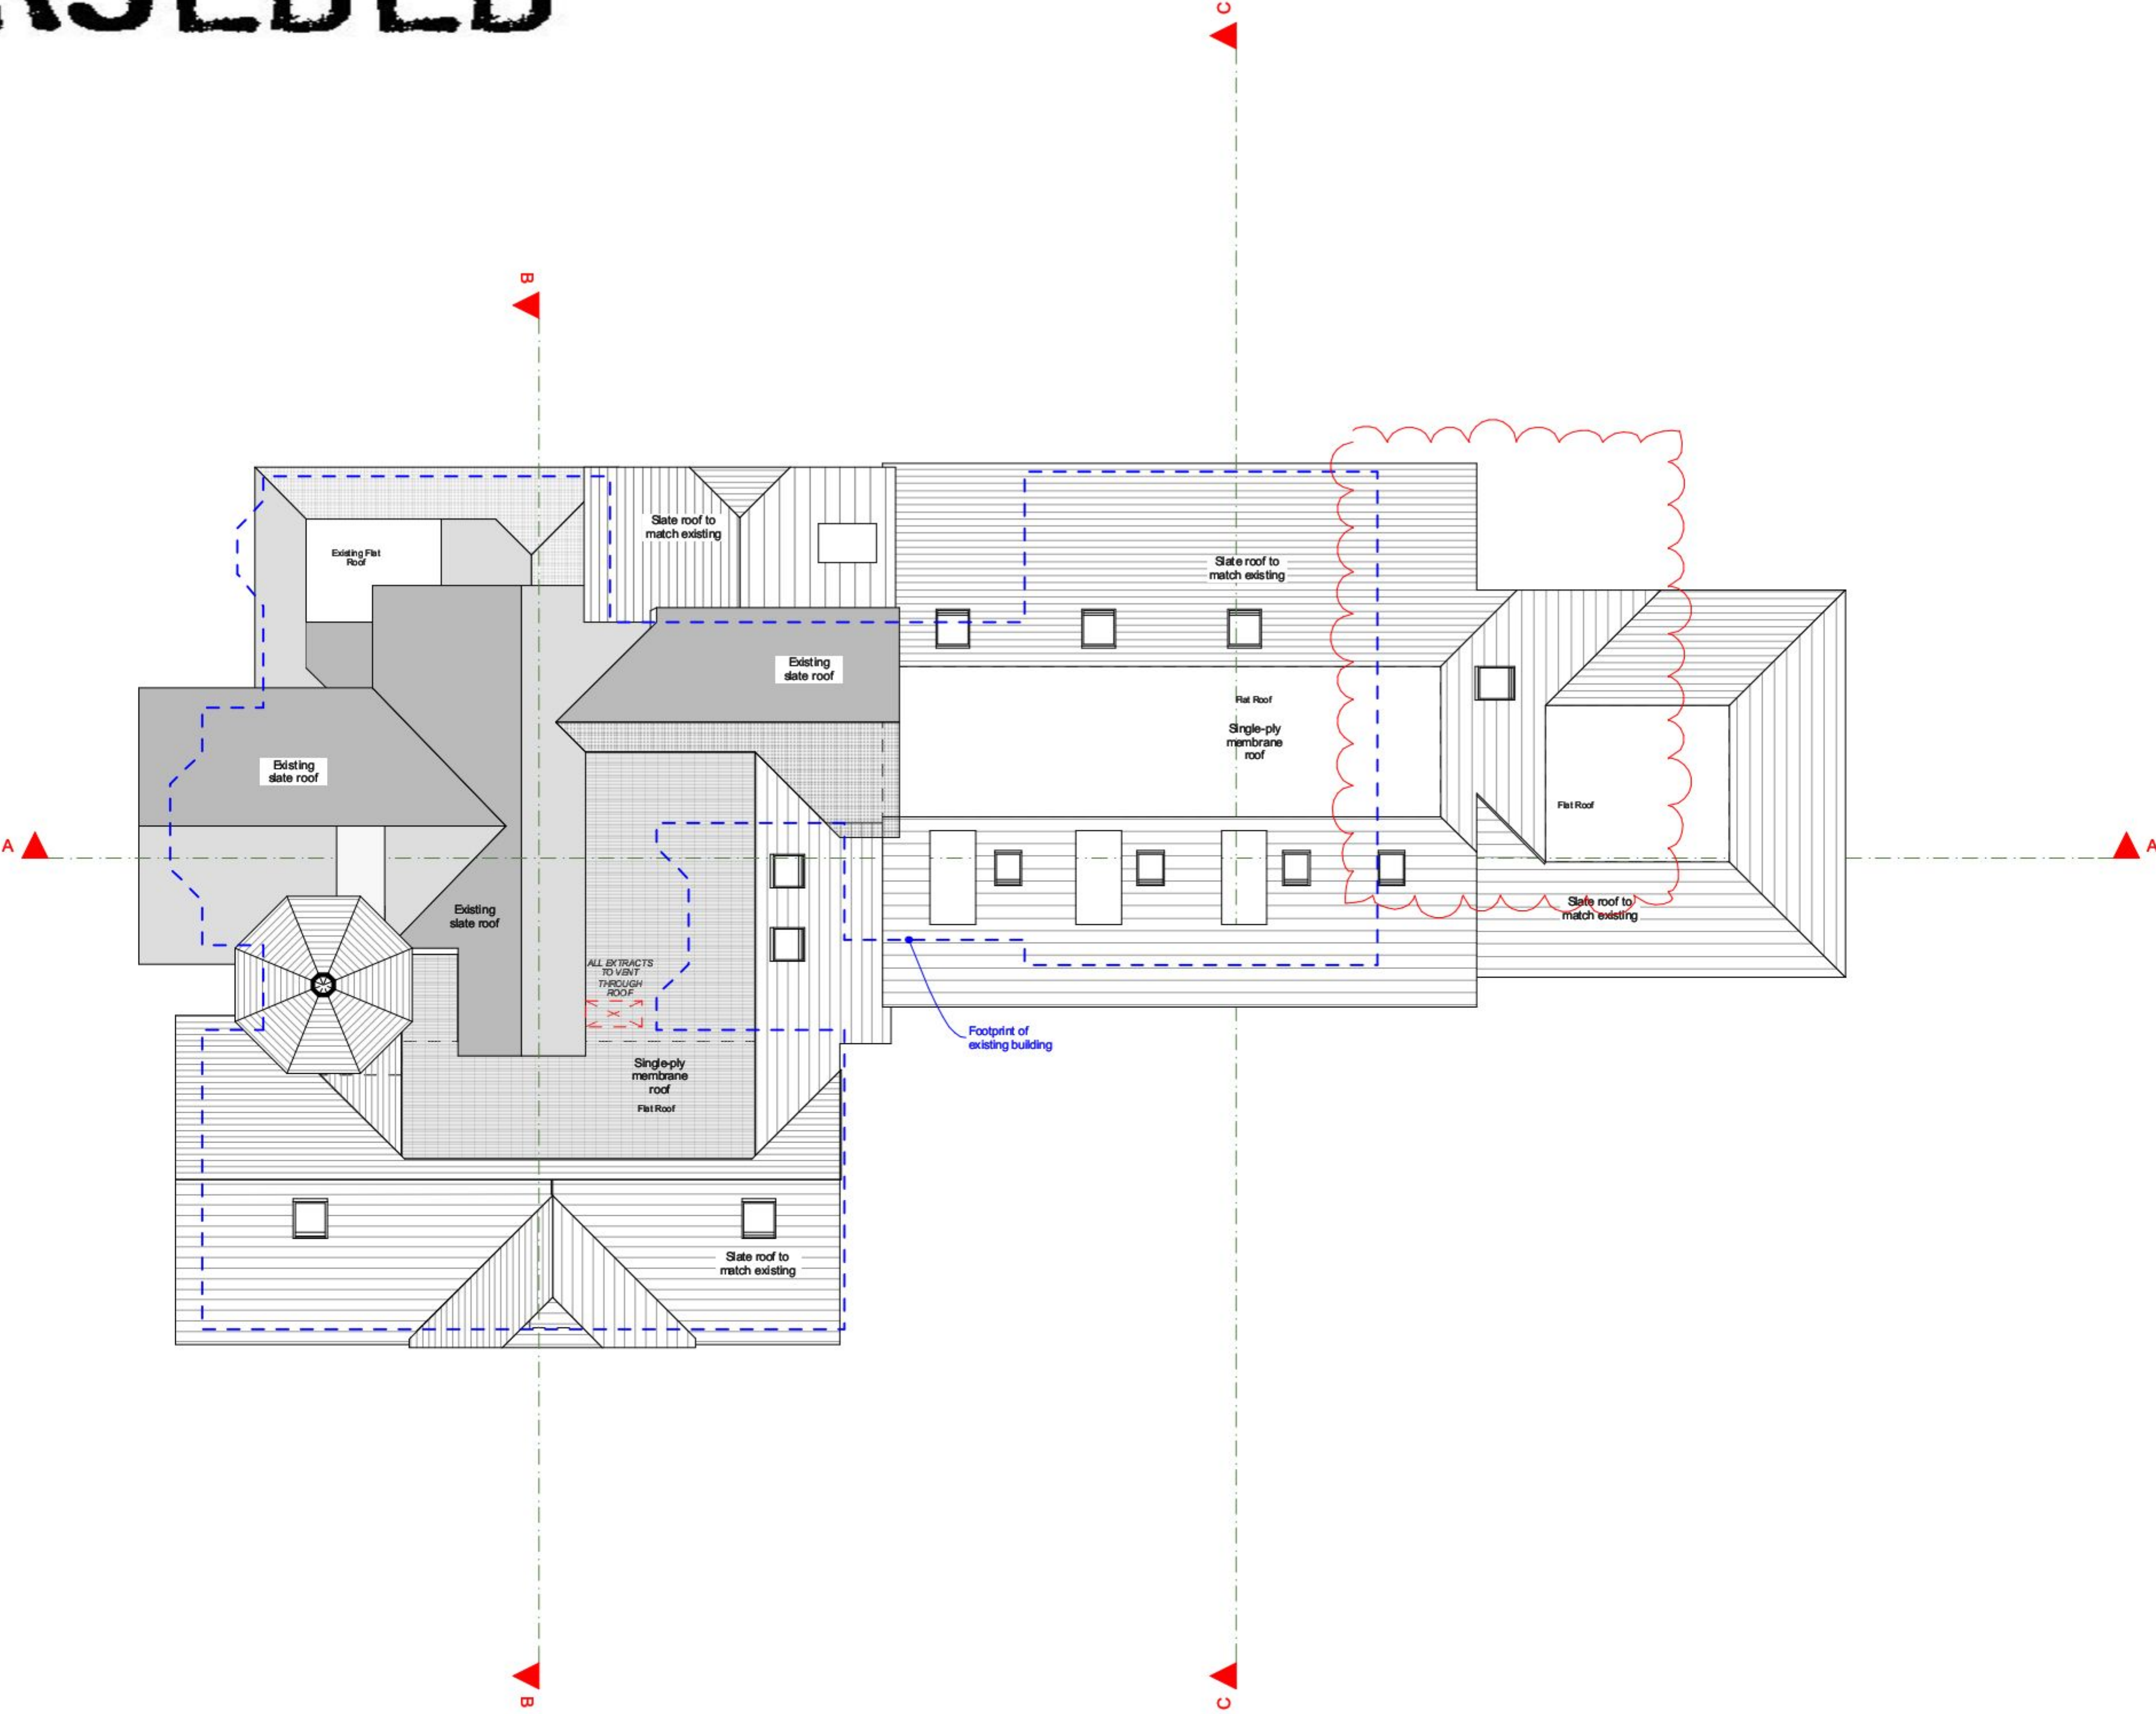

Roof Plan

Proposed

1:100