




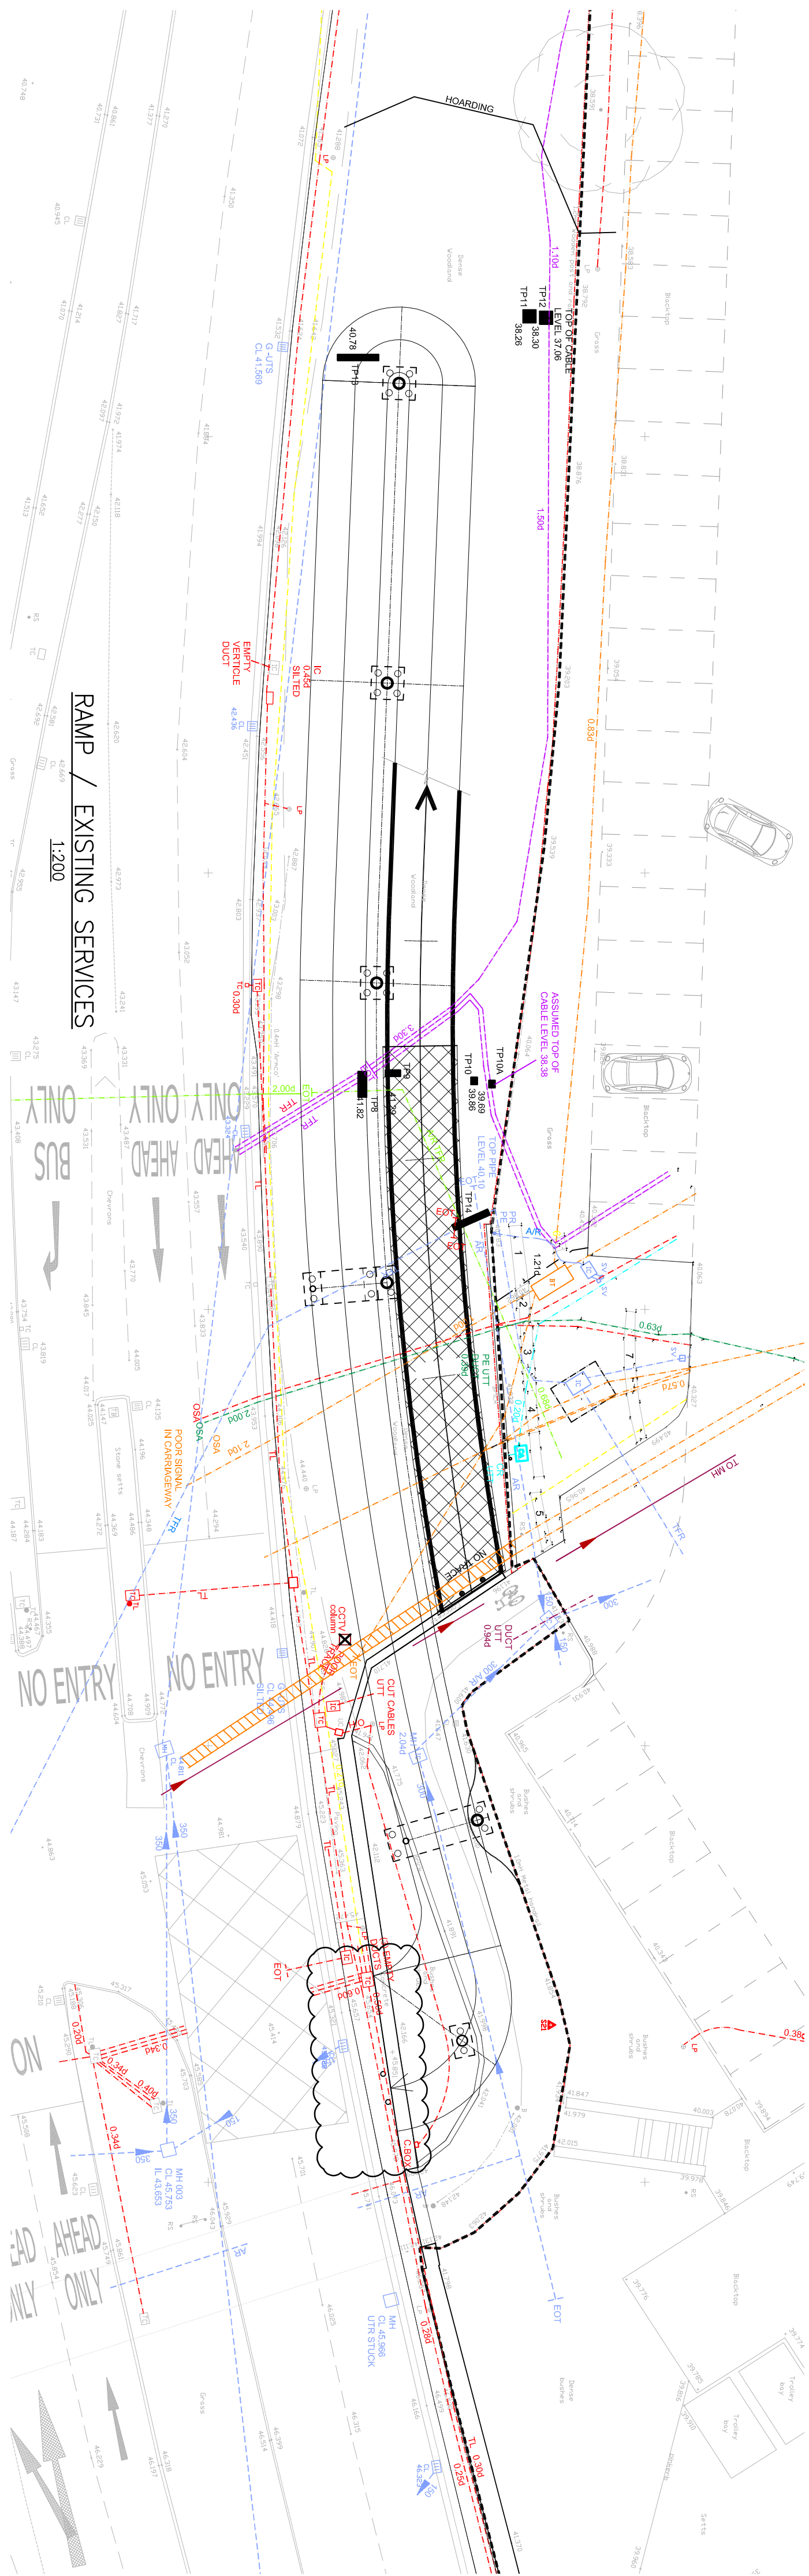

RAMP / EXISTING SERVICES
1:200

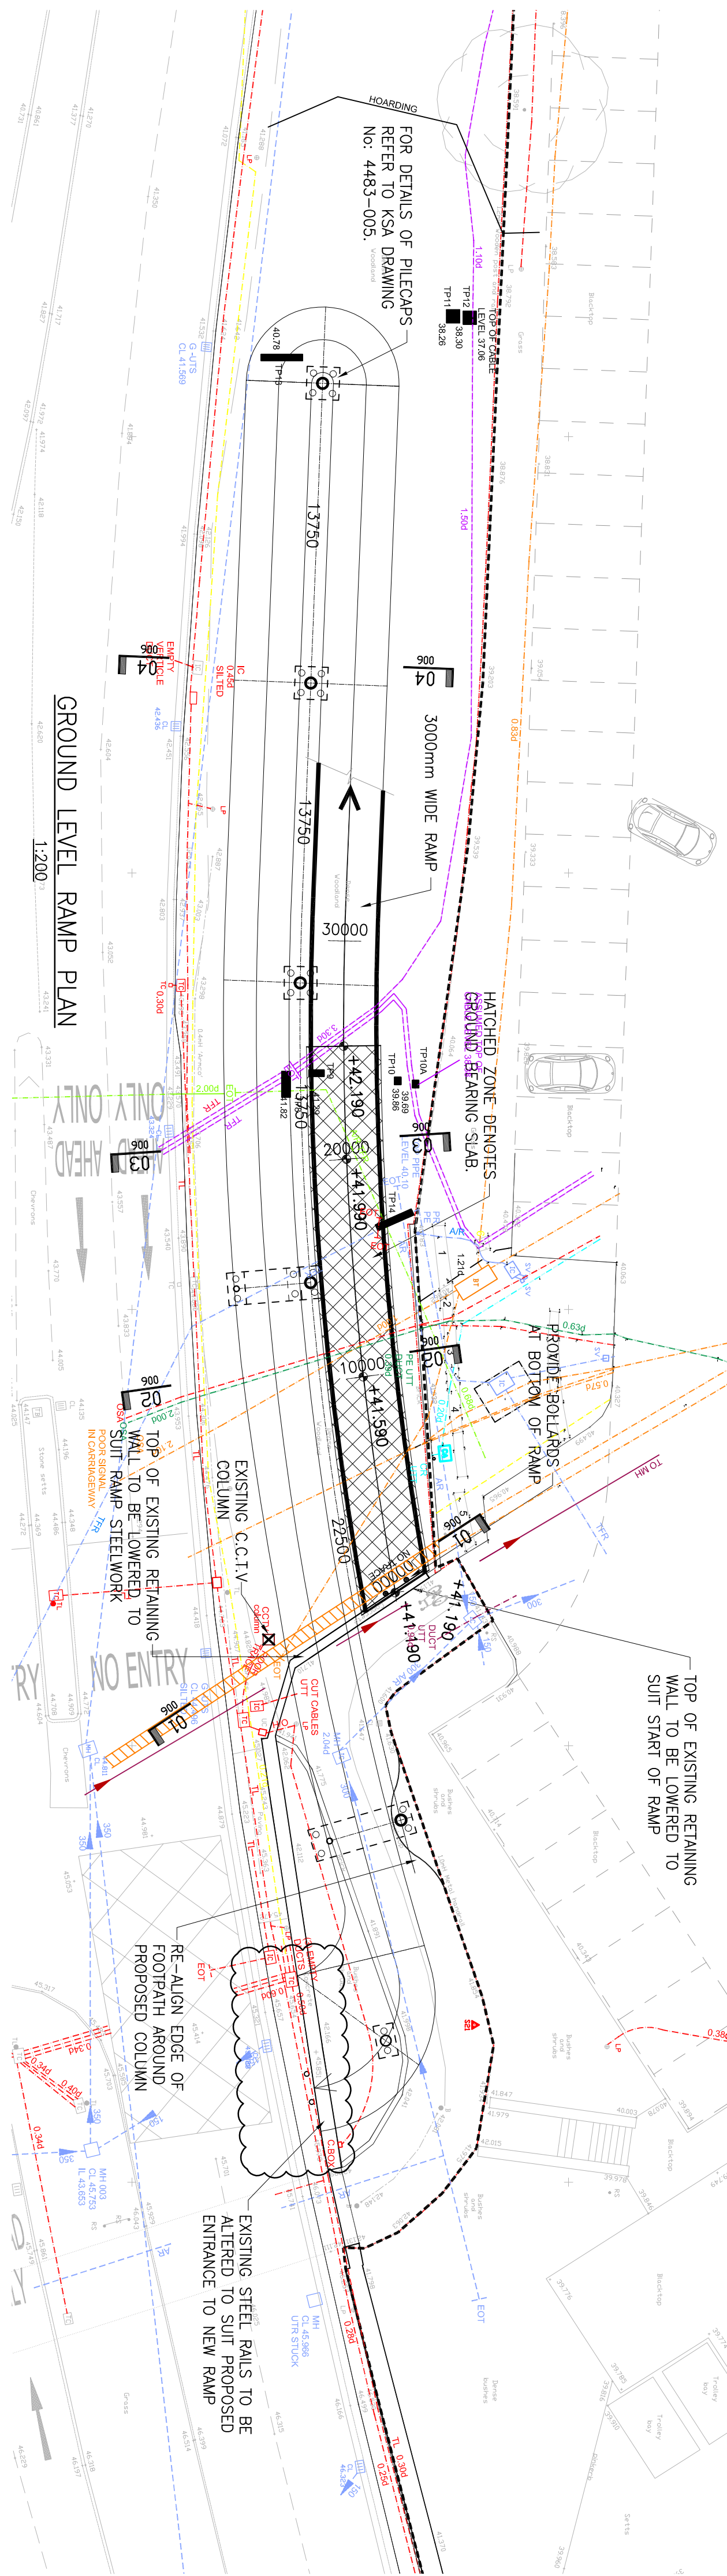

GROUND LEVEL RAMP PLAN
1:200

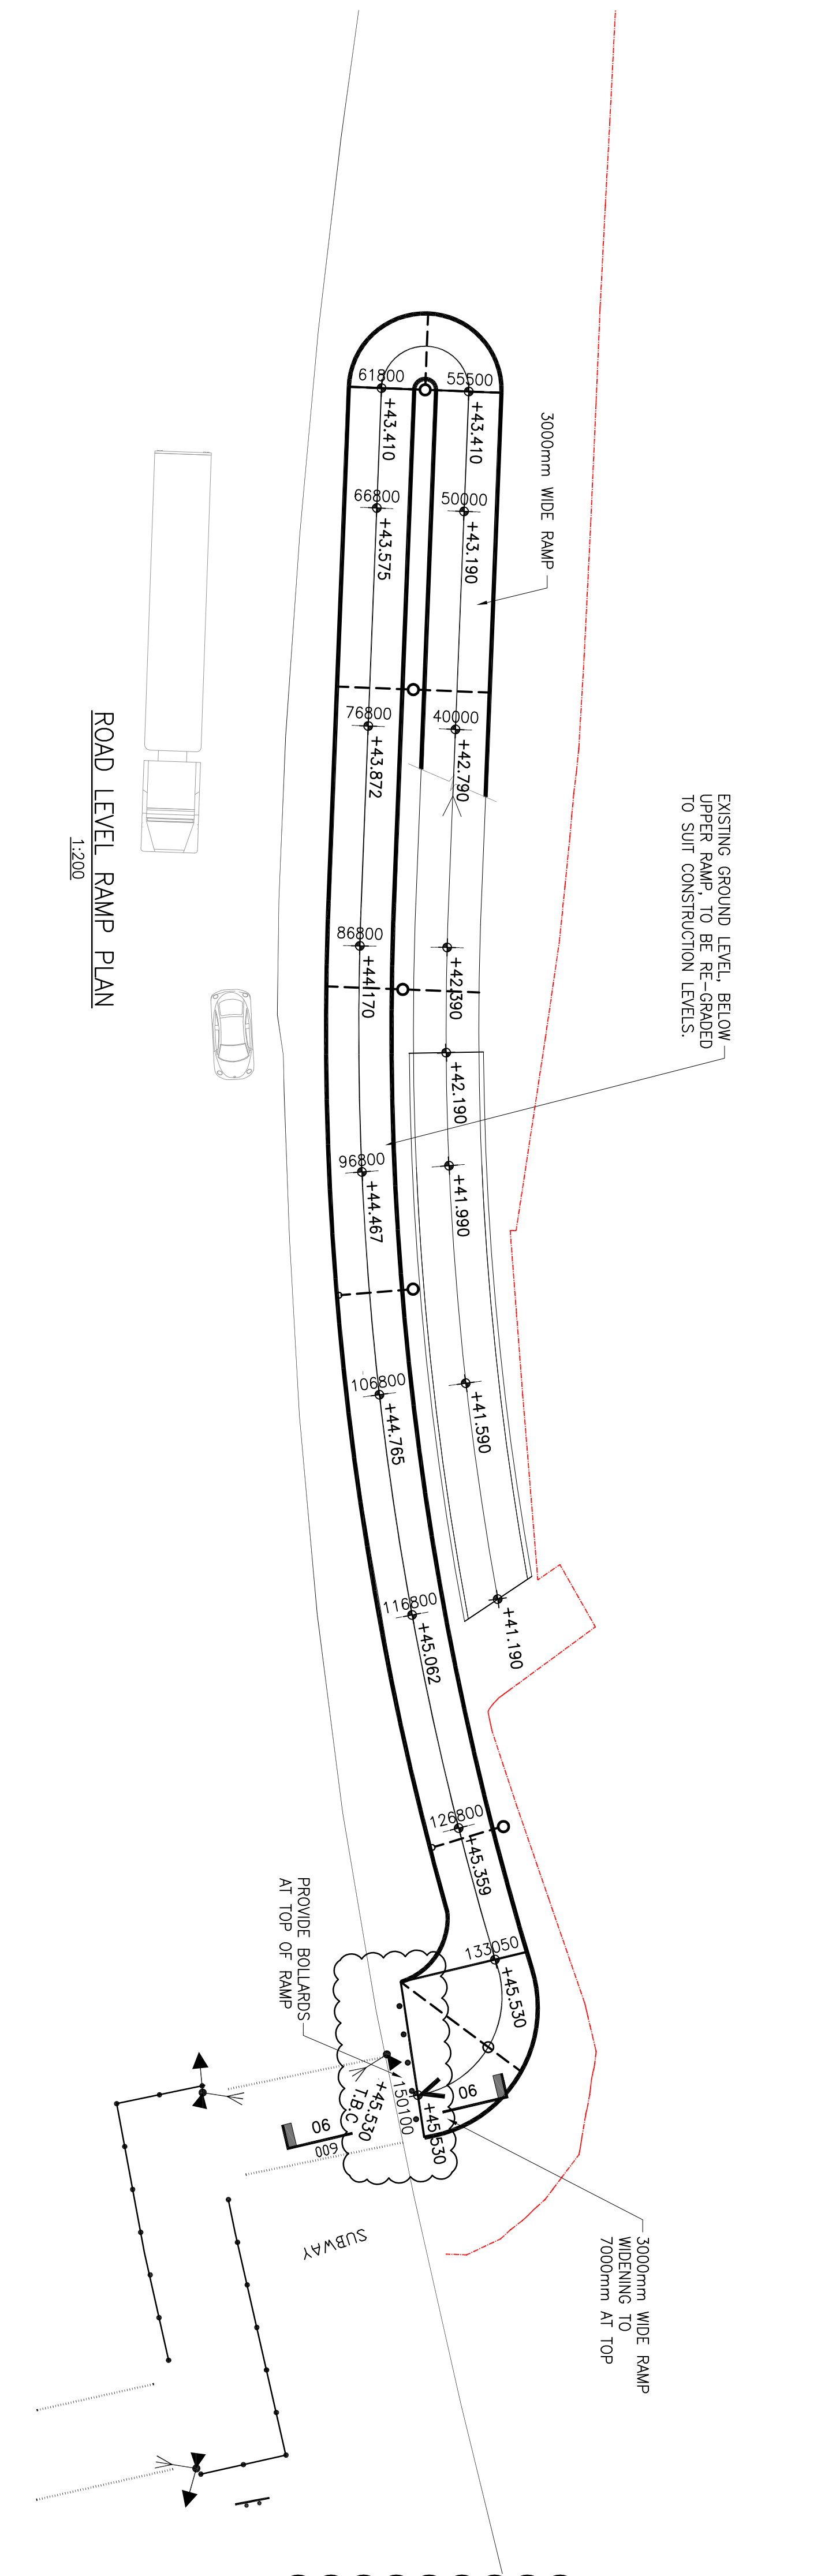

ROAD LEVEL RAMP PLAN
1:200

- KEY TO SERVICES:
- BT CABLES
 - CABLE TV
 - GAS
 - ELECTRICITY
 - HIGH VOLTAGE
 - WATER
 - WASTE WATER
 - UNKNOWN
 - END OF TEST

- GENERAL TO ALL DRAWINGS
1. THE DRAWING IS TO BE READ IN CONJUNCTION WITH ALL RELEVANT ARCHITECT'S SERVICE ENGINEERS' SPECIALISTS AND KIRKSAUNDERS' DRAWINGS, BILLS OF QUANTITIES AND SPECIFICATION.
 2. FOR THE PURPOSES OF CONSTRUCTION THIS DRAWING MUST NOT BE SCALED AND ONLY WRITTEN OR CALCULATED DIMENSIONS USED.
 3. ALL WORKMANSHIP TO BE IN ACCORDANCE WITH THE LATEST EDITION OF THE RELEVANT BRITISH STANDARD, CODES OF PRACTICE SPECIFICATIONS AND TO THE APPROVAL OF THE BUILDING INSPECTOR AND CONTRACT ADMINISTRATION.
 4. CONTRACTOR SHALL BE RESPONSIBLE FOR THE PROTECTION OF ALL SERVICES PRIOR TO OBTAINING OF FABRICATING ANY SET ITEMS.
 5. DIMENSIONS MARKED BY 'AM' ARE SUBJECT TO CONFIRMATION BY SITE MEASURE AND GIVEN FOR GUIDANCE ONLY.
 6. ALL BEAMS ARE REFERENCED BY DEPTH X BREATH UNLESS NOTED OTHERWISE.
 7. ALL PROPRIETARY PRODUCTS ARE TO BE USED STRICTLY IN ACCORDANCE WITH MANUFACTURERS INSTRUCTIONS.
 8. THE CONTRACTOR IS RESPONSIBLE FOR ALL CONSTRUCTION PROCEDURES AND TEMPORARY WORKS TO SAFELY CARRY OUT STRUCTURAL WORKS.

FOR DETAILS REFER TO THE FOLLOWING DRAWINGS:

SITE/RAMP LAYOUT:	4483-004
PILECAP/RAMP DETAILS:	4483-005
STEELWORK RAMP DETAILS:	4483-007
ENLARGED PLANS:	4483-008
STEELWORK RAMP SECTIONS:	4483-009
PILE + PILECAP LAYOUT:	4483-010

LAYOUT OF RAMP IS BASED ON 'MAJOR BROWNS' SETTING-OUT DRG. NO. SK2/5

LAYOUT OF EXISTING SERVICES IS BASED ON SITE VISION SURVEYS LTD' DRG. NO: 0812-ICG-5946 rev. 2

C1	TOP OF RAMP WIDENED TO 7m.	14m	14.06.13
C2	RC RAMP EXTENDED PAST EXISTING GAS PIPE. EXISTING GAS PIPE TO BE REMOVED TO SUIT. SITE SURVEY OF EXISTING SERVICES ADDED - RAMP WIDENED / ADJUSTED TO SUIT EXISTING.	14m	22.10.12
C3	EXISTING INFORMATION UPDATED TO SURVEY.	14m	03.09.12
C4	RAMP WIDENED / ADJUSTED TO SUIT EXISTING.	14m	26.04.12
C5	MAJOR/RAMP DETAILS OVER SERVICES ZONE. REVERSE BOLLARDS AT TOP + BOTTOM ADDED.	14m	02.03.12
C6	EXISTING INFORMATION UPDATED TO SURVEY.	14m	22.02.12
C7	RAMP WIDENED ADDED TOP WIDTH INCREASED. EXISTING INFORMATION UPDATED TO SURVEY.	14m	30.01.12
C8	EXISTING INFORMATION UPDATED TO SURVEY.	14m	20.06.11
C9	EXISTING INFORMATION UPDATED TO SURVEY.	14m	20.06.11

FOR CONSTRUCTION

kirksaunders
associates
CONSULTING ENGINEERS

1: 01689 896464
T: 01689 896282
E: info@kirksaunders.co.uk
W: www.kirksaunders.co.uk

a: Priory Buildings, Church Hill, Orington, Kent, BR6 9HH

CLIENT: SAINSBURY'S
ARCHITECT: CHQ PARTNERSHIP
PROJECT: WATERLOOVILLE RAMP

PLANS & DETAILS GENERAL ARRANGEMENTS

Drawing Number	MS	GC	JUNE '11	A1	Scale/Revision	AS INDICATED
4483-004	C3					