


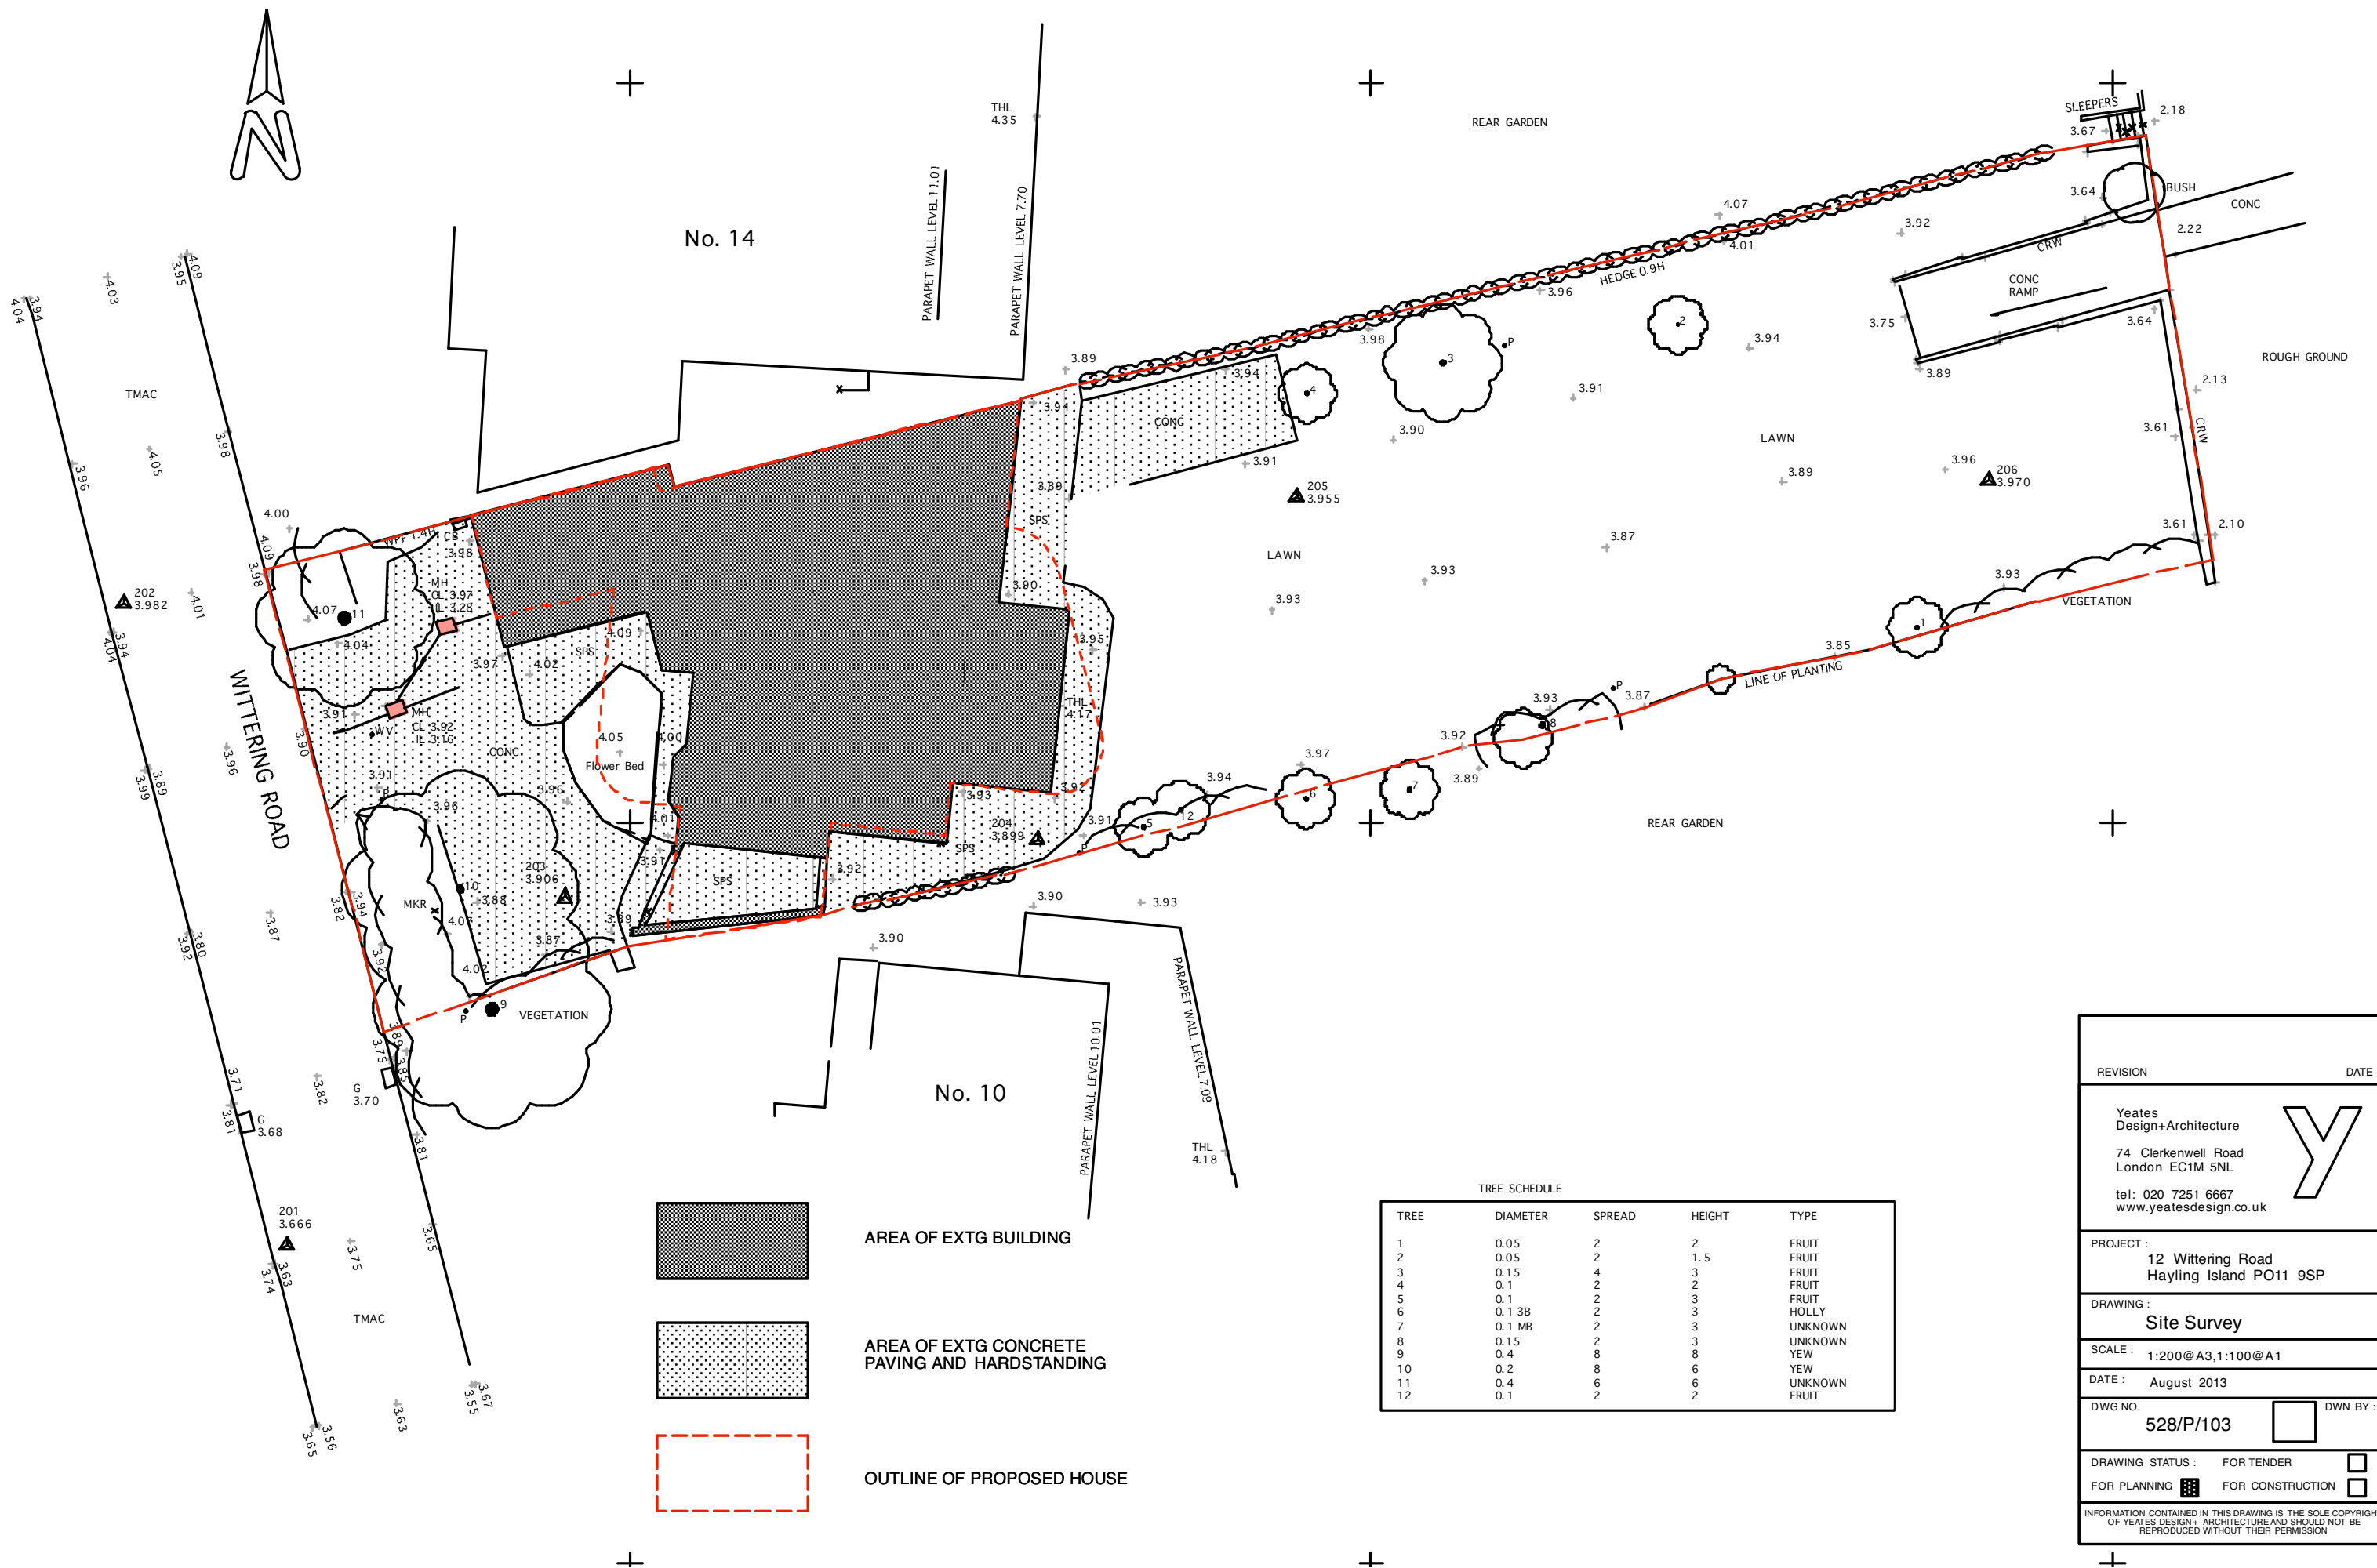

REVISION	DATE
Yeates Design+Architecture 74 Clerkenwell Road London EC1M 5NL tel: 020 7251 6667 www.yeatesdesign.co.uk Y	
PROJECT : 12 Wittering Road Hayling Island PO11 9SP	
DRAWING : Site Survey	
SCALE : 1:200@A3,1:100@A1	
DATE : August 2013	
DWG NO. 528/P/103	DWN BY :
DRAWING STATUS : FOR TENDER ☐ FOR PLANNING ☒ FOR CONSTRUCTION ☐	
INFORMATION CONTAINED IN THIS DRAWING IS THE SOLE COPYRIGHT OF YEATES DESIGN + ARCHITECTURE AND SHOULD NOT BE REPRODUCED WITHOUT THEIR PERMISSION	