


SUPERSEDED

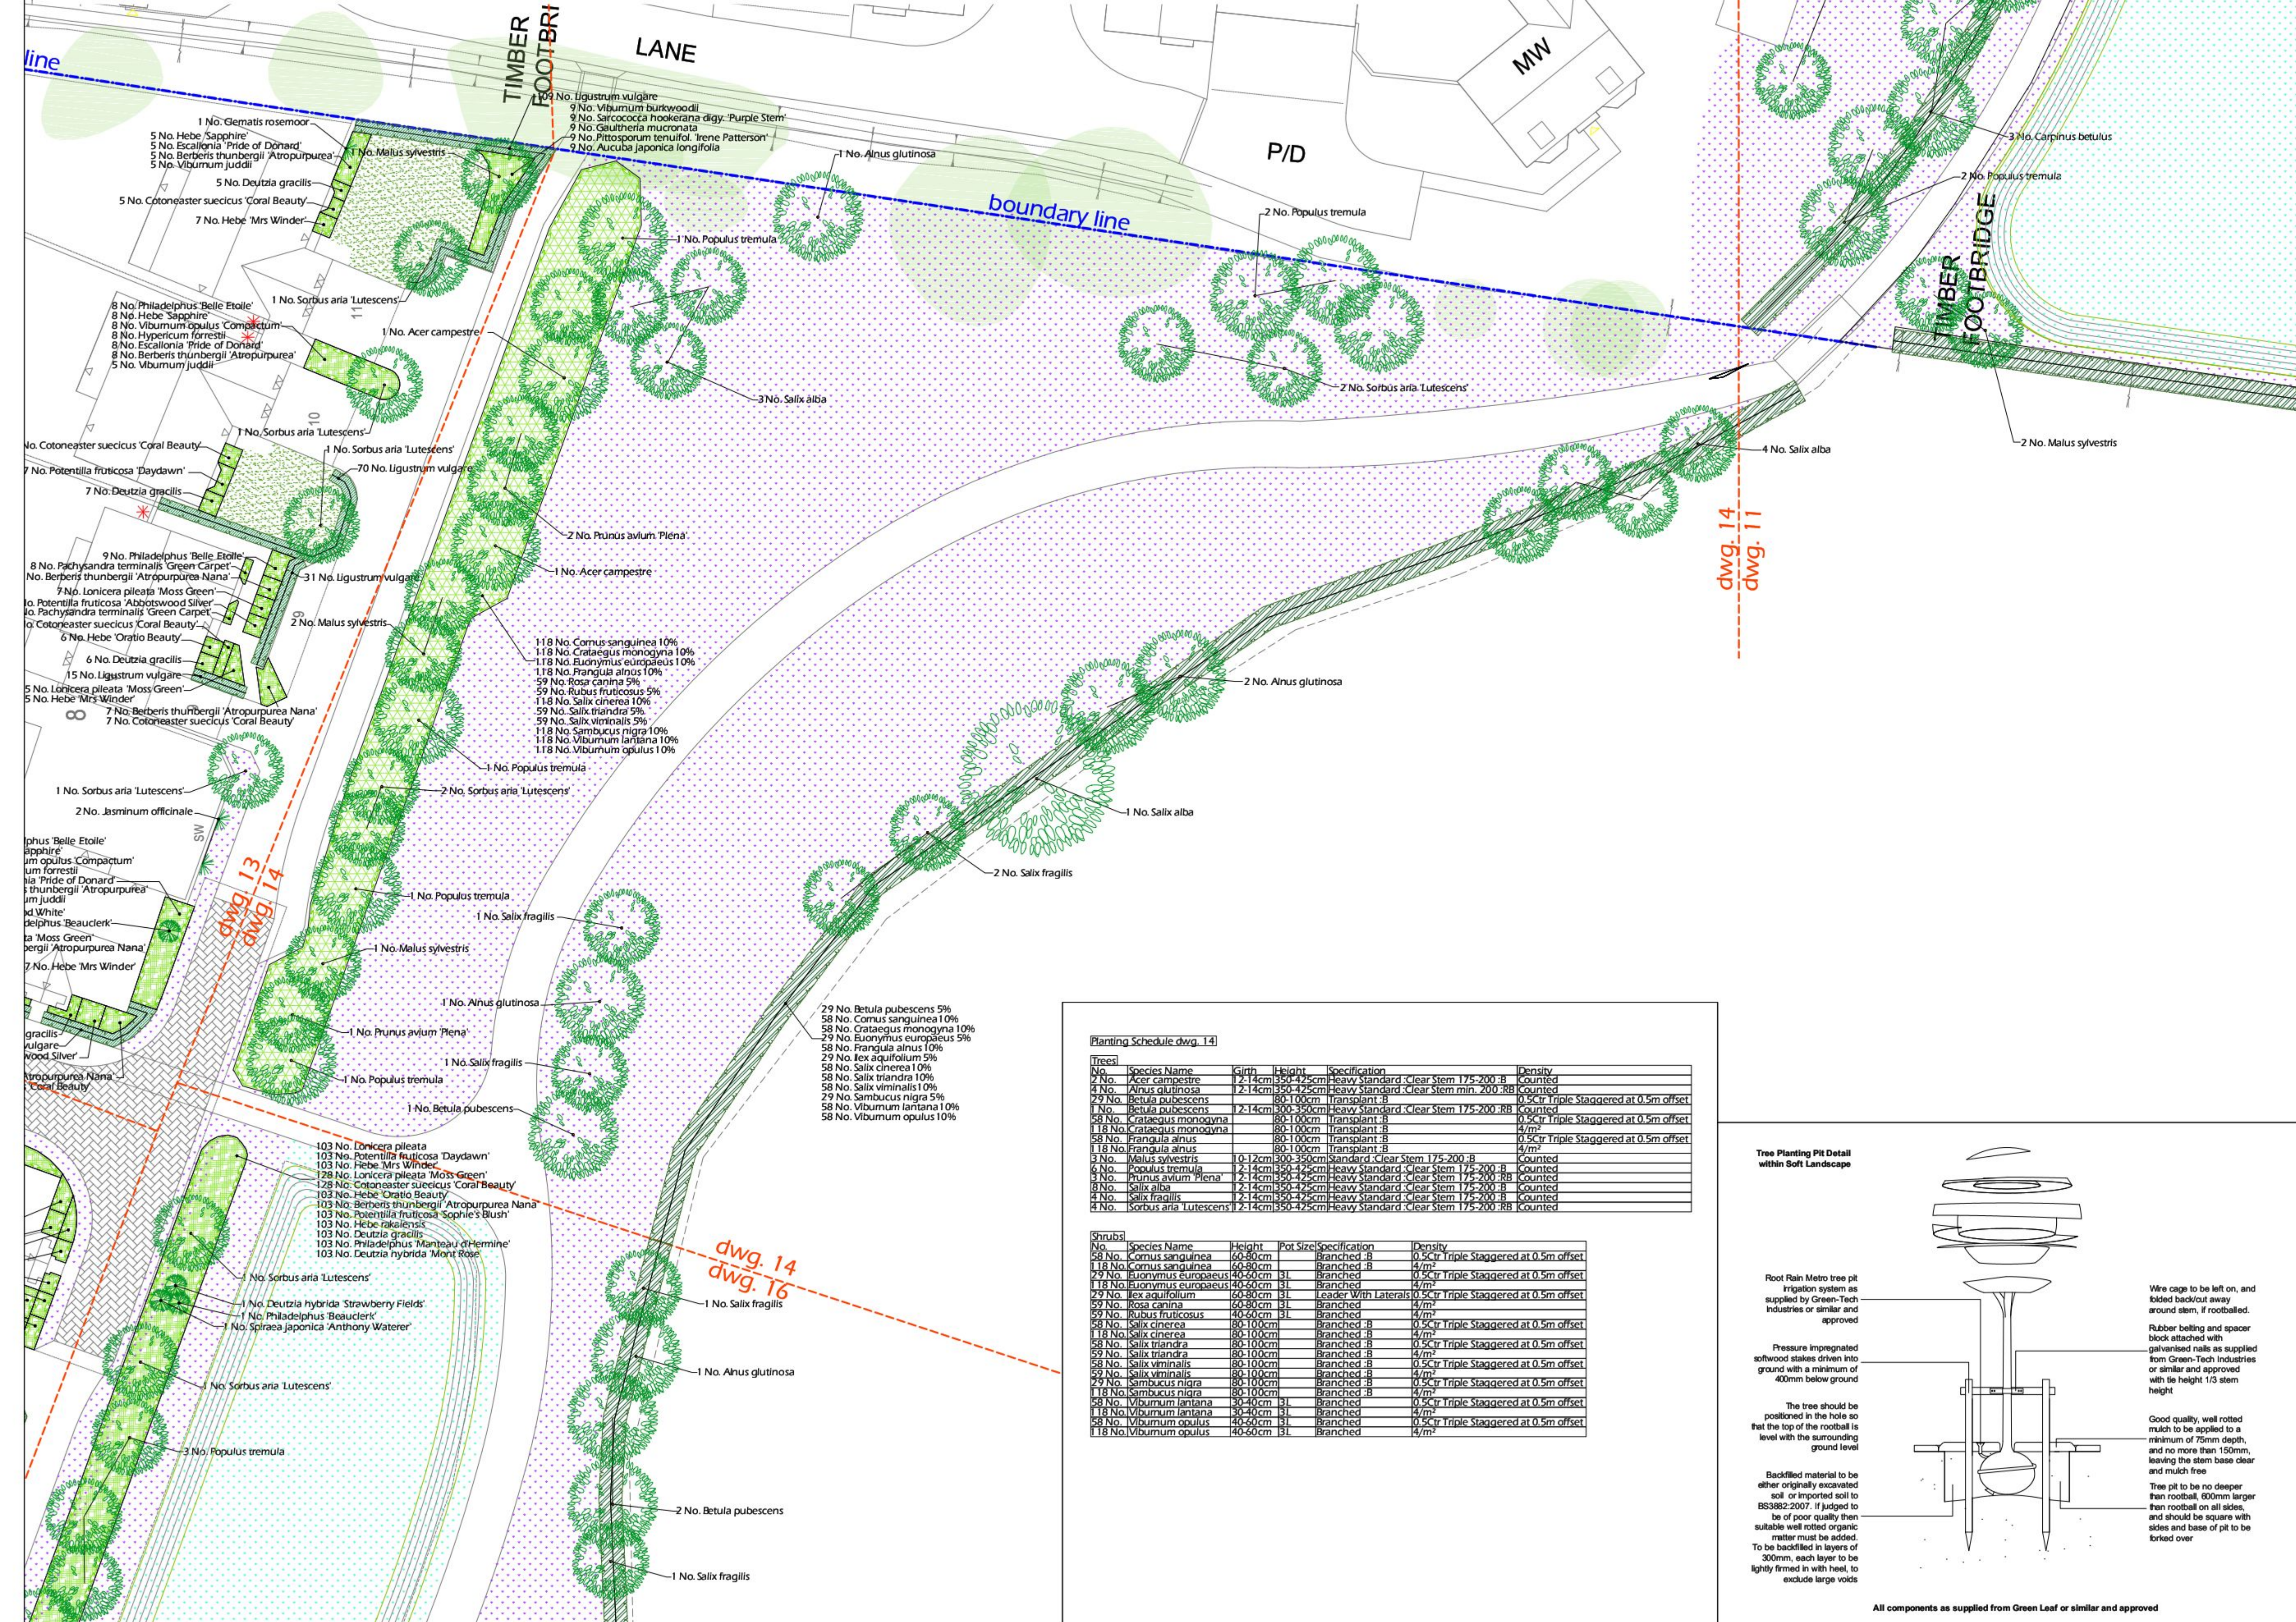

SPECIFICATION
Forestry Commission Practice note 8.
All native species should be of local stock. Native trees and shrubs certified as British Native plant stock.
All planting stock should comply with the Horticultural Trade Association National Plant specification.
All planting, preparation, handling, planting & maintenance should be in accordance with CPSE Code for Handling and Establishing plants.
All trees and shrubs to comply with BS 3936 Part 1 1992, planted to BS 4043:1989 and BS 4428:1989.
All works generally, to comply with the written Soft Landscape Specification.
Topsoil incorporated into planting beds to be gently mounded towards the centre of each bed to allow for settlement.
On completion of planting the whole area of the shrub bed shall be mulched with 75mm consolidated thickness of medium textured decorative grade natural pine bark having first been prepared in accordance with the specification.
Free standing hedges shall have a 3 strand galvanised wire and tanalised softwood timber post fence, to BS 1722-2:2000, erected along a line between the two rows of hedge plants.
All existing trees and hedges to be protected in accordance with BS837:2012 for the duration of the construction period.

NOTE: DO NOT SCALE FROM DRAWING

- Legend**
- Existing trees to be retained and protected during construction
 - Proposed tree planting within soft landscape, see details
 - Proposed specimen shrub planting to receive short angular staking on half standards with expandable tree ties. Irrigation tubing to root system of *Amelanchier* specimens as required
 - Proposed climbing plants to be trained up adjacent wall/fence/pergola with galvanised wires and hook set 250mm apart with support canes removed prior to planting
 - Proposed shrub planting to receive 75mm bark mulch after planting operations. Shrubs to be planted in groups of 5-7nos. of each species
 - Proposed native shrub mix to receive 75mm bark mulch after planting operations. Shrubs to be planted in groups of 7-10nos. of each species
 - Proposed ornamental hedge planting to be planted in a double staggered row 500mm apart and at 500mm centres in each row. To be maintained at 1.2m height and 1.8m adjacent to plot boundaries
 - Proposed mixed native hedge planting to be planted in a triple staggered row 500mm apart and at 500mm centres in each row. To be maintained at 1.8m height
 - Proposed grass areas to receive good quality amenity grass turves laid in line with good horticultural practice
 - Proposed grassland areas to be seeded with good quality grass seed mix with 20% locally sourced wildflower mix
 - Out lines

A	19/02/2013	Layout Change	JCL
Rev	Date	Details	Drawn

ACD

Ecology
Arbiculture
Landscape Architecture

ACD Landscape Architects & ACD Ecology
Rodbourns Rail Business Centre, Grange Lane, Malmesbury,
Wiltshire, SN16 6ES
Tel: 01666 825646 Fax: 01666 824654

ACD Arbiculture
Tanners, Lower Street, Haslemere, Surrey,
GU27 3PB
Tel: 01483 425714 Fax: 01428 641090


ACD (Landscape Architects) Southampton
12 Southgate Street, Winchester, Hampshire, SO23 9EF
Tel: 01962 855604
www.acdlandscape.co.uk

Space to live
David Wilson Homes

scheme: Manor Farm, Denvilles
Havant
client: David Wilson Homes
drawing: Landscape Proposals
date: November 2012
scale: 1:200@A1
drawing no: BSH 17581 14A
drawn: AK checked: AW

Copyright of ACD Landscape Architects Ltd. All rights reserved in Chapter IV of the Copyright, Designs and Patents Act 1988 have been generally asserted. 2012. Copyright of this plan remains with ACD until all fees have been paid in full.

Planting Schedule dwg. 14						
Trees						
No.	Species Name	Girth	Height	Specification	Density	
2 No.	Acer campestre	2-14cm	350-425cm	Heavy Standard Clear Stem 175-200 RB	Counted	
4 No.	Alnus glutinosa	2-14cm	350-425cm	Heavy Standard Clear Stem min. 200 RB	Counted	
29 No.	Betula pubescens	80-100cm	Transplant B	0.5c Tr Triple Staggered at 0.5m offset	4/m ²	
1 No.	Betula pubescens	2-14cm	300-350cm	Heavy Standard Clear Stem 175-200 RB	Counted	
18 No.	Crataegus monogyna	80-100cm	Transplant B	0.5c Tr Triple Staggered at 0.5m offset	4/m ²	
18 No.	Crataegus monogyna	80-100cm	Transplant B	0.5c Tr Triple Staggered at 0.5m offset	4/m ²	
58 No.	Frangula alnus	80-100cm	Transplant B	0.5c Tr Triple Staggered at 0.5m offset	4/m ²	
18 No.	Frangula alnus	80-100cm	Transplant B	4/m ²		
3 No.	Malus sylvestris	0-12cm	300-350cm	Standard Clear Stem 175-200 RB	Counted	
6 No.	Populus tremula	2-14cm	350-425cm	Heavy Standard Clear Stem 175-200 RB	Counted	
3 No.	Prunus avium Plena	2-14cm	350-425cm	Heavy Standard Clear Stem 175-200 RB	Counted	
8 No.	Salix alba	2-14cm	350-425cm	Heavy Standard Clear Stem 175-200 RB	Counted	
18 No.	Salix fragilis	2-14cm	350-425cm	Heavy Standard Clear Stem 175-200 RB	Counted	
4 No.	Sorbus aria Lutescens	2-14cm	350-425cm	Heavy Standard Clear Stem 175-200 RB	Counted	
Shrubs						
No.	Species Name	Height	Pot Size	Specification	Density	
58 No.	Cornus sanguinea	60-80cm	3L	Branched B	0.5c Tr Triple Staggered at 0.5m offset	
18 No.	Cornus sanguinea	60-80cm	3L	Branched B	4/m ²	
29 No.	Euonymus europaeus	40-60cm	3L	Branched B	0.5c Tr Triple Staggered at 0.5m offset	
18 No.	Euonymus europaeus	40-60cm	3L	Branched B	4/m ²	
29 No.	Ilex aquifolium	60-80cm	3L	Leader With Lateral B	0.5c Tr Triple Staggered at 0.5m offset	
59 No.	Rosa canina	60-80cm	3L	Branched B	4/m ²	
59 No.	Rubus fruticosus	40-60cm	3L	Branched B	4/m ²	
58 No.	Salix cinerea	80-100cm	Branched B	0.5c Tr Triple Staggered at 0.5m offset	4/m ²	
18 No.	Salix cinerea	80-100cm	Branched B	4/m ²		
58 No.	Salix triandra	80-100cm	Branched B	0.5c Tr Triple Staggered at 0.5m offset	4/m ²	
59 No.	Salix triandra	80-100cm	Branched B	4/m ²		
58 No.	Salix viminalis	80-100cm	Branched B	0.5c Tr Triple Staggered at 0.5m offset	4/m ²	
29 No.	Sambucus nigra	80-100cm	Branched B	0.5c Tr Triple Staggered at 0.5m offset	4/m ²	
18 No.	Sambucus nigra	80-100cm	Branched B	4/m ²		
58 No.	Viburnum lantana	30-40cm	3L	Branched B	0.5c Tr Triple Staggered at 0.5m offset	4/m ²
18 No.	Viburnum lantana	30-40cm	3L	Branched B	4/m ²	
58 No.	Viburnum opulus	40-60cm	3L	Branched B	0.5c Tr Triple Staggered at 0.5m offset	4/m ²
18 No.	Viburnum opulus	40-60cm	3L	Branched B	4/m ²	

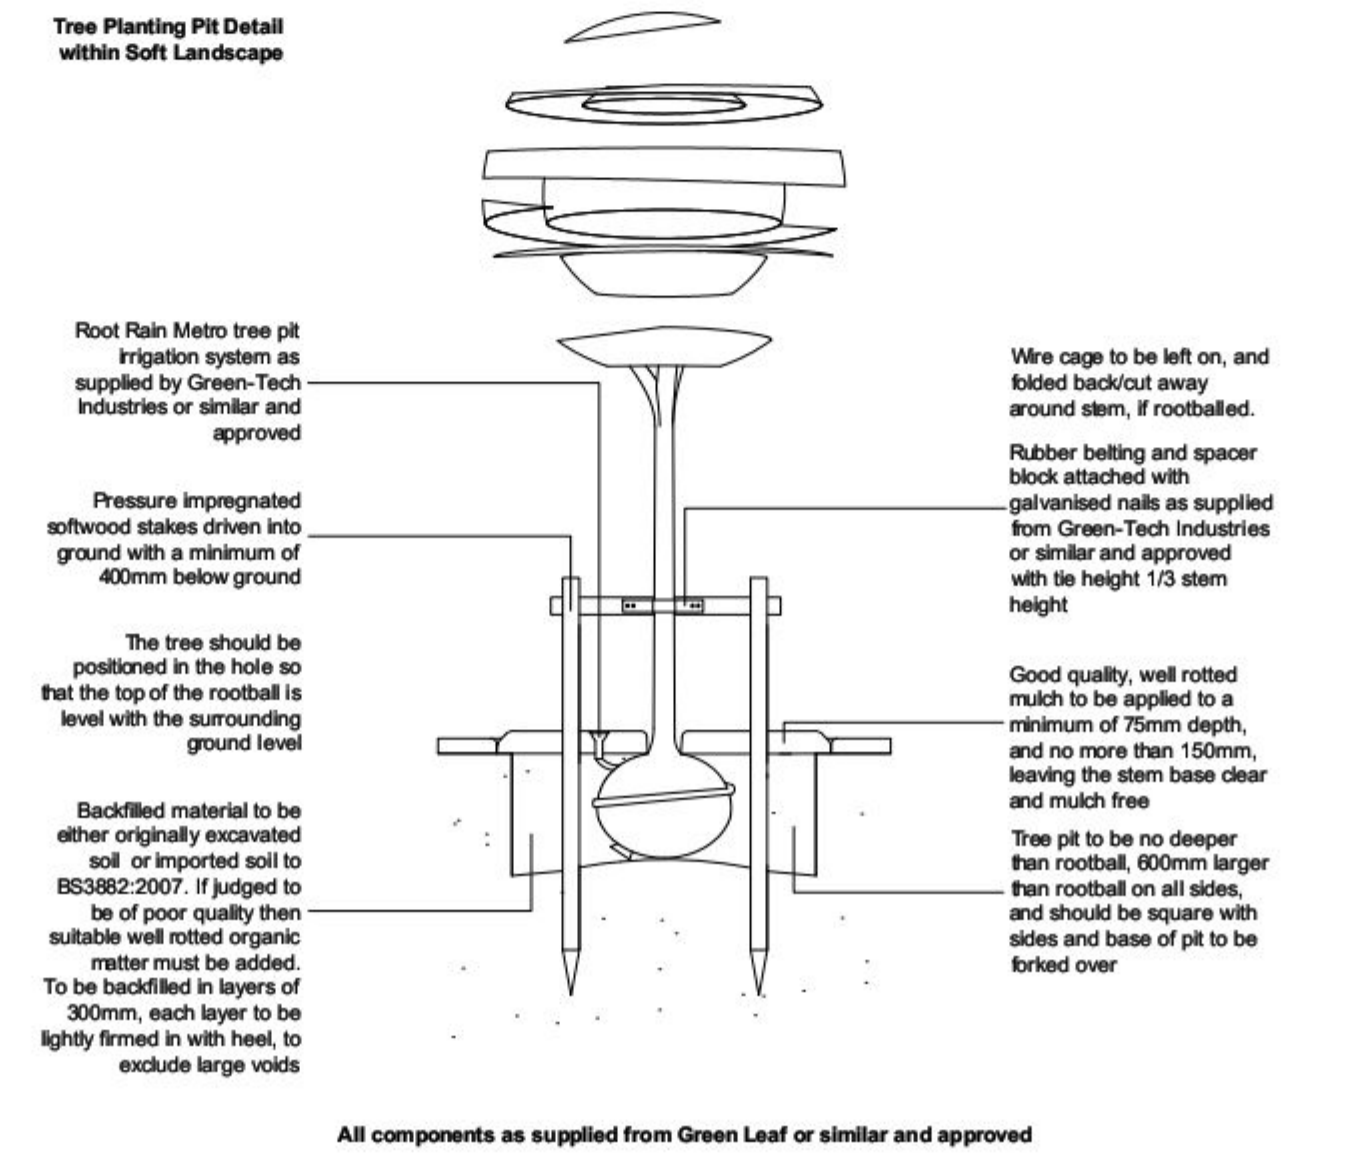

All components as supplied from Green Leaf or similar and approved