
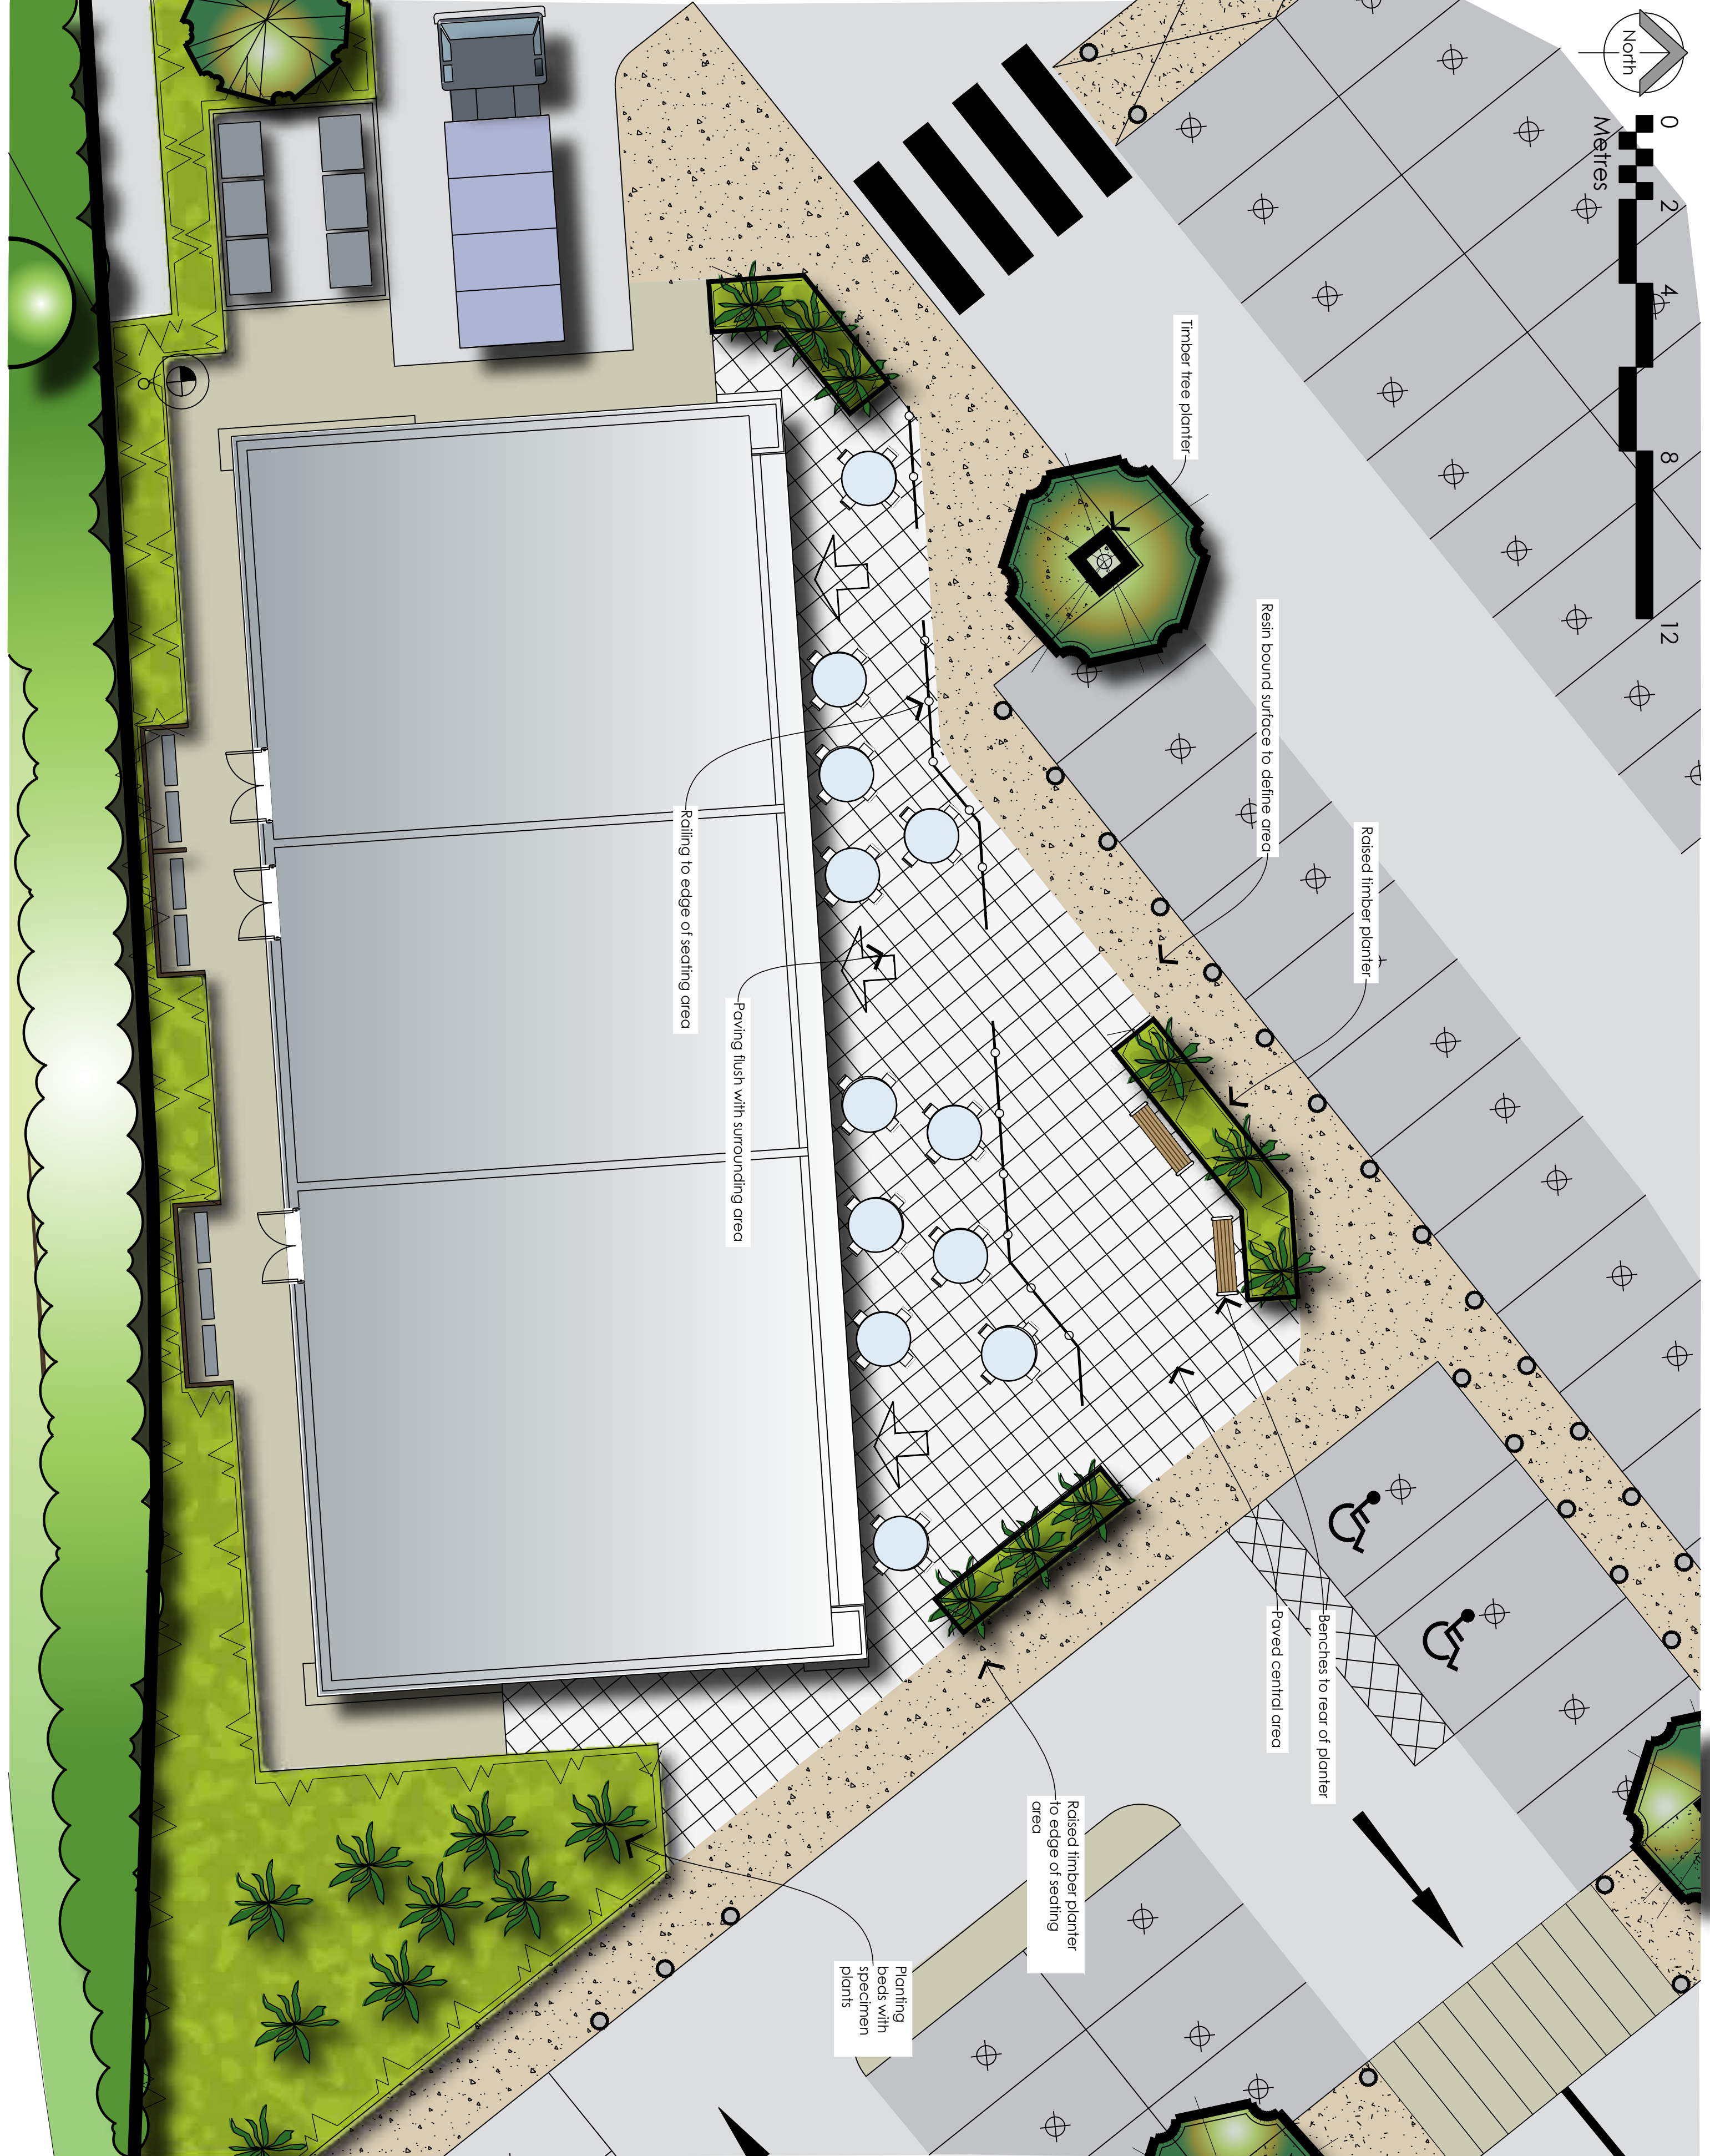
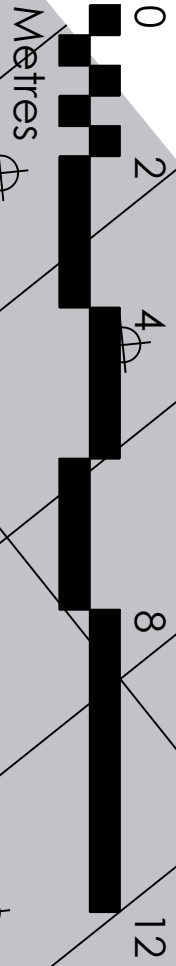


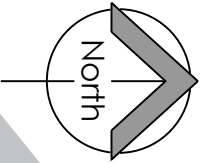

Legend

Proposed

Trees:
Semi-mature trees in planters (Street Design - 'Grenadier planter'; 1200x1200; 1200mm high; softwood) resin bound aggregate surface

Raised planters:
Timber planters; 1200mm high (Street design - 'Grenadier planter' or similar)

Amenity Shrub Planting

Specimen Planting

Paved surface:
Pedestrian areas (Chorcon, Appalochian: black (leek (textured); 450x450x70mm; or similar approved (solid running bond))

Resin bound aggregate surface:
Pedestrian & Cycle path (Sureset 'Barley Beech')

Bollards:
[Stainless steel to match existing on site]

Benches:
(Woodhouse 'Geo' Four arm seat or similar approved)

E	Revised arrangement amended	30/07/13	JM
D	Revised arrangement amended	30/07/13	JM
C	Revised details added	29/07/13	JM
B	Amended to DWP Draw	17/06/13	JM
A	Amendments to Architects comments	29/05/13	JM
rev	drawn by	approved	

FOR PLANNING

arthur amos associates
landscape architecture
urban design
planning
environmental assessment
ecology
1799 St. John's Road, London, E1 1AA
T: 020 7553 1000 F: 020 7553 1001
www.arthuramos.co.uk

HCI

The Wellington Retail Park

External Seating Area Proposals

Drawing No:	9038-07	Revision:	E	Scale:	1:100 @ A2
Drawn by:	DB	Checked by:	JM	Date:	28/05/2013

This drawing is for construction purposes only. It is not to be used for any other purpose without the written consent of Arthur Amos Associates.