


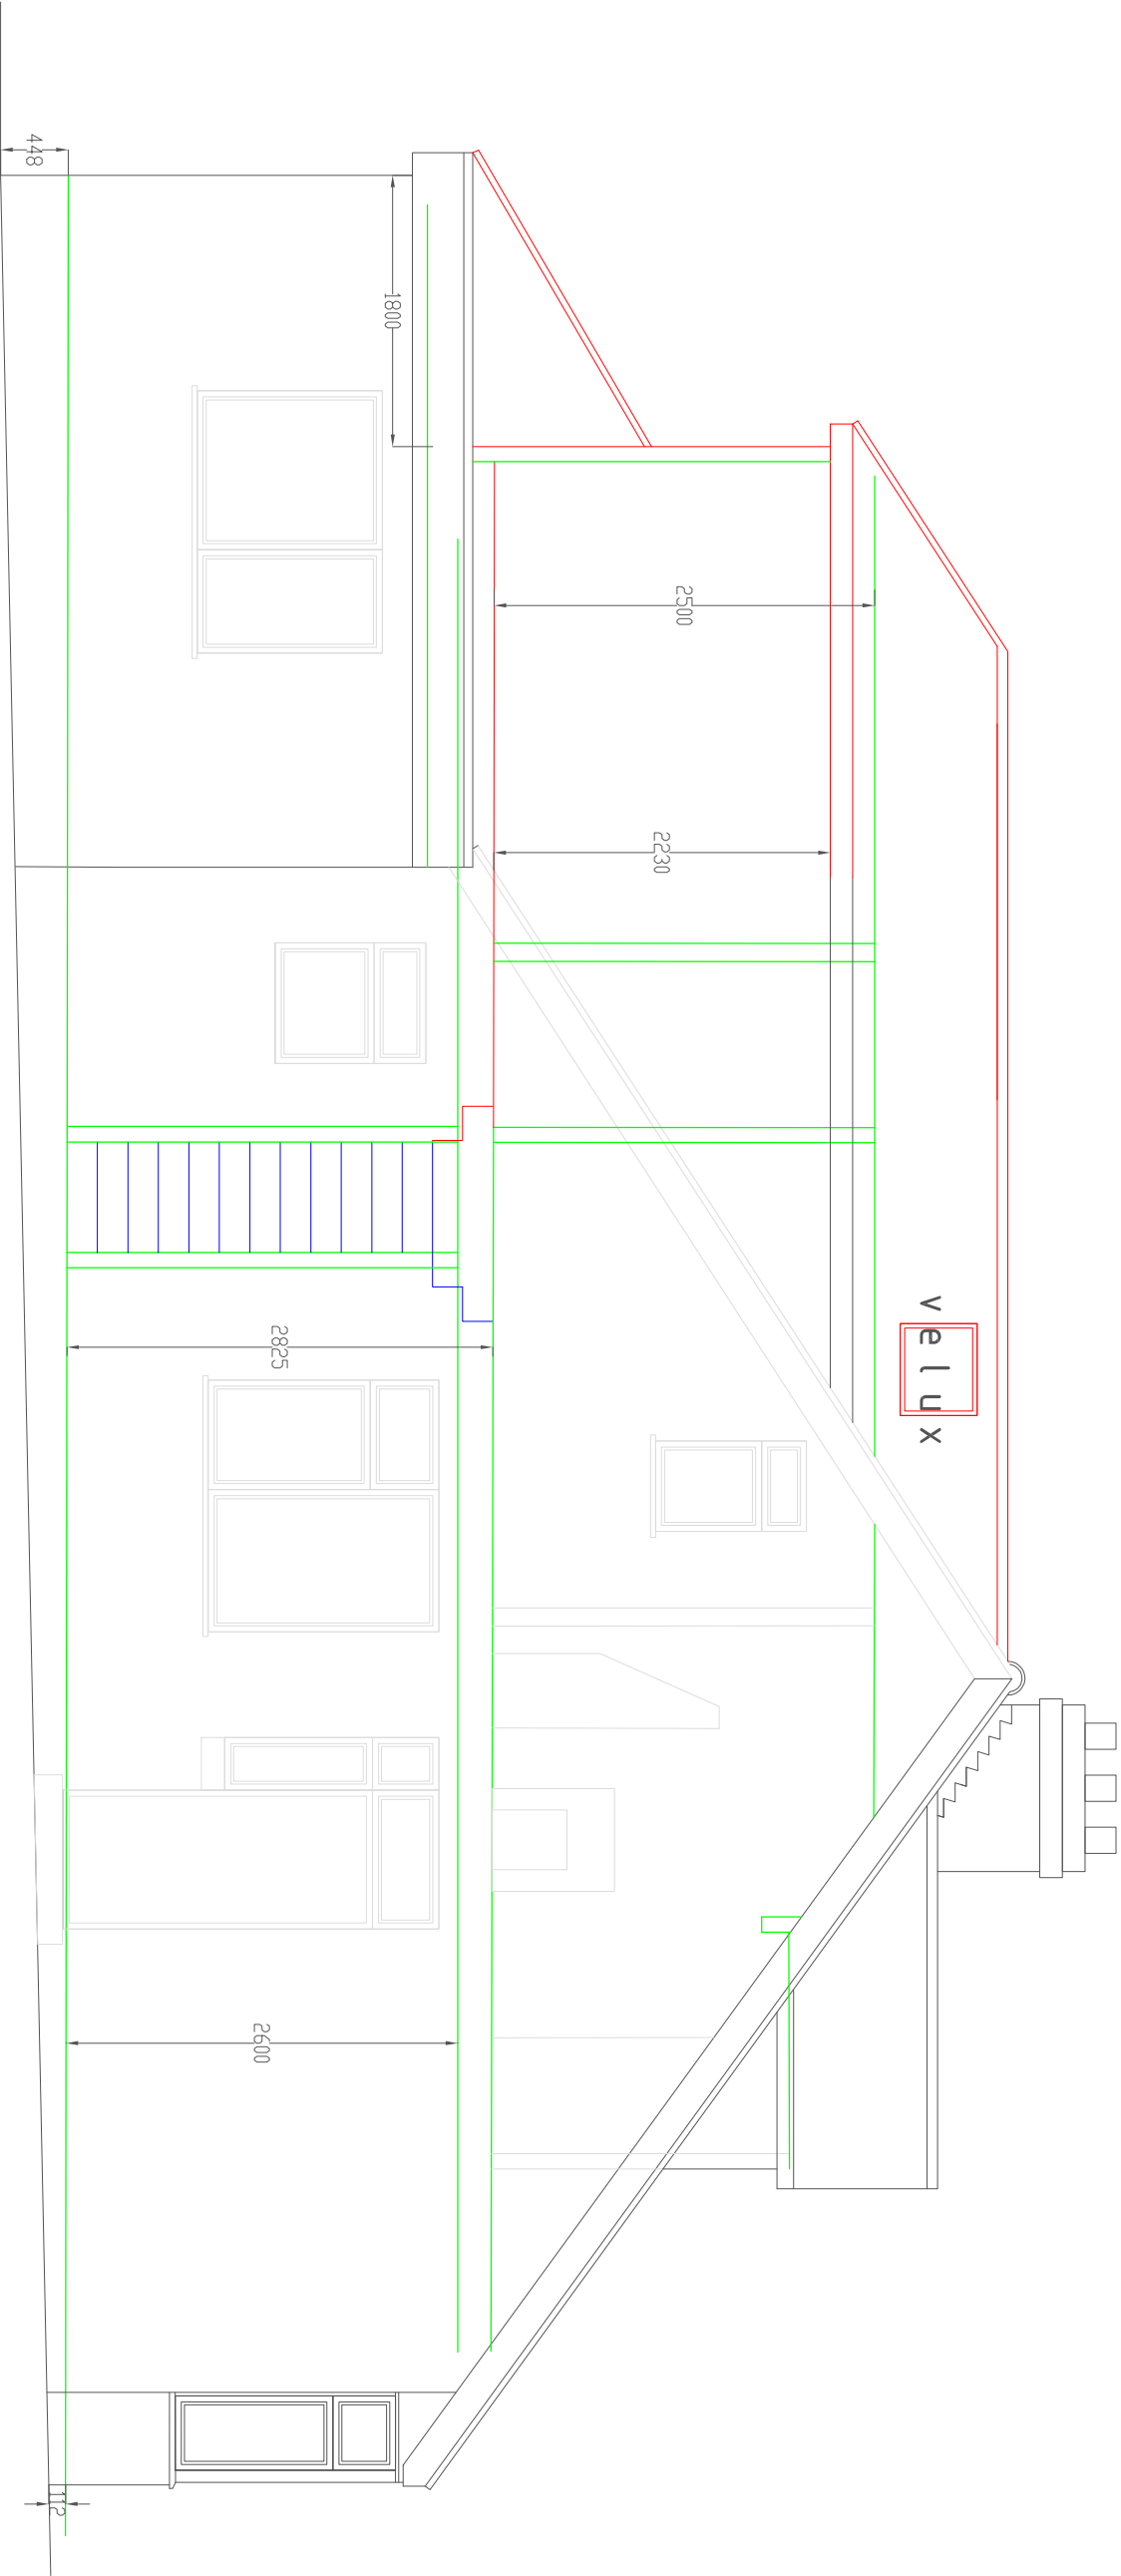

section through scale 1:50