


SUPERSEDED

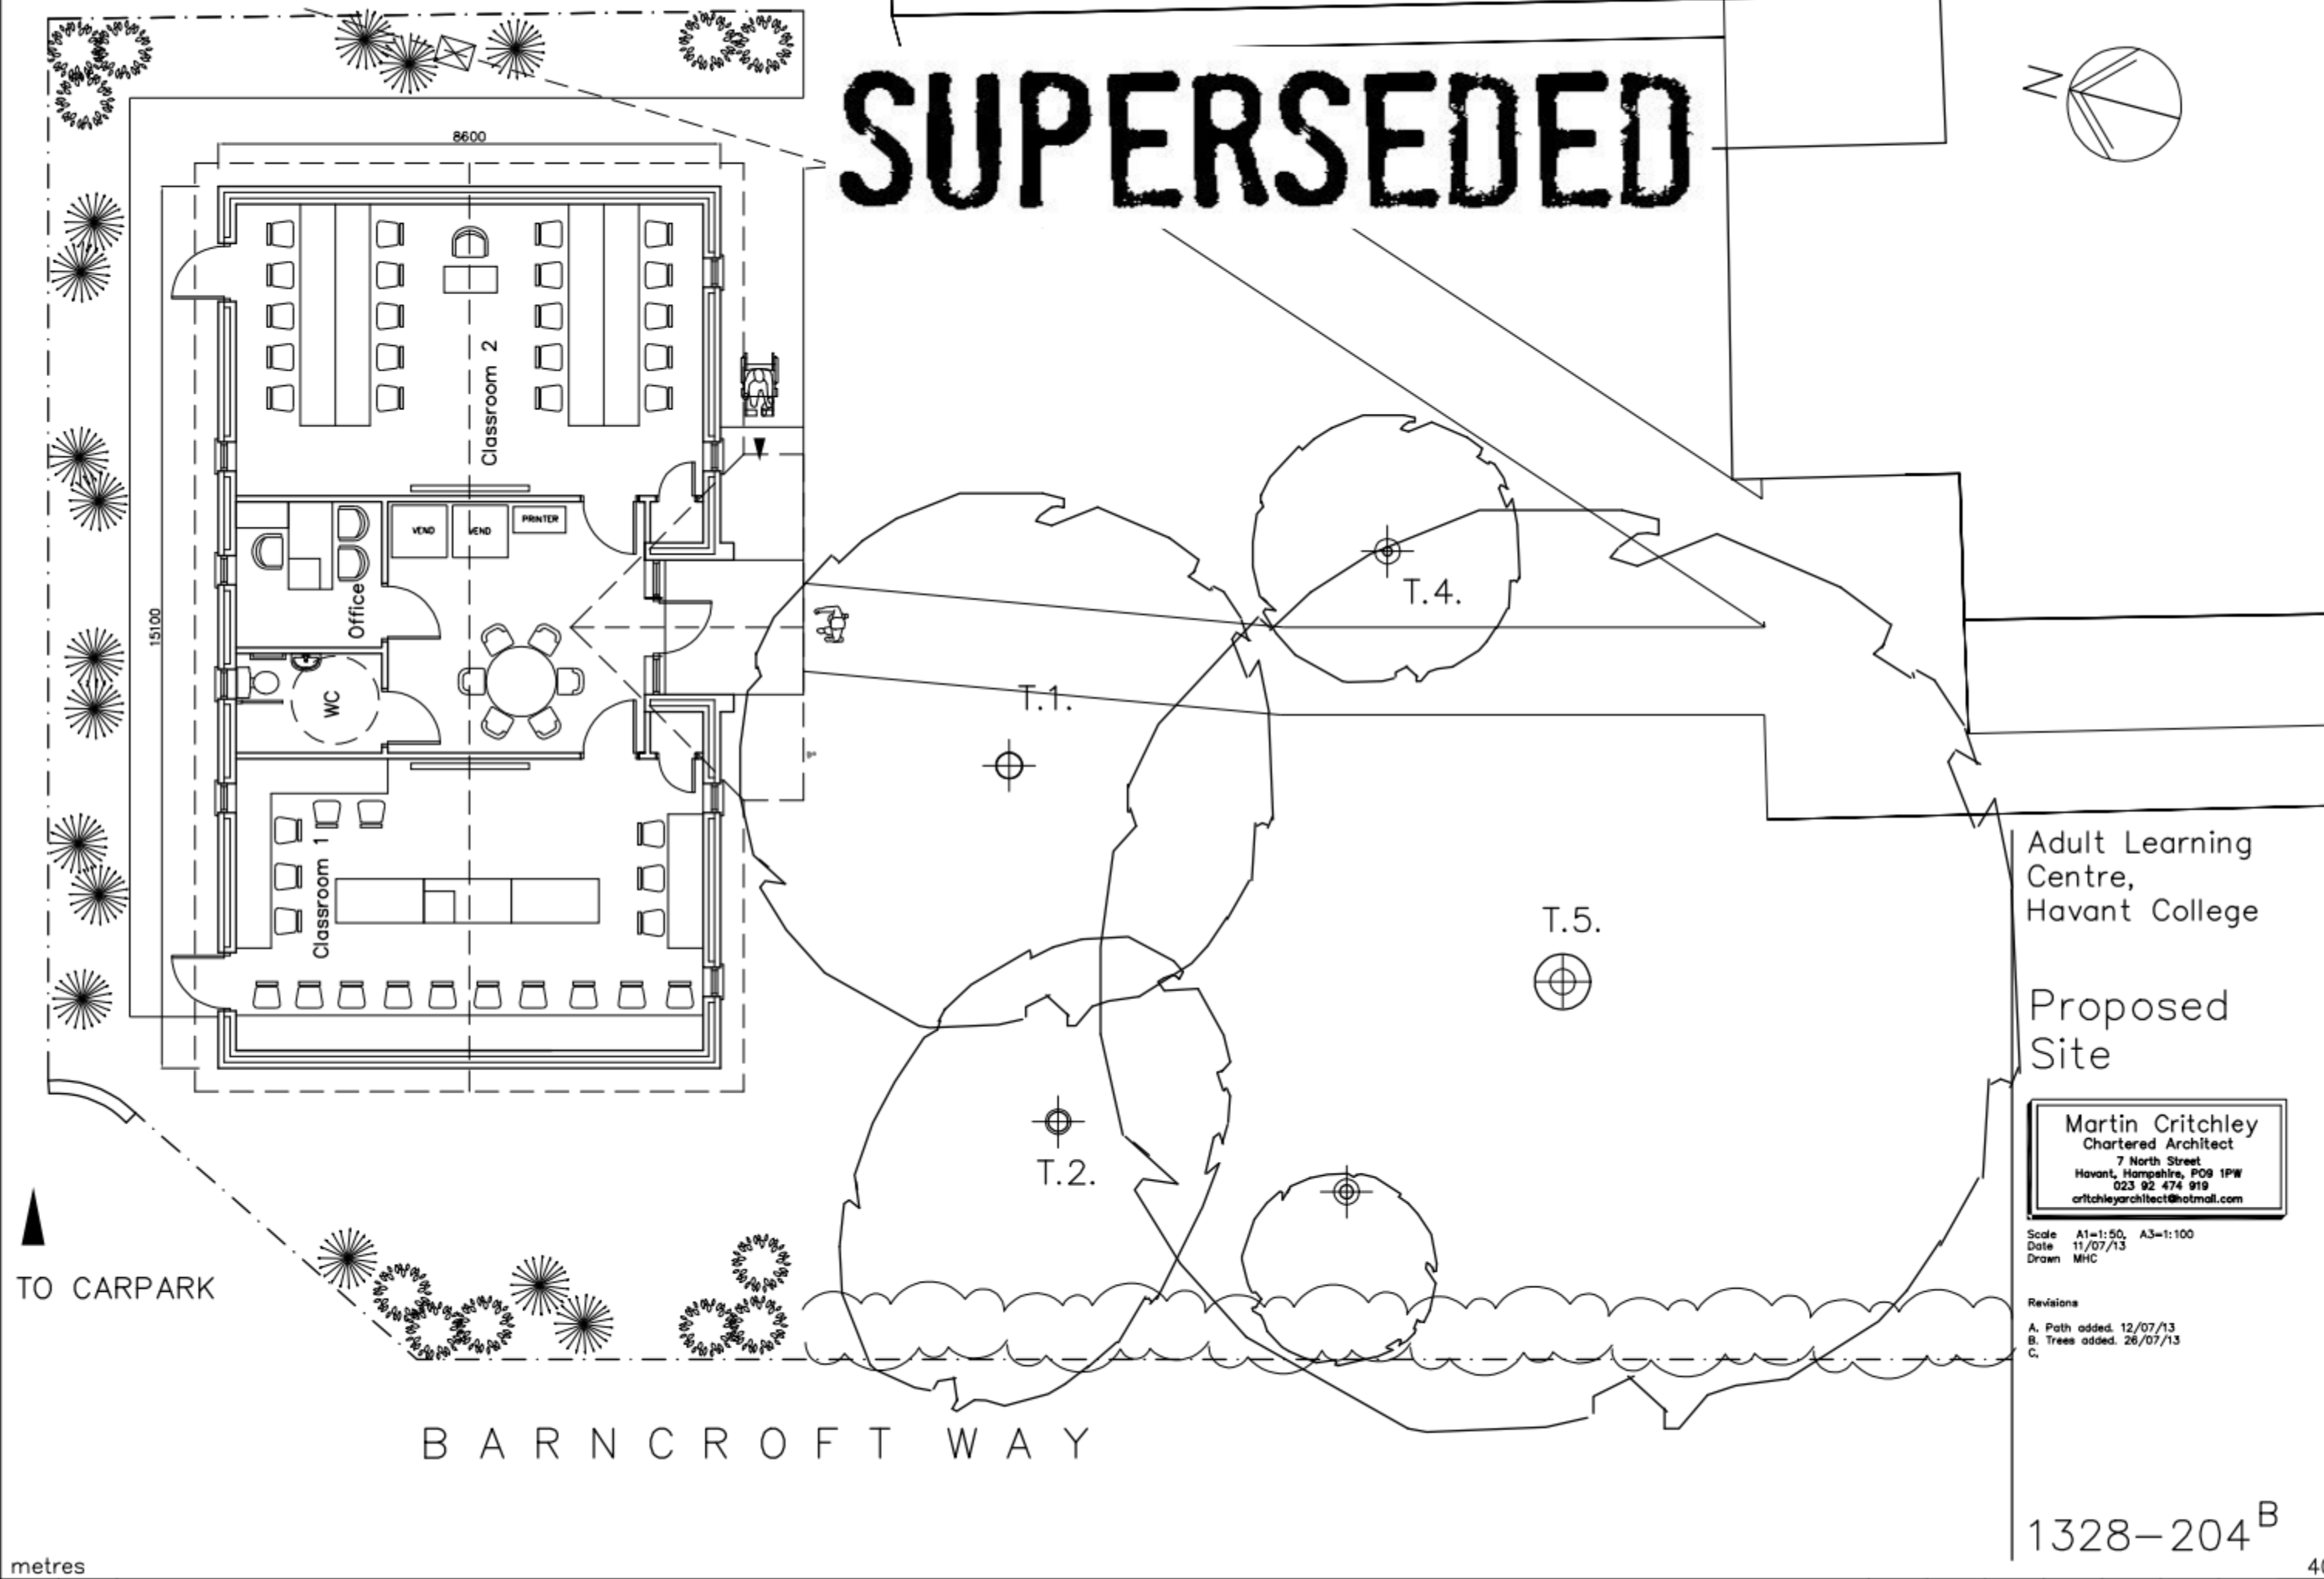

Adult Learning
Centre,
Havant College

Proposed
Site

Martin Critchley
Chartered Architect
7 North Street
Havant, Hampshire, PO9 1PW
023 92 474 919
critchleyarchitect@hotmail.com

Scale A1=1:50, A3=1:100
Date 11/07/13
Drawn MHC

Revisions
A. Path added. 12/07/13
B. Trees added. 26/07/13
C.

1328-204^B