

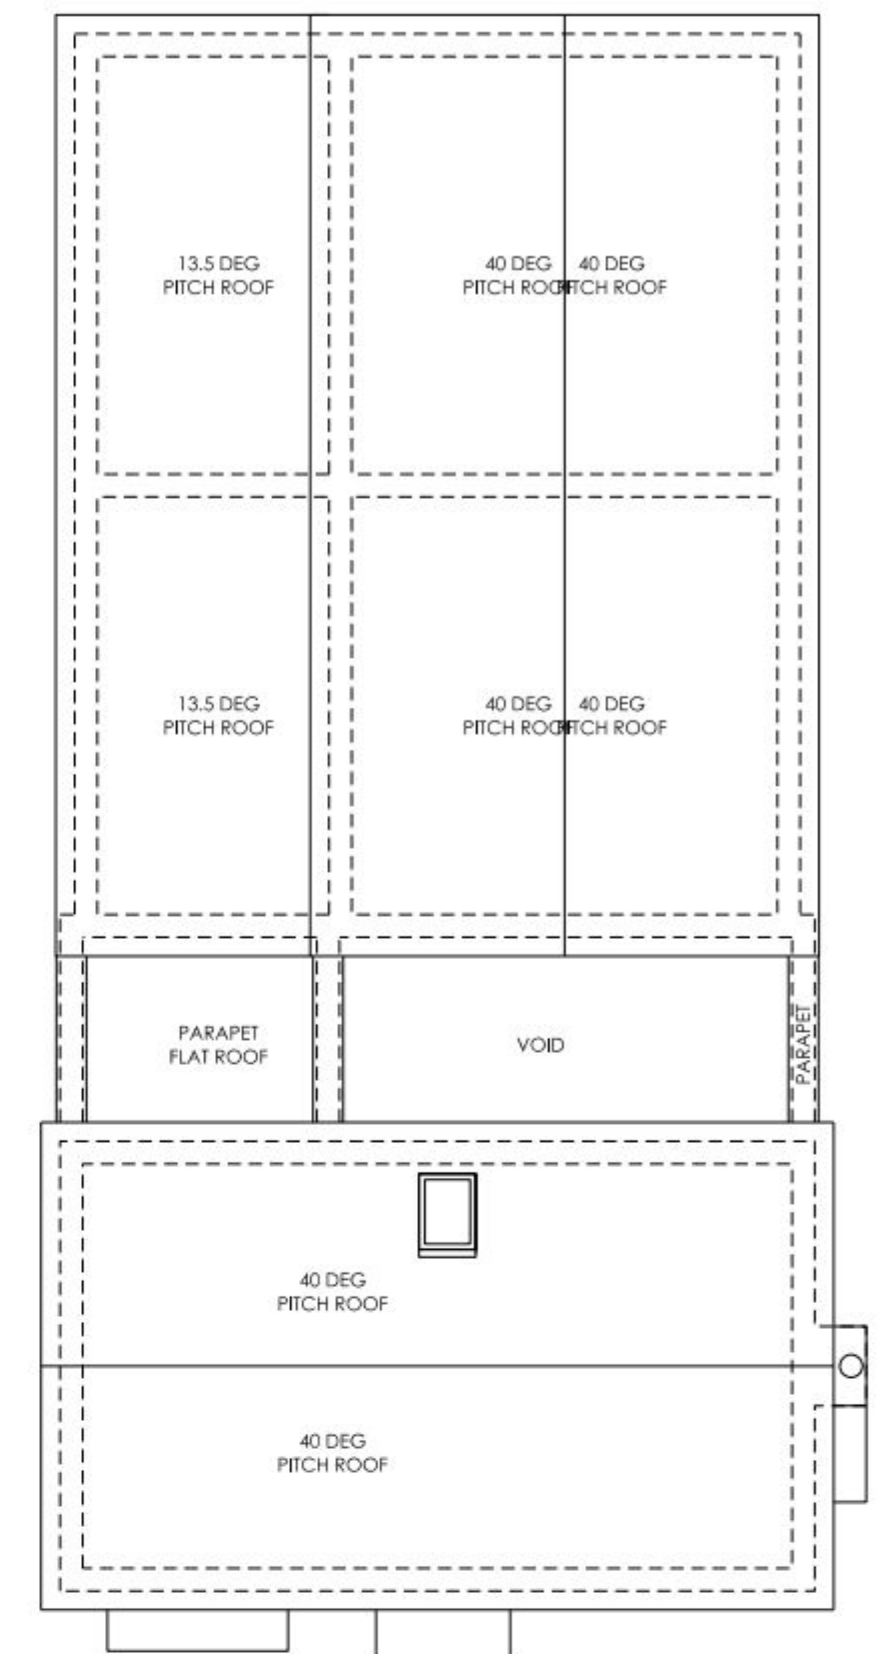
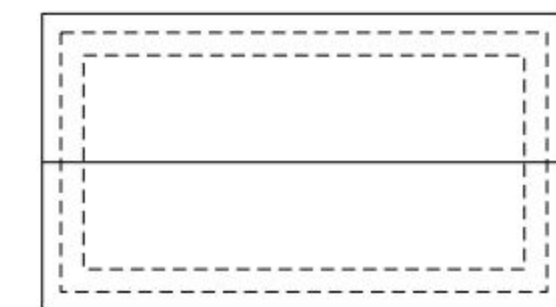


A diagram showing a rectangle with a dashed border and a solid border. The dashed border is on the inside, and the solid border is on the outside. The rectangle is divided into four quadrants by a horizontal and a vertical solid line.

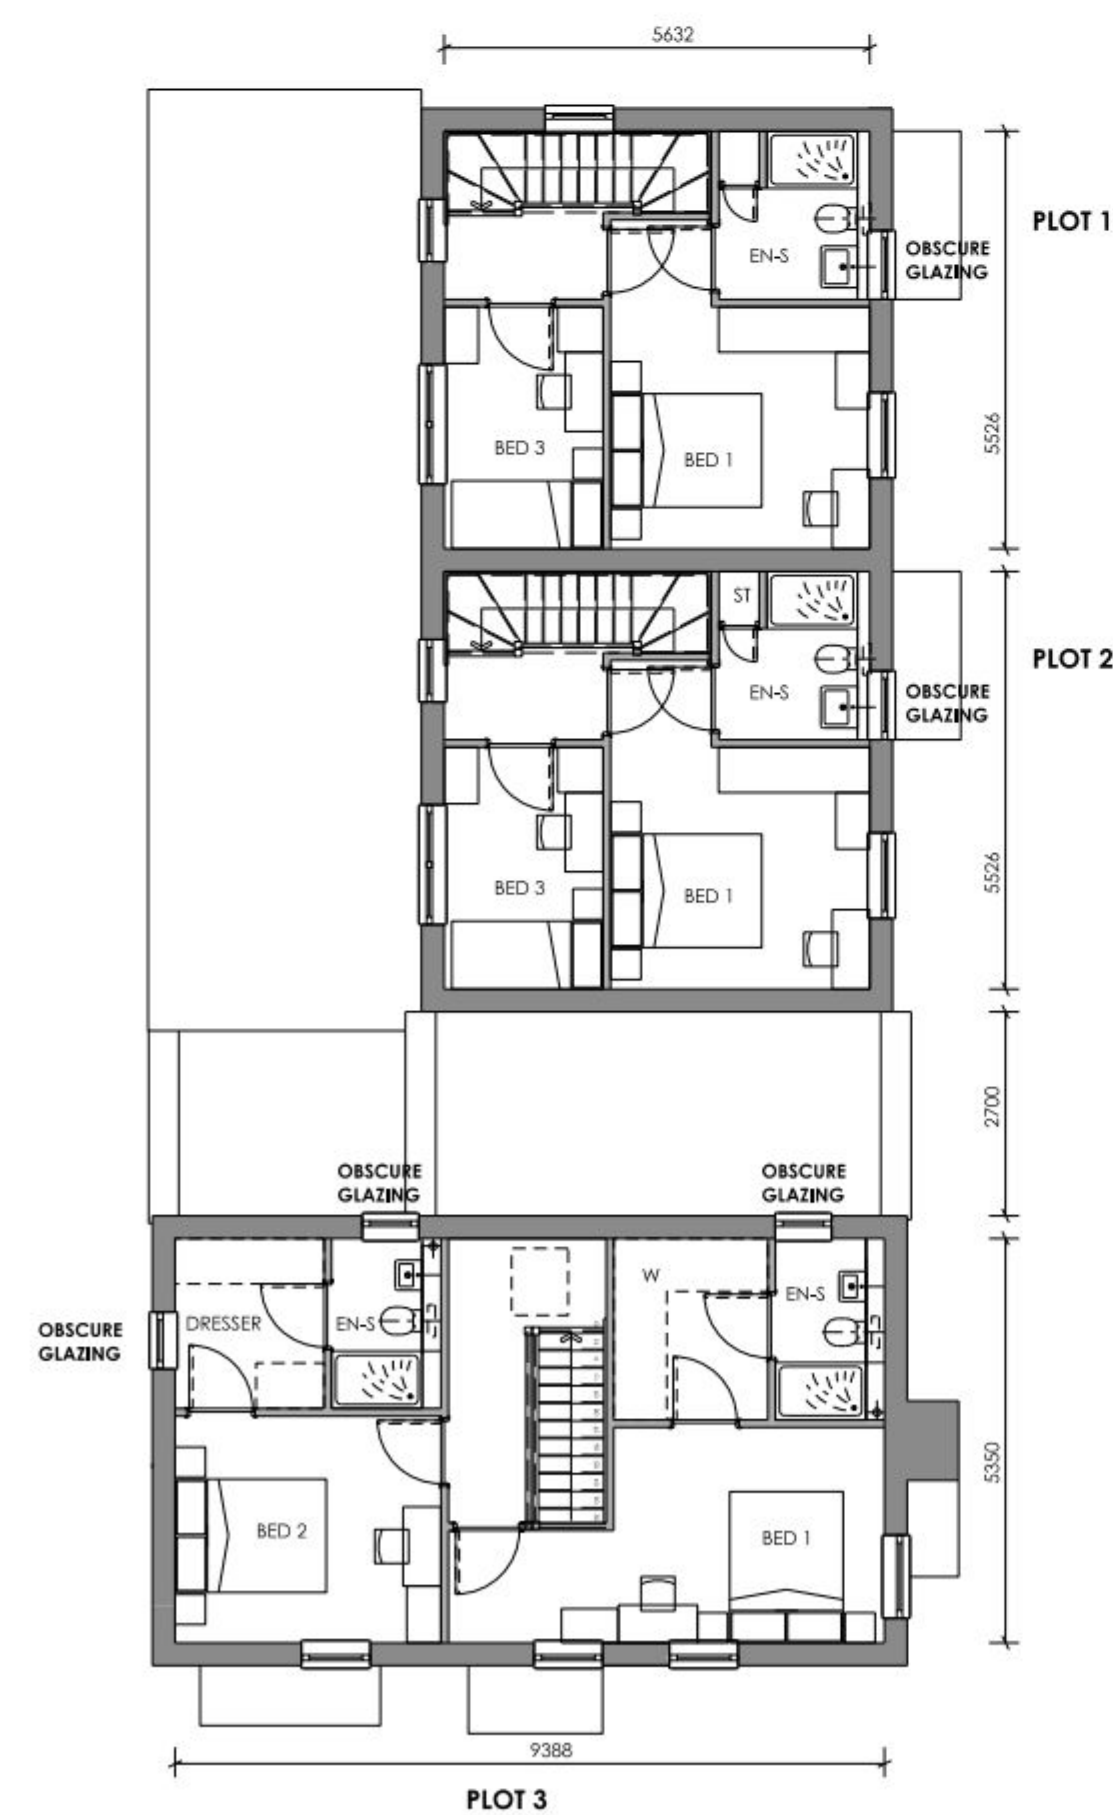

GARAGE

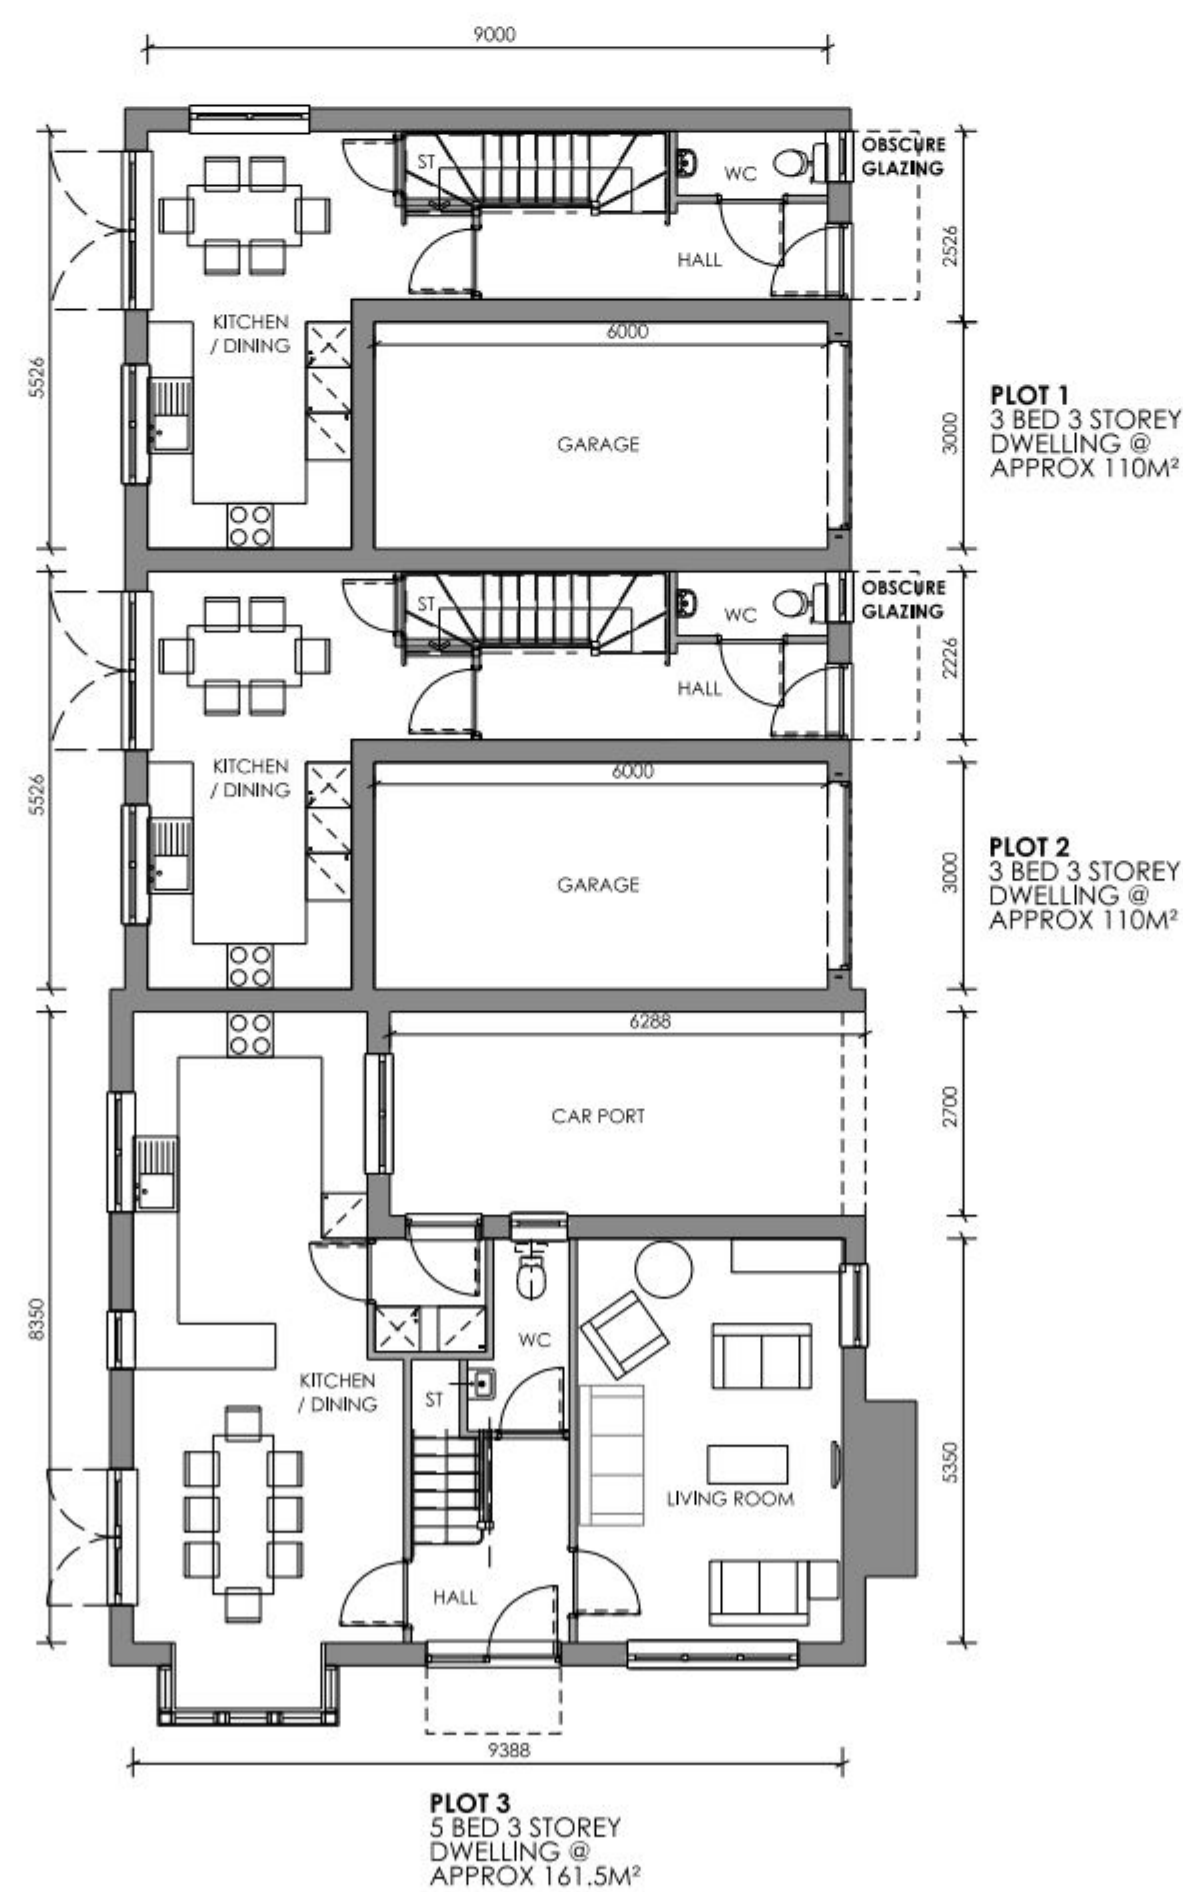

PLANNING ISSUE	POPE PRIESTLEY ARCHITECTS ARCHITECTURE TOWN PLANNING URBAN DESIGN			
	FERRY HOUSE, CANUTE ROAD, SOUTHAMPTON, HAMPSHIRE, SO14 3FL T: +44 (0)23 80333229 F: +44 (0)23 8043286 E: info@popepriestley.co.uk			
	RESIDENTIAL DEVELOPMENT PORTSDOWN HILL ROAD HAVANT PO9 3NA		BLOCK A HOUSES PLOTS 1-3 PLANS	
SCALE OF A1 1:100	DATE JAN2012	AUTHOR -	CHECK -	DRAWING NO. PP1169/ 120-00
				REVISION P4

IMPORTANT NOTE FOR USE OF THIS DRAWING: THIS DRAWING HAS BEEN PRODUCED SPECIFICALLY FOR USE ON THIS PROJECT. POPE PRIESTLEY ARCHITECTS CANNOT BE HELD RESPONSIBLE FOR RE-USE OF THE INFORMATION BY OTHERS FOR ANY PURPOSE OTHER THAN FOR WHICH IT IS SPECIFICALLY INTENDED. THIS DRAWING REFLECTS STANDARDS AGREED FOR THIS PROJECT AND CURRENT AT THE TIME OF PRODUCTION AND WILL NOT BE UPDATED IN ACCORDANCE WITH CHANGING LEGISLATION AND/ OR OTHER REQUIREMENTS.