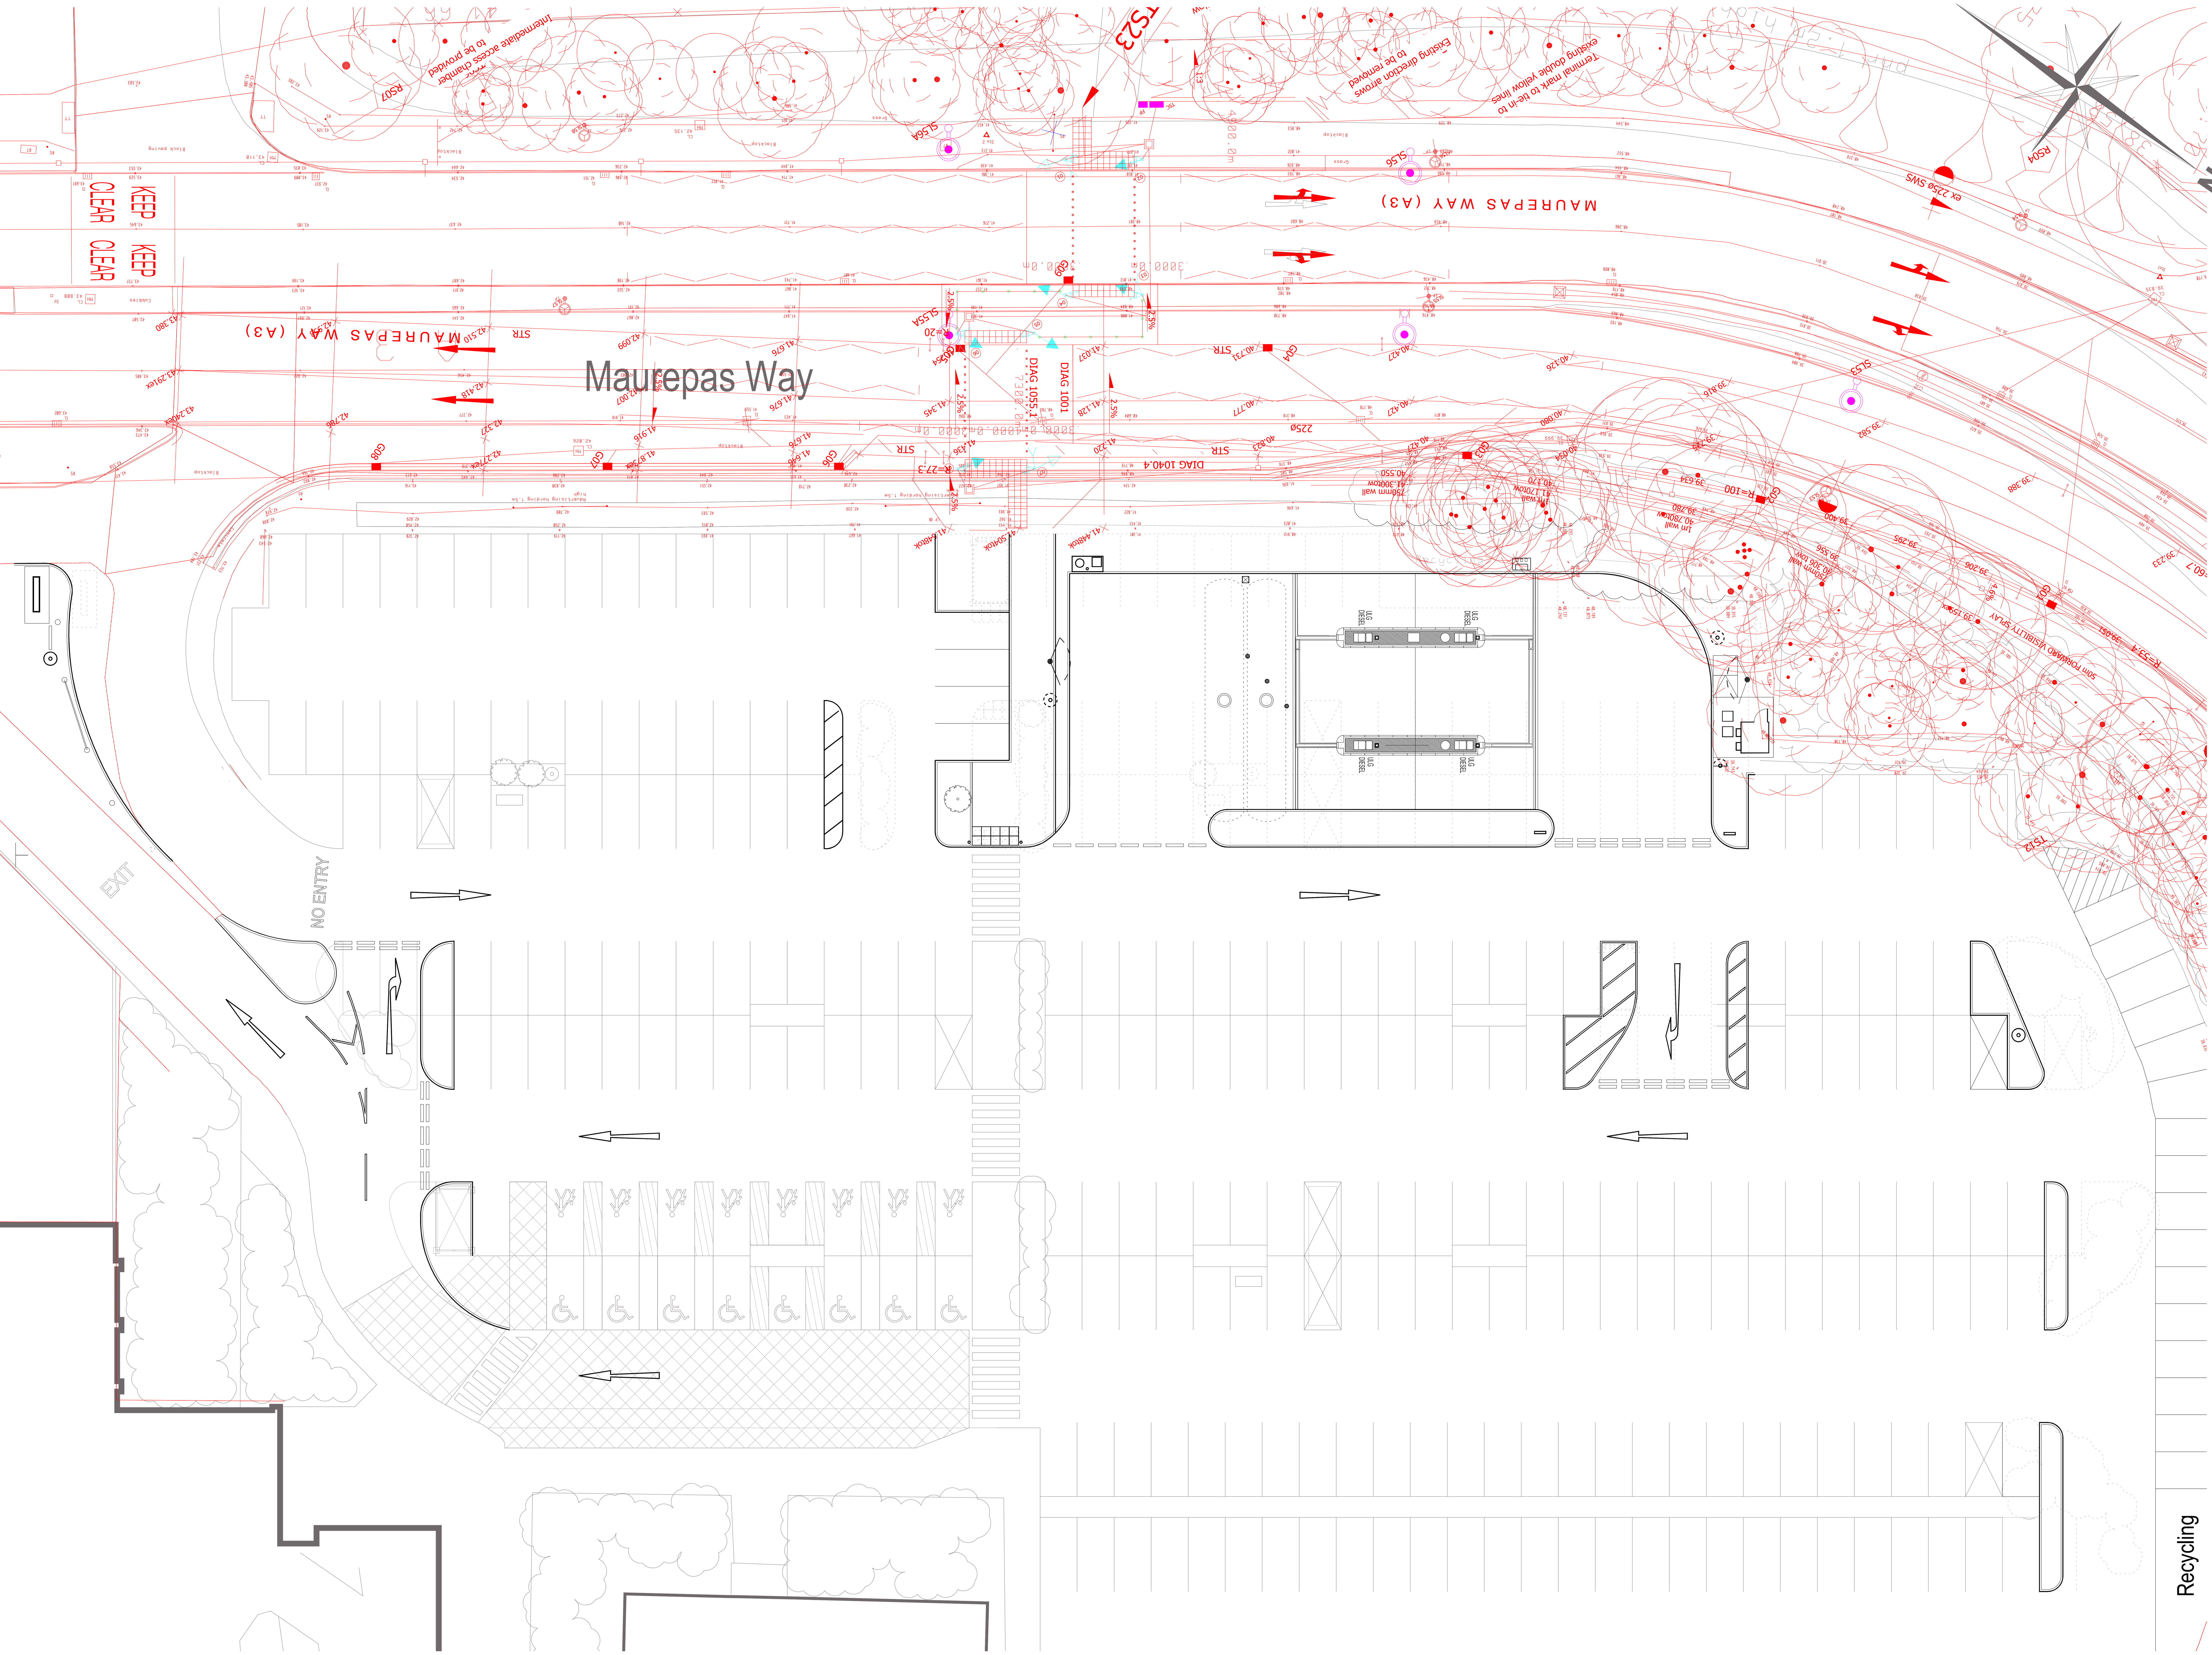


Proposed PFS shown in context with proposed road alterations by others shown in red. For Information only.

NOTES

Check all dimensions on site
Do not scale from this drawing
Report any discrepancies and omissions to HLM Architects
This Drawing is Copyright ©

REVISIONS

title

Proposed PFS With Proposed Road Alterations

drawing no

A1313 /WL(PA)09

F:\ASDA\A93031 - ASDA 2013\Waterlooville\00_Cad\Issue\(pa)\(PA)09 -PFS with Proposed Road Alterations.wnd

scale @ A1 1:200	drawn MRJ	rev *
date 26/04/2013	checked *	
	date plotted Fri Apr 26 12:25:45 2013	

project

Proposed Four Pump Fully Automated Petrol Filling Station

client

ASDA Waterlooville
Portland Road
Waterlooville
PO7 7XR

client

ASDA

HLM

t: +44 (0)114 263 9600
f: +44 (0)114 263 9650
e: sheffield@hlmarchitects.com
w: www.hlmarchitects.com

architecture landscape & urban design interiors environment

regional office : 2nd Floor, The Ruskin Building, Tudor Square, Sheffield, S1 2LA

London **Sheffield** Glasgow Belfast Cardiff Plymouth Johannesburg Pretoria Abu Dhabi