


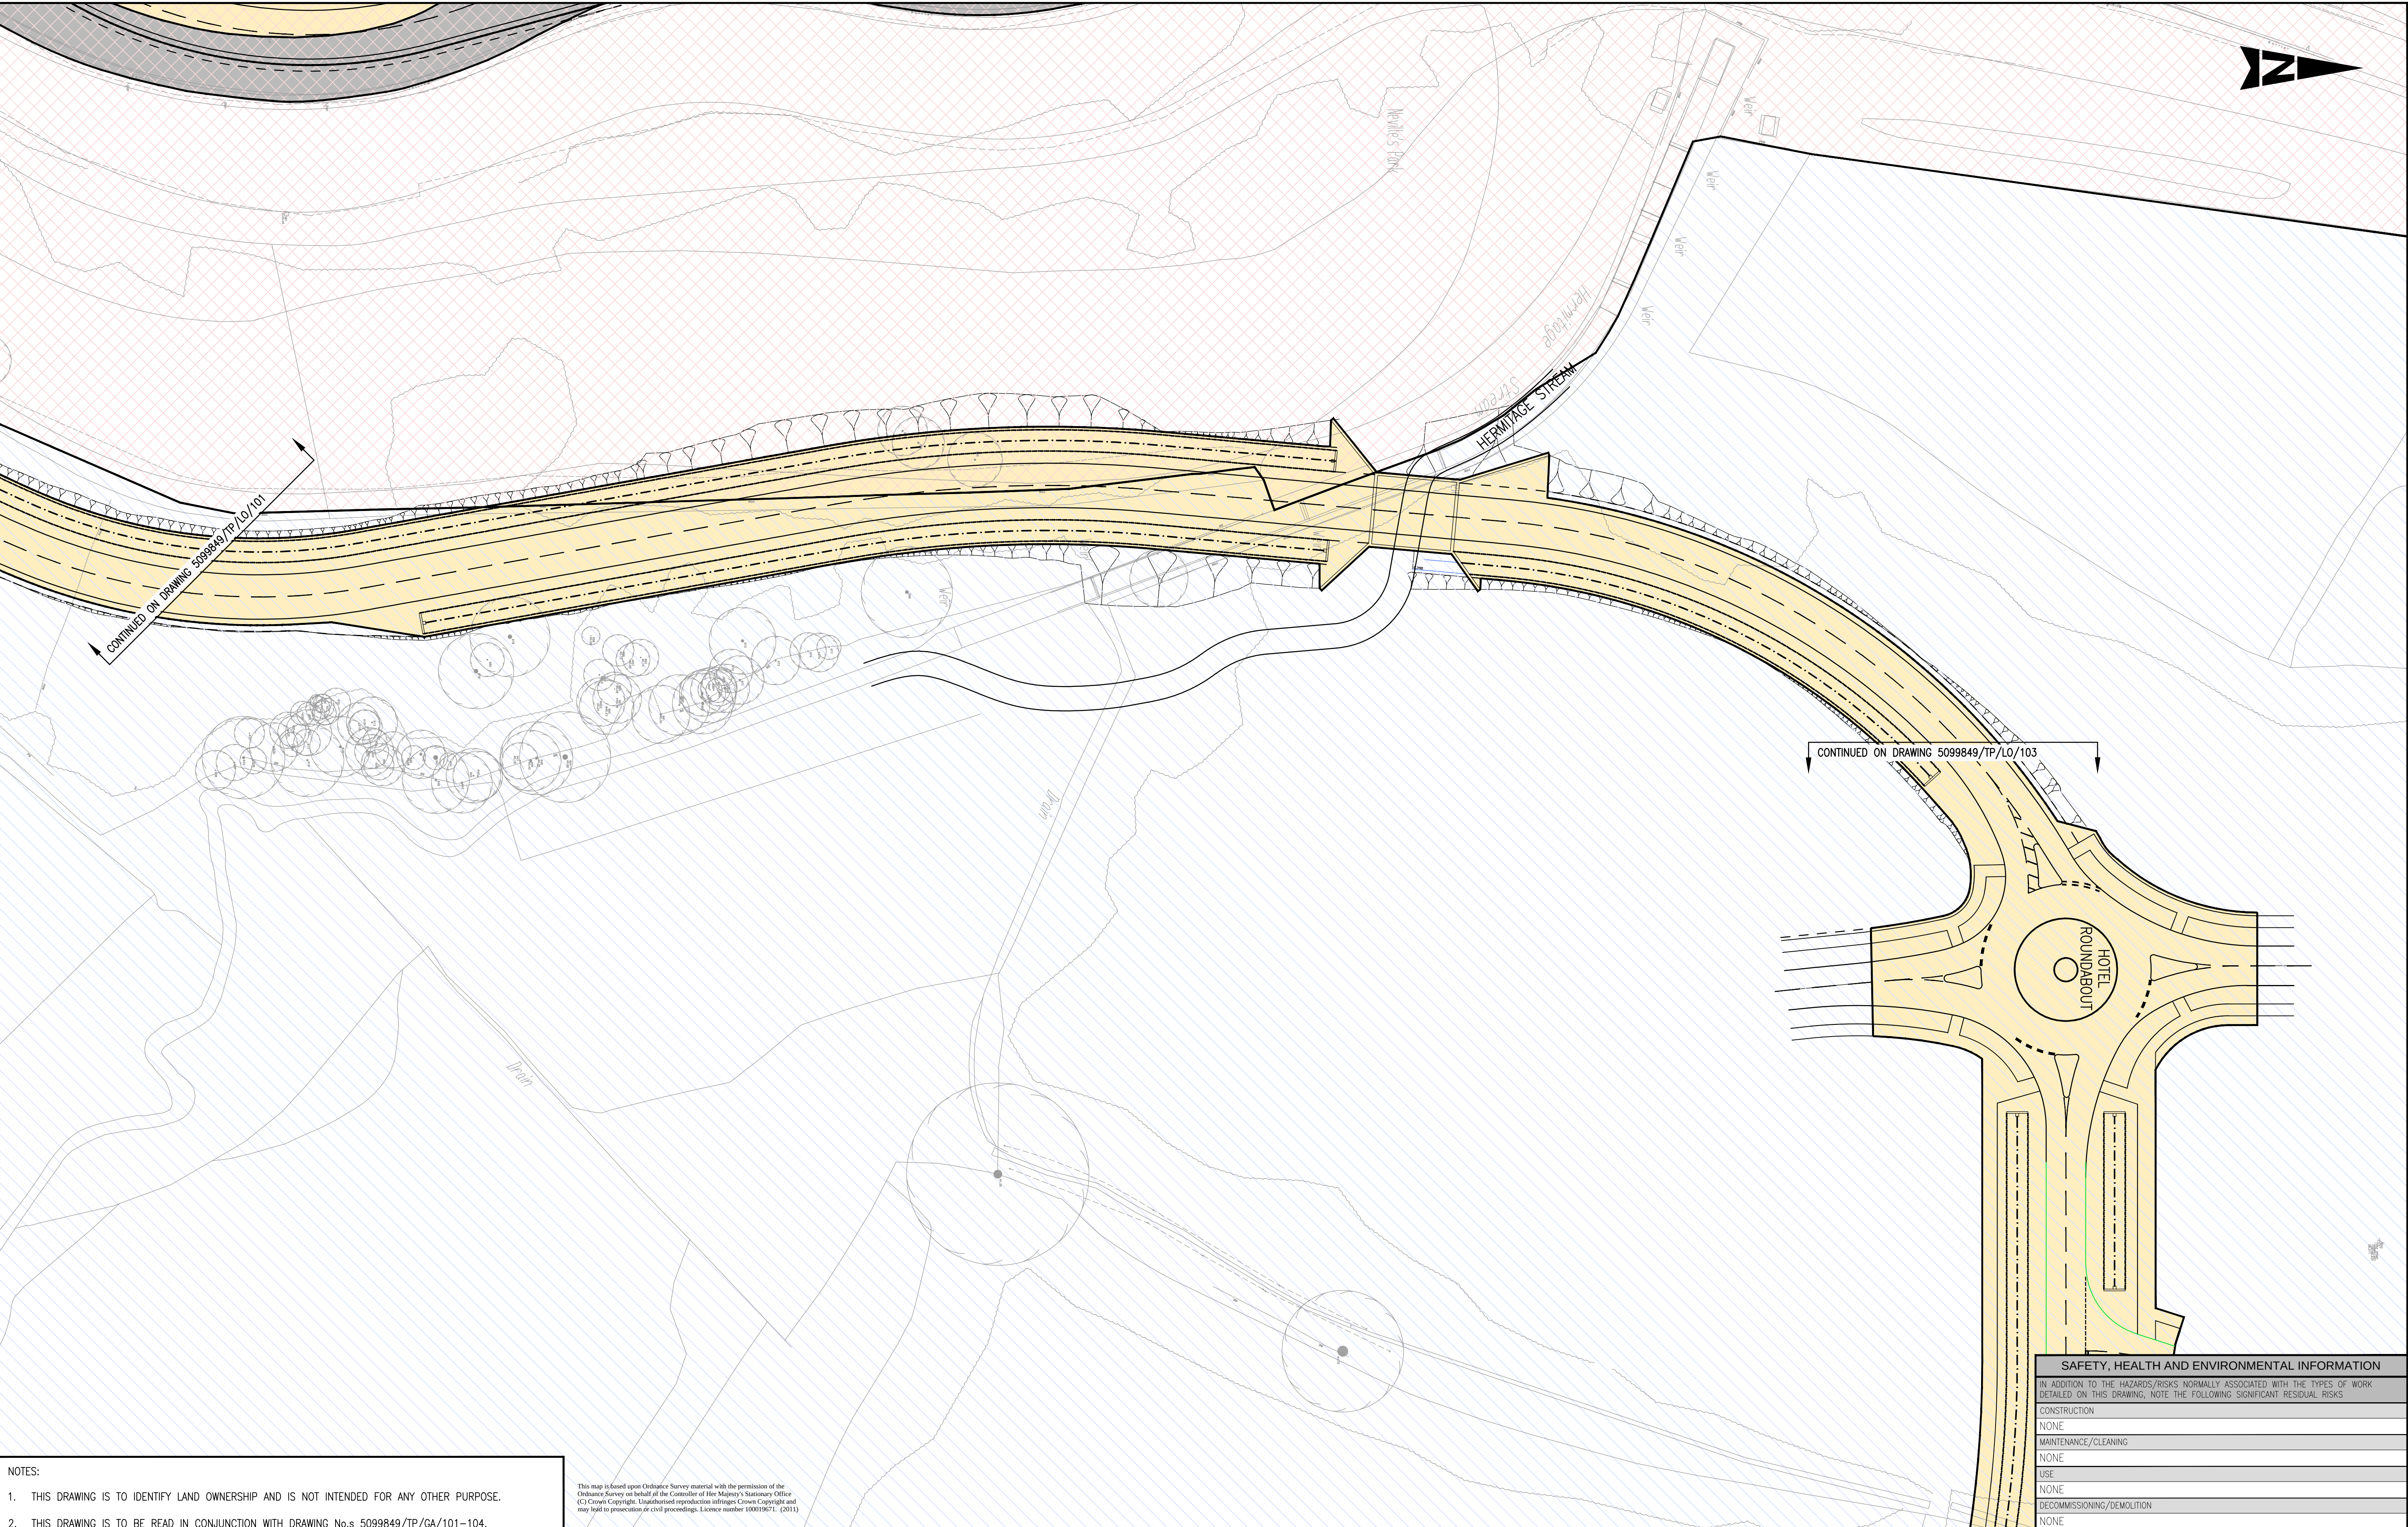

NOTES:

1. THIS DRAWING IS TO IDENTIFY LAND OWNERSHIP AND IS NOT INTENDED FOR ANY OTHER PURPOSE.

2. THIS DRAWING IS TO BE READ IN CONJUNCTION WITH DRAWING No.s 5099849/TP/GA/101-104.

KEY:

LAND REGISTERED TO MINISTER OF TRANSPORT

LAND REGISTERED TO SECRETARY OF STATE FOR TRANSPORT

PROPOSED EXTENT OF HAMPSHIRE COUNTY COUNCIL HIGHWAYS LAND

LAND REGISTERED TO PETER LEWIS BANK OF LONDON

LAND REGISTERED TO PORTSMOUTH CITY COUNCIL

EXISTING EXTENT OF HAMPSHIRE COUNTY COUNCIL HIGHWAYS LAND

This map is based upon Ordnance Survey material with the permission of the Ordnance Survey on behalf of the Controller of Her Majesty's Stationary Office © Crown Copyright. Unauthorised reproduction infringes Crown Copyright and may lead to prosecution or civil proceedings. Licence number 100019671. (2011)

Stat	Purpose of Issue	Date	Auth	Rev	Description	By	Date	Chk'd	Auth
P	FOR HCC APPROVAL	29.2.12	JA	B	MINOR AMENDMENTS	SD	29.2.12	ND	JA
P	FOR HCC APPROVAL	04.11.11	IPC	A	ORIGINAL ISSUE	MBW	04.11.11	SD	IPC

ATKINS™

Atkins Limited

Consulting Engineers,
Woodcote Grove
Ashley Road
Epsom, Surrey, England,
KT18 5BW

Tel: (01372) 726140
Fax: (01372) 740055
www.atkinsglobal.com

Client

PORTSMOUTH CITY COUNCIL

Project

DUNSBURY HILL FARM
STAGE 2

SAFETY, HEALTH AND ENVIRONMENTAL INFORMATION				
IN ADDITION TO THE HAZARDS/RISKS NORMALLY ASSOCIATED WITH THE TYPES OF WORK DETAILED ON THIS DRAWING, NOTE THE FOLLOWING SIGNIFICANT RESIDUAL RISKS				
CONSTRUCTION				
NONE				
MAINTENANCE/CLEANING				
NONE				
USE				
NONE				
DECOMMISSIONING/DEMOLITION				
NONE				
Title		LAND OWNERSHIP (SHEET 2 of 4)		
Sheet Size	Original Scale	Designed/Drawn	Checked	Authorised
A1	1:500	MBW	SD	IPC
Status	Drawing Number	Date	Date	Date
P	5099849/TP/LO/102	10.11	04.11.11	04.11.11
				Rev
				B