




Produced 20 May 2013 from the Ordnance Survey National Geographic Database and incorporating surveyed revision available at this date. Reproduction in whole or part is prohibited without the prior permission of Ordnance Survey. © Crown Copyright 2013.

Ordnance Survey and the OS Symbol are registered trademarks of Ordnance Survey, the national mapping agency of Great Britain.

The representation of a road, track or path is no evidence of a right of way. The representation of features as lines is no evidence of a property boundary.

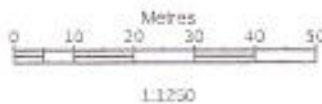


40 ALBRETIA AVENUE
WATERLOOVILLE
PO8 8QS

Supplied by: Latitude Mapping Ltd
Reference: O1578838
Centre coordinates: 468049 111408



Scale: 1:500
 OS Licence # 17/0005000



ALBERTA AVENUE






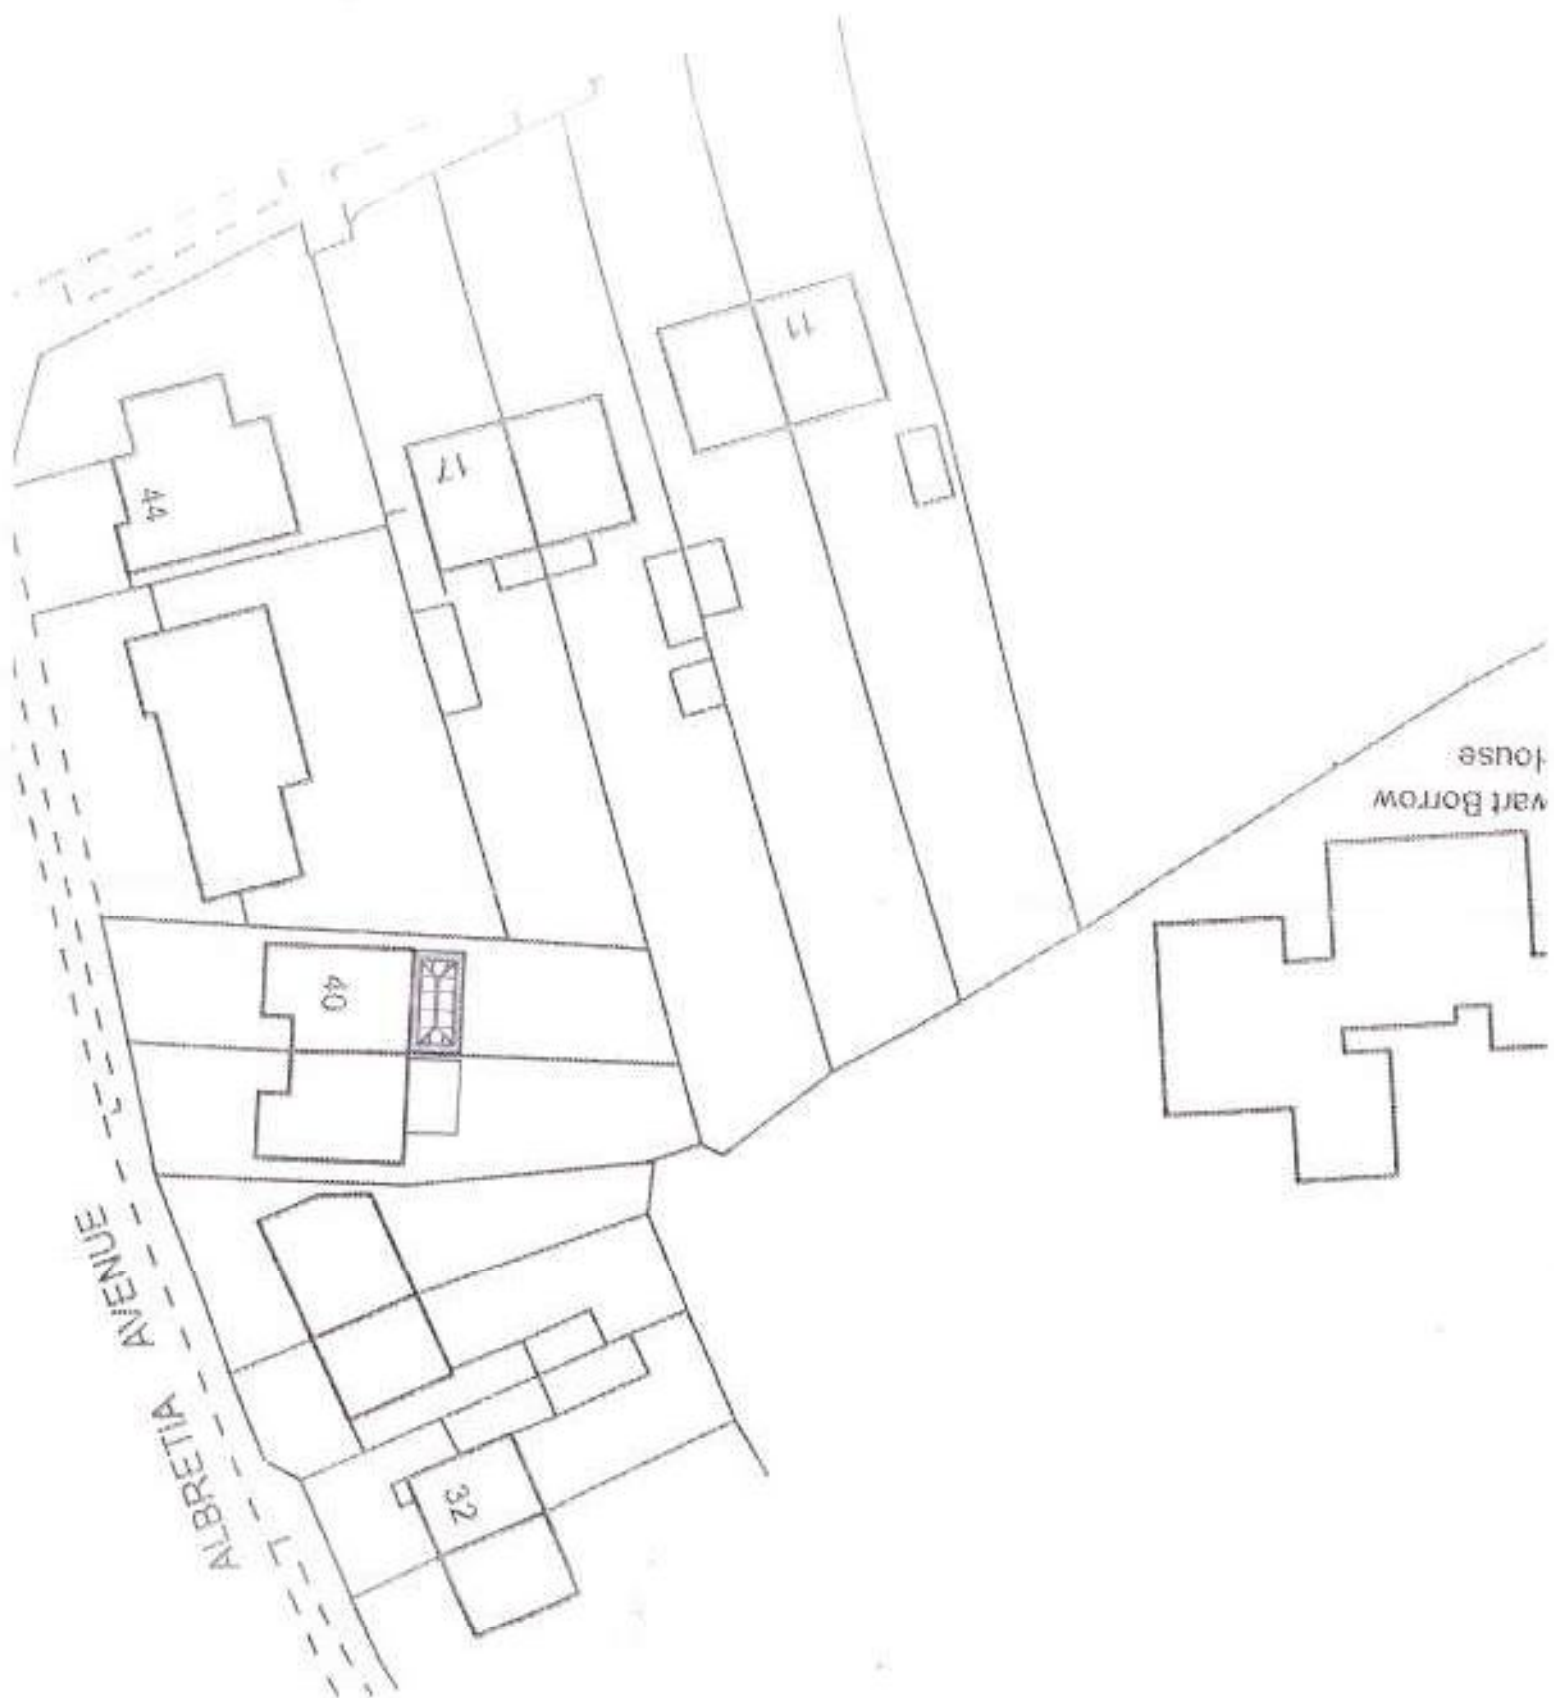


SCALE, 1:100
PROPOSED REPLACEMENT
CONSERVATORY WITH
ORANGEY
FLOOR PLAN

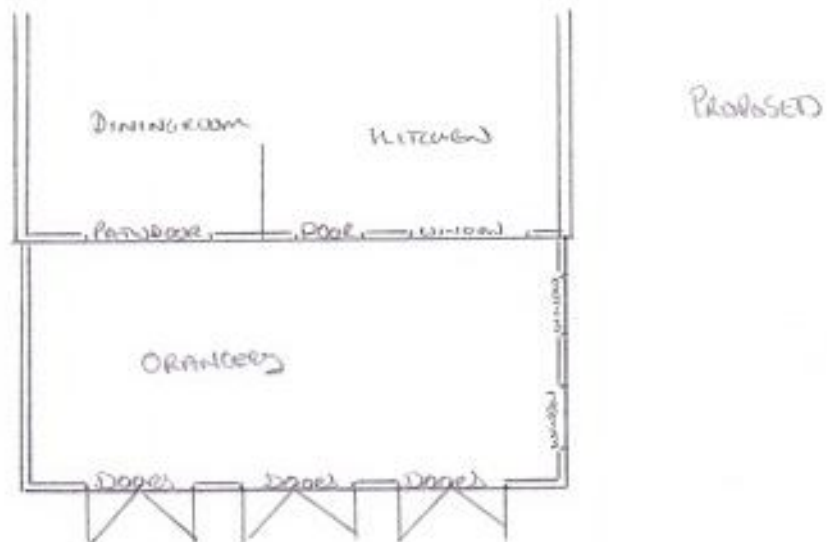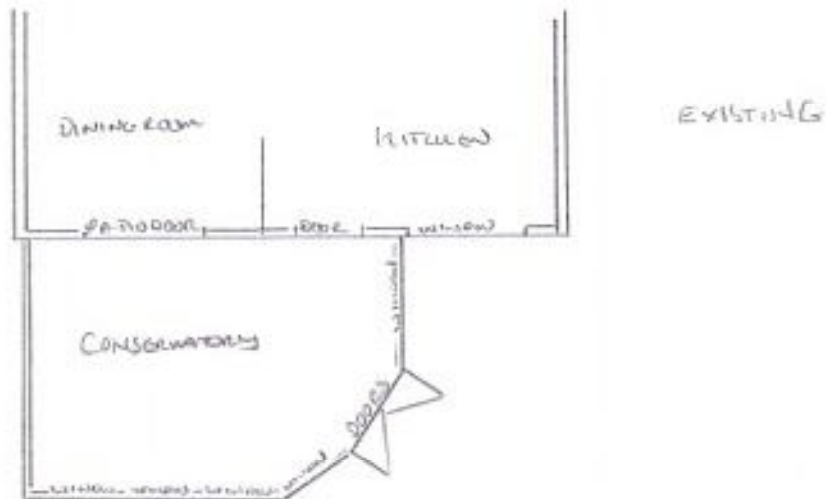

Proposed Orangery

Do not scale from this drawing (illustrative only)

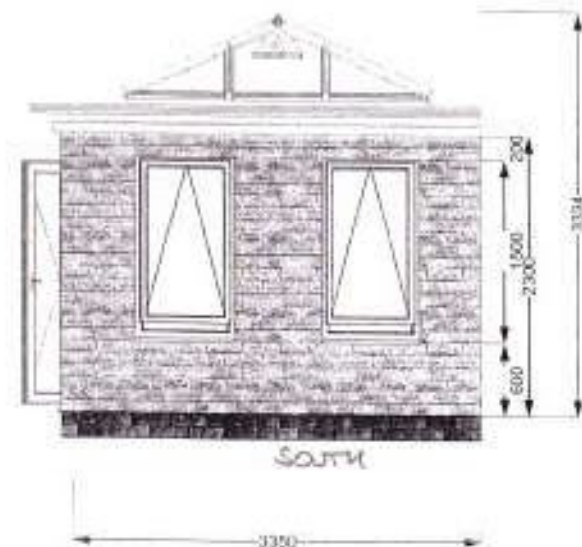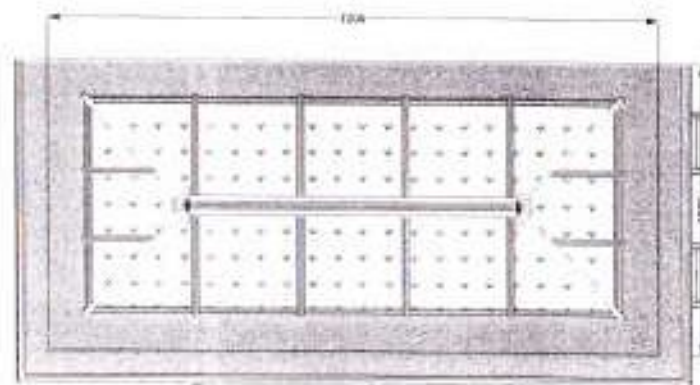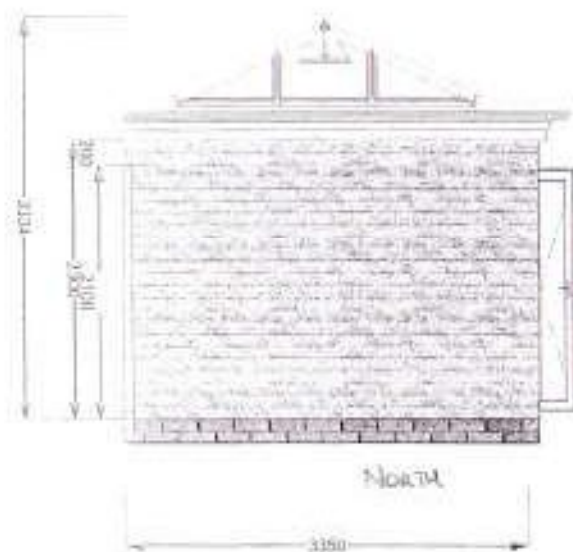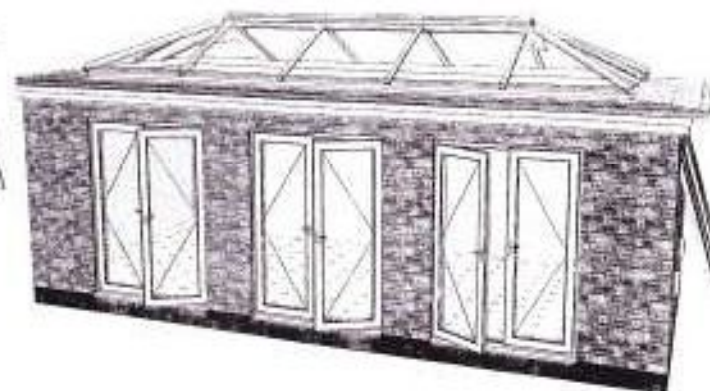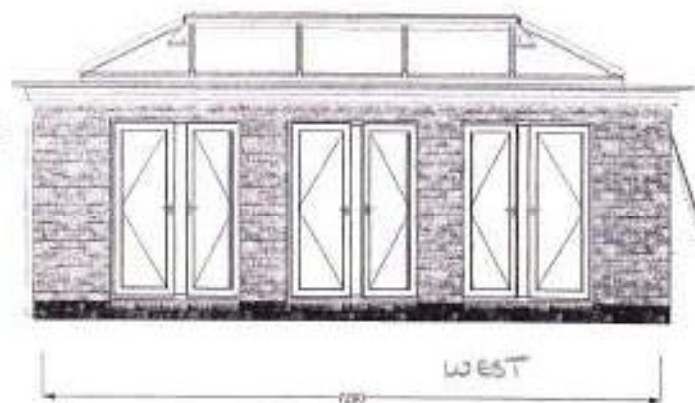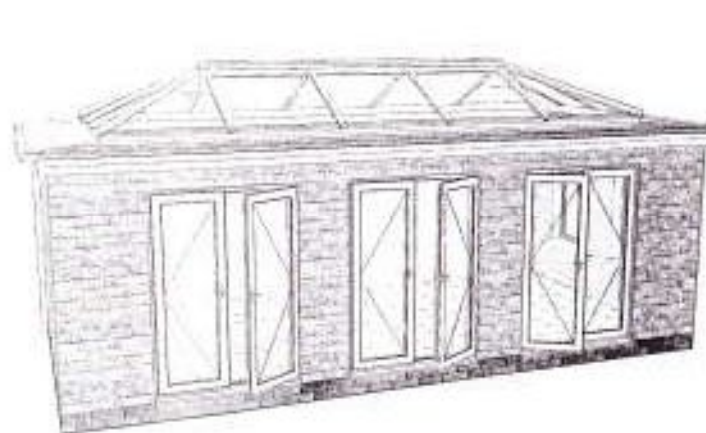

Design Name: Orangery
Frame Profile: Oxford 70mm
Colour Scheme: White Throughout
Est. Span: 7400
Est. Proj: 3450
Int. Floor Area: 22.347
Dwell Wall Heights: 2100, 600, 2100, 600, 2100
Ext. Roof Colour: White

Int. Roof Colour: White
Ext. Window Colour: White
Int. Window Colour: White
Roof Glazing: Conservaglass Subtle Blue (24 Silver)
Window Glazing: 28mm Glass (Clear)
Glass Pattern:
Savel Name:
Transom Drops: 1500

Ext. Handle Colour: White
Int. Handle Colour: White
Sales Person Name: Steve Nield
Sales Office Name: Crofton
Sales Person Tel: 01329 685025
Sales Person Email: sales@croftonconservatories.co.uk