




SUPERSEDED

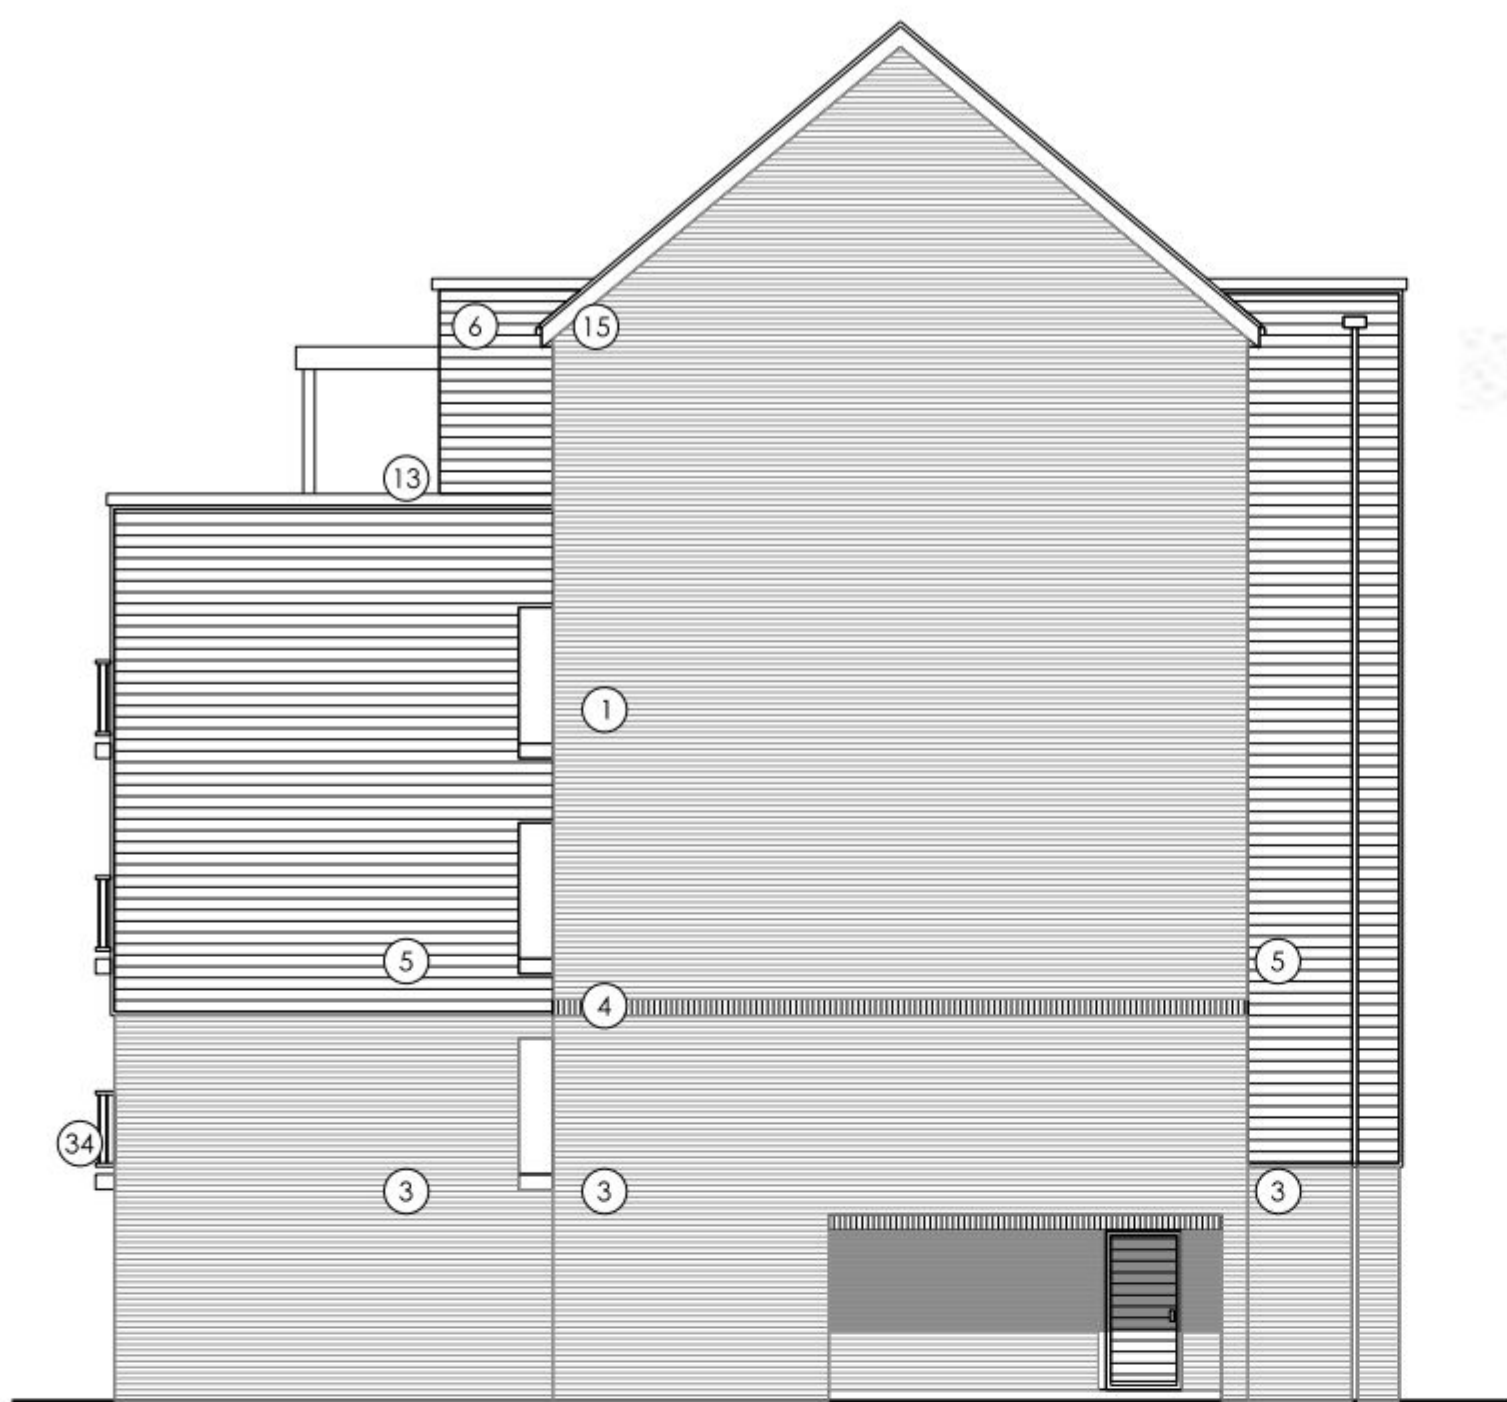

NORTH ELEVATION

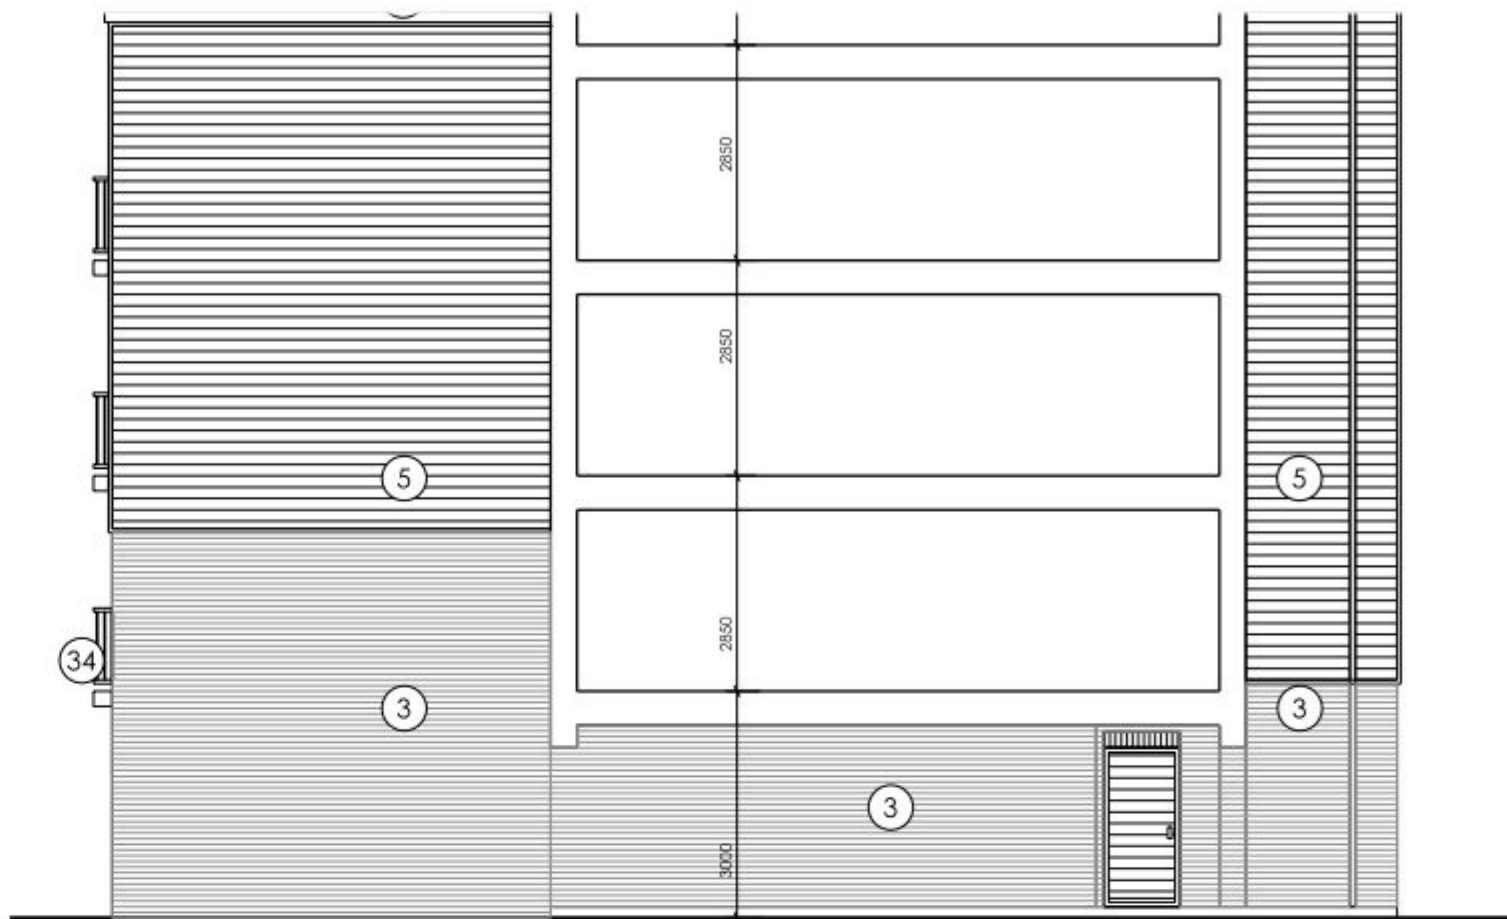

SECTION 1-1 (NORTH)

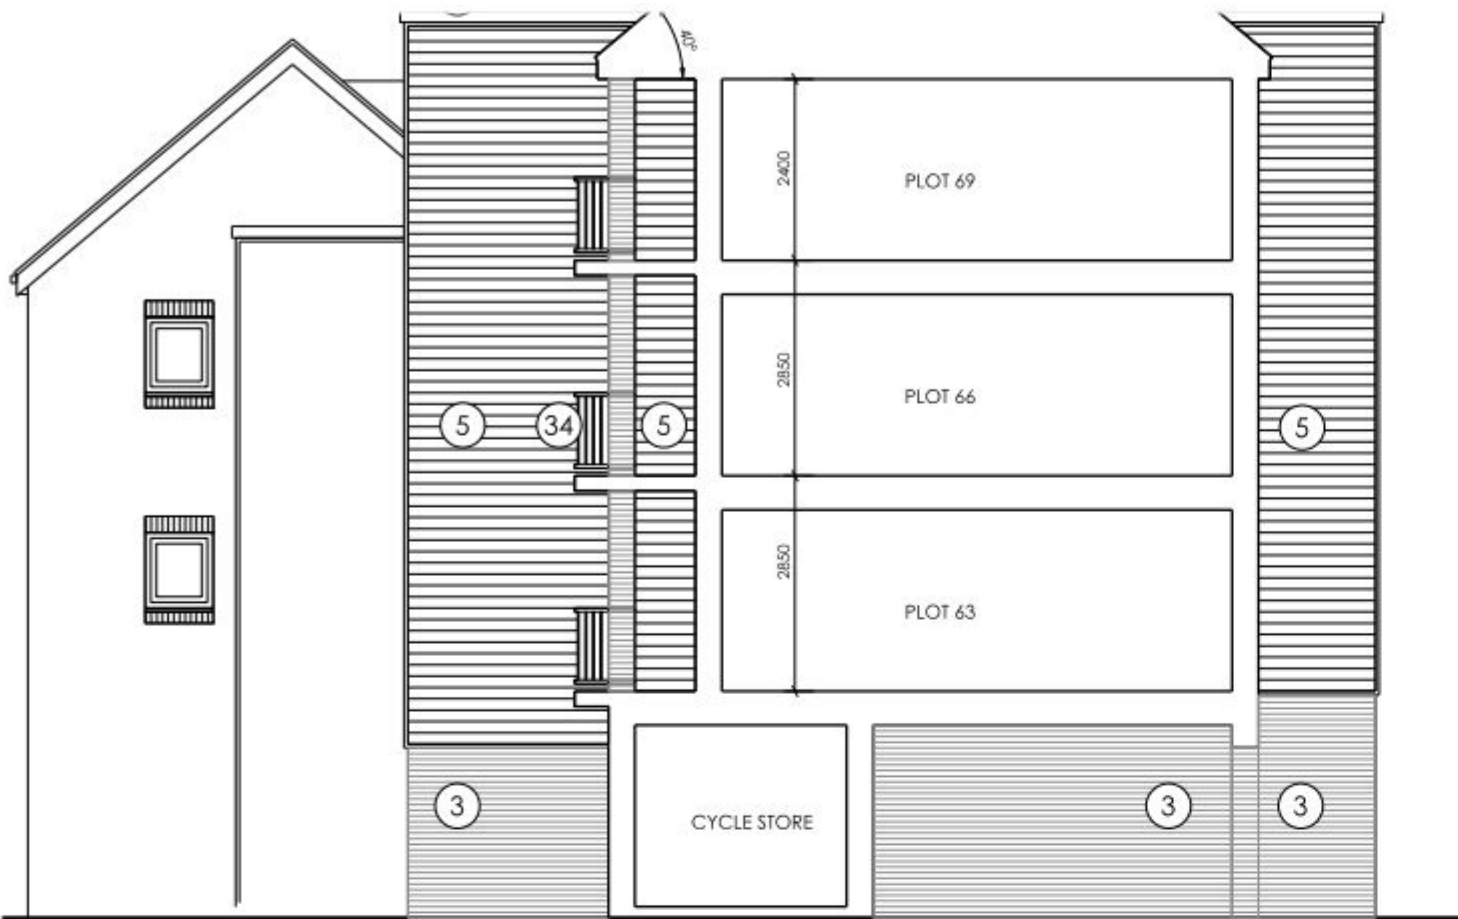

SECTION 2-2 (NORTH)



SECTION 3-3 (NORTH)




SECTION 4-4 (NORTH)



SECTION 5-5 (NORTH)




SECTION 6-6 (NORTH)

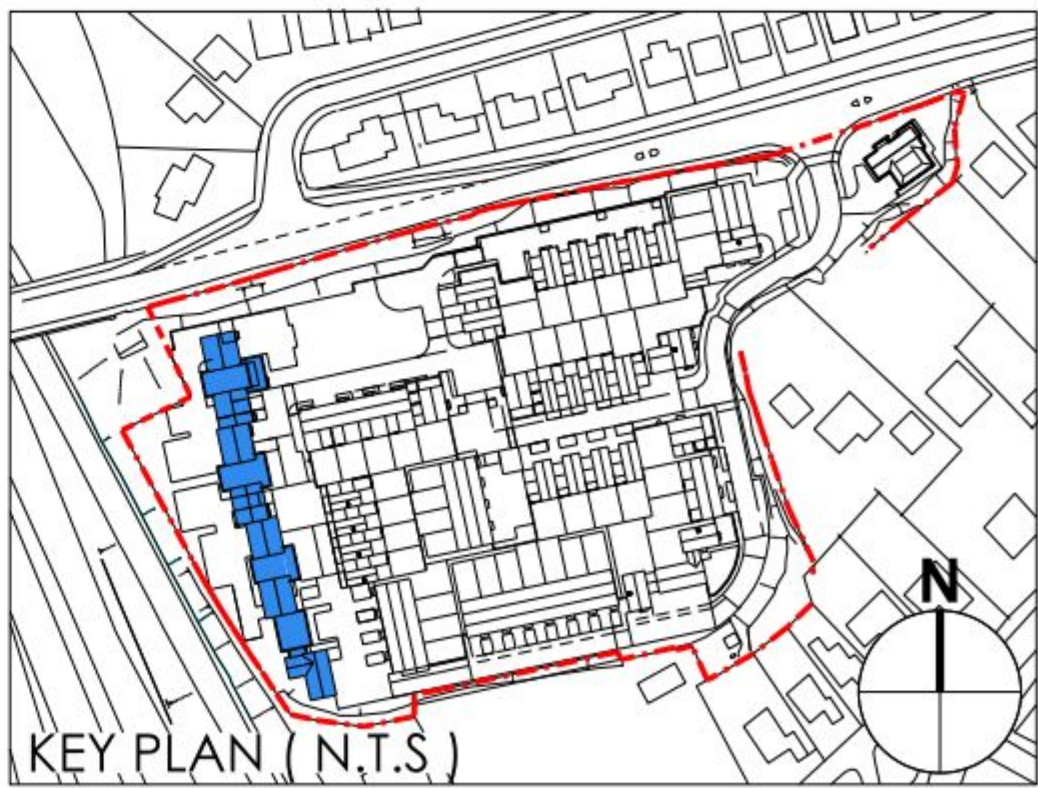

KEY PLAN (N.T.S)

MATERIALS KEY	WALLS
	01 Red Multi stock face brickwork 02 Red Multi brick - projected brick: header details 03 Buff face brickwork: header details 04 Buff brick - projected brick details 05 Horizontal / vertical (as shown) timber type cladding - natural colour 06 white horizontal cladding.
MATERIALS KEY	ROOF/EAVES/VERGES/SOFTS/RAINWATER GOODS
	10 Blue/black slate with matching ridge + hip slates 11 Red/brown plain clay tiles 12 Orange/brown plain clay tiles 13 Grey pressed metal cappings/ trims to flat roof parapet walls etc 14 Black UPVC rainwater goods 15 Projected Black eaves, verge,soffit and bargeboards 16 Flush Black eaves, verge,soffit and bargeboards 17 metal chimney flue
MATERIALS KEY	WINDOWS/DOOR AND GLAZING SYSTEMS
	20 White UPVC framed window,doors & glazing systems 21 Velux roof lights
MATERIALS KEY	N.B OS = OBSCURE GLAZING
	DOORS/PORCHES/GUARDINGS 30 Profiled timber type front/rear doors, to style shown 31 White framed glazed main entrance doors to apartments 32 Painted profiled/louved doors and screens to cycles and bin stores etc 33 Profiled timber type steel garage doors to style shown 34 GRP grey canopies/ porches 35 Metal railing/guarding to balconies 36 Painted steel gates/railings/post

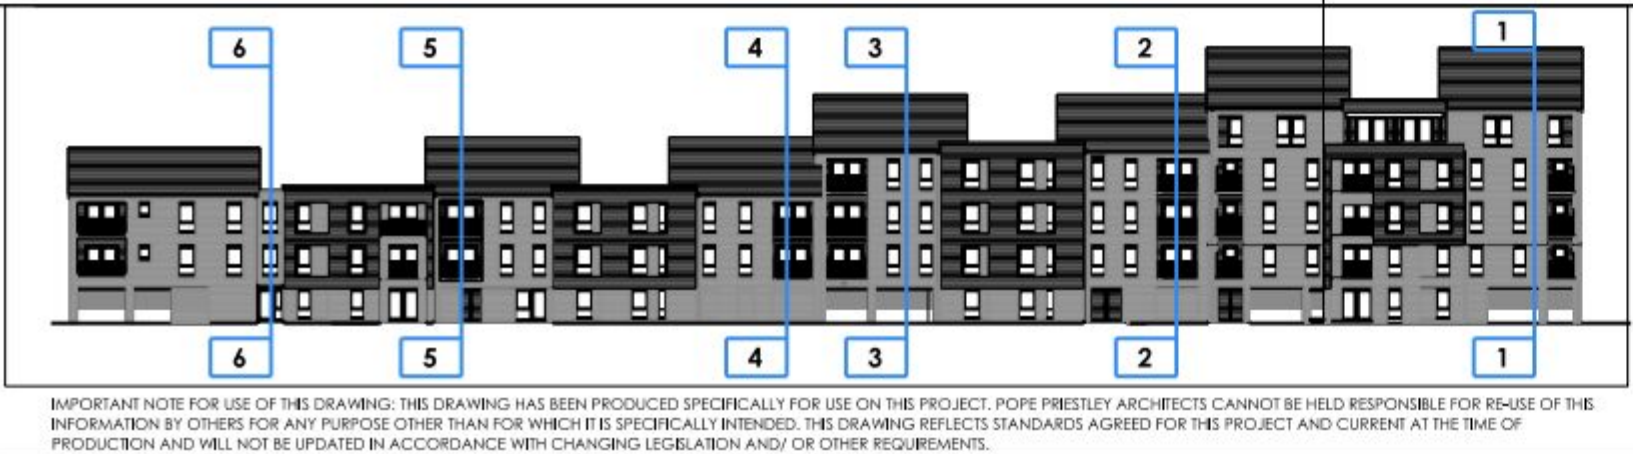

POPE PRIESTLEY ARCHITECTS
ARCHITECTURE | TOWN PLANNING | URBAN DESIGN
FERRY HOUSE, CANUTE ROAD, SOUTHAMPTON, HAMPSHIRE, SO14 3FJ. T: +44 (0)23 80332288 F: +44 (0)23 80632886 E: info@popepriestley.co.uk

RESIDENTIAL DEVELOPMENT
PORTSDOWN HILL ROAD
HAVANT
PO9 3NA

BLOCK A
APARTMENTS
PLOTS 50-84 NORTH ELEVATION
& SECTIONAL NORTH ELEVATIONS

PLANNING ISSUE
APRIL 13-17-18-19-2314-