


Although the depth of the image walls are staggered from the salon the image would look like a single image.

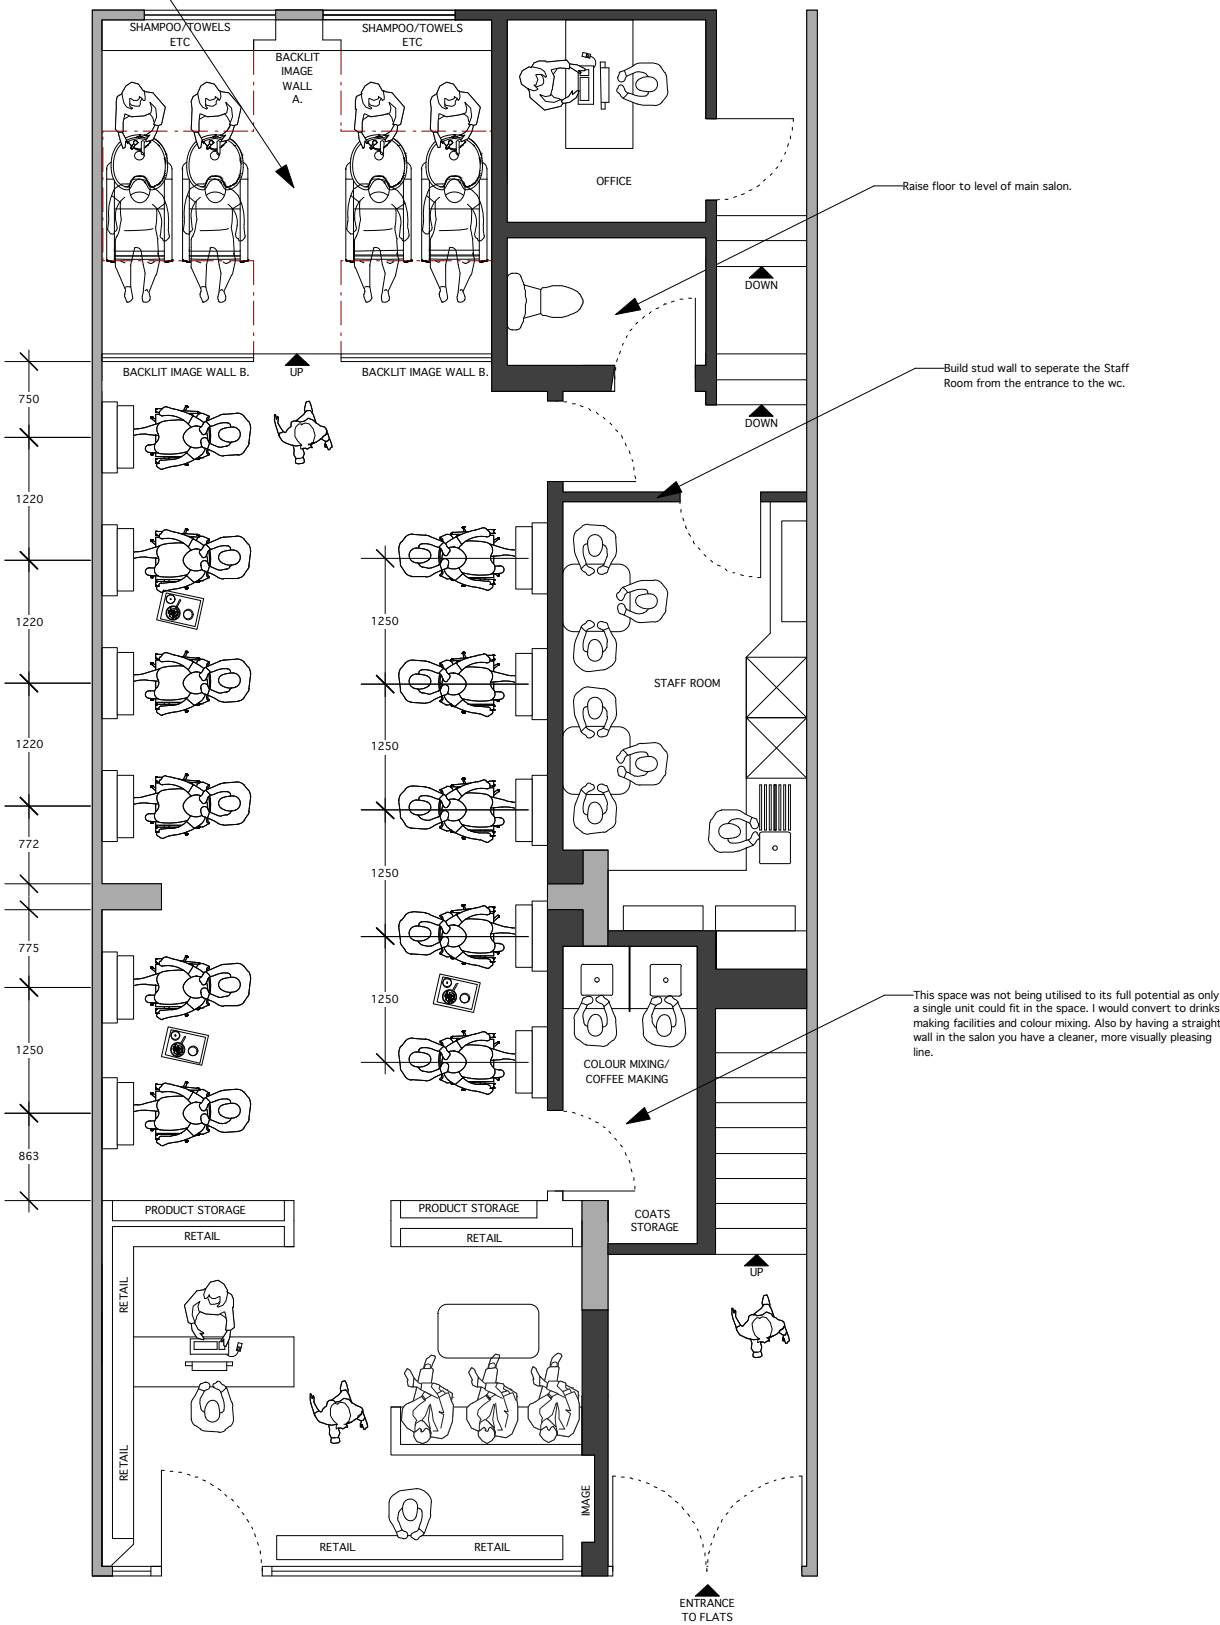

SALON INFO
11 SECTIONS
4 WASH POINTS
1 STAFF ROOM
1 OFFICE
1 WC
1 COLOUR MIXING ROOM
1 RETAIL/RECEPTION AREA

ASTON & FINCHER
UNIT 2, PAVILION DRIVE,
OFF HOLFORD DRIVE,
BIRMINGHAM, B67BB

DIMENSIONS MUST
BE CHECKED ON
SITE

DRAWINGS REMAIN THE
PROPERTY OF ASTON &
FINCHER UNTIL PAID FOR IN
FULL

© 2012

IMPORTANT INFORMATION:
DRAWINGS PROVIDED BY ASTON &
FINCHER ARE TO ACT AS A
GUIDELINE ONLY.
THEY ARE SUBMITTED WITH THE
UNDERSTANDING THAT ALL
DIMENSIONS MUST BE CHECKED
ON SITE AND DISCREPANCIES
REPORTED IMMEDIATELY. ANY
ADDITIONAL ADVICE IS OFFERED
AS A RECOMMENDATION;
THEREFORE YOU SHOULD
SEEK CONSULTATION FROM
A RELEVANT PROFESSIONAL
BEFORE UNDERGOING ANY WORK.
IT IS THE RESPONSIBILITY OF THE
CLIENT TO ENSURE ALL OF THE
ABOVE IS IMPLEMENTED. AN
ARCHITECTURAL PROFESSIONAL
DOES NOT PRODUCE THE
DRAWINGS AND NO SUCH
REPRESENTATION IS BEING MADE.
UNDER NO CIRCUMSTANCES WILL
ASTON AND FINCHER ASSUME
ANY RESPONSIBILITY WHEN
PROVIDING THESE DRAWINGS.