


KEY

- PROPOSED SPOT LEVEL IN METRES A.O.D.
- BRUSHED CONCRETE WITH FIG. 7 P.C.C. KERB
- BLACK COLOUR TARMAC SURFACE WITH FIG. 7 P.C.C. KERB
- S.U.D.S SUITABLE CONCRETE BLOCK PAVING 200 X 100MM HERRINGBONE PATTERN. COLOUR BRINDLE WITH P.C.C FLOOR JUNCTION TO TARMAC

- WOODHOUSE SUMU LIGHTING COLUMN. 5.0M HIGH, LOW POLLUTION
- WOODHOUSE MOSHI LIGHTING COLUMN 1.2M HIGH.
- 2.1M HIGH GALVANISED PALISADE FENCE AND GATES

- CYCLE SHELTERS - AUTOPA - CANTERBURY SHELTER WITH SHEFFIELD HOOPED STANDS, ALL GALVANISED.
- BIN STORES - DARK STAINED ROUGH SAWN TIMBER PLANKS 150 X 25 HORIZONTAL WITH 30MM GAPS

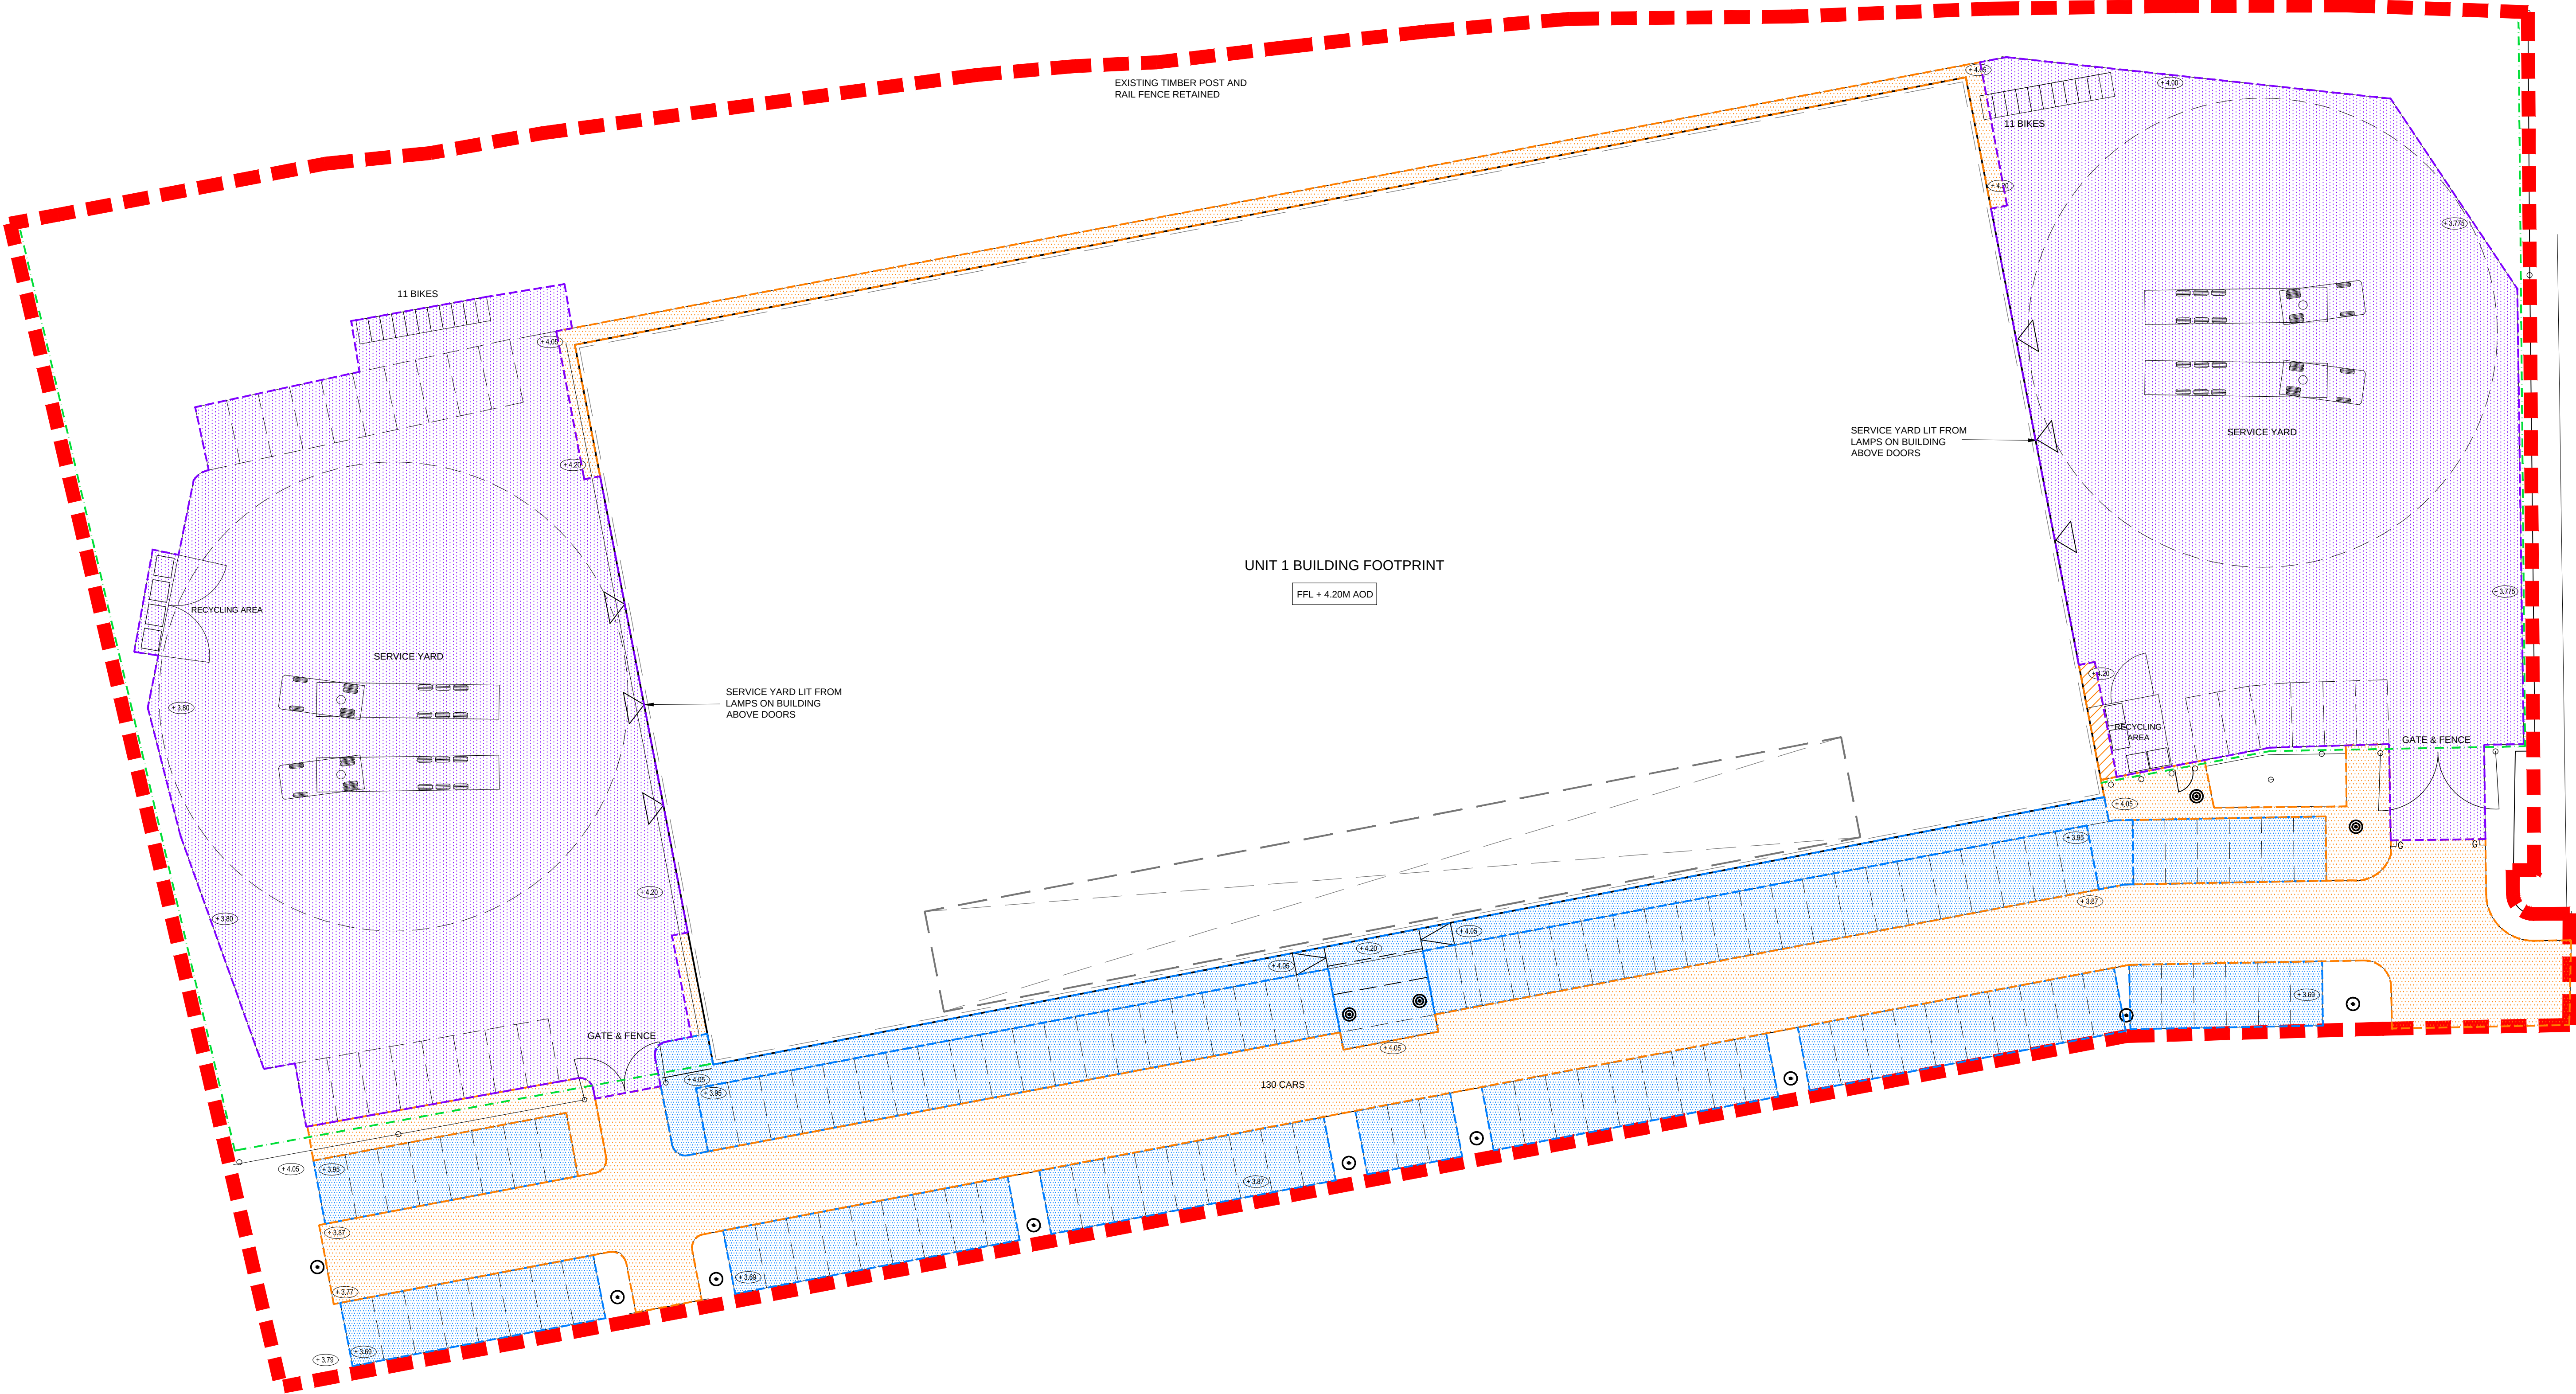

notes:

revisions:

revisions:

Durgate
Development Proposal
Site 4 Harts Farm Way
drawing information title: Hardworks Plan


pwparchitects

PWP Architects Ltd 61 South Street, Havant, Hampshire PO9 1BZ
t: 02392 482494 f: 02392 481152

e: design@pwp-architects.com
w: www.pwp-architects.com

Status: Reserved Matters Application
date: July 13
scale: 1:250 @ A1
drawn: SJB
chk'd: JS

job: 4812 dwg: 1101 rev: /

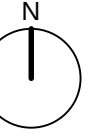

NOTE: The contractor is responsible for checking all site dimensions and levels. These should be checked prior to the ordering of any components and before the commencement of the works. All discrepancies should be brought to the attention of the Contract Administrator