
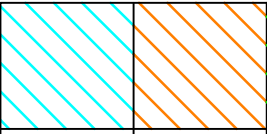
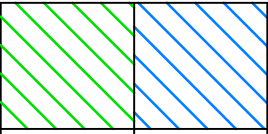
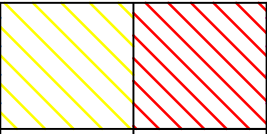
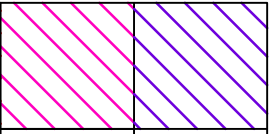
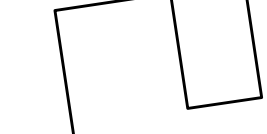
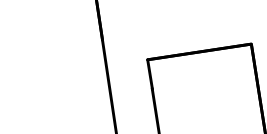
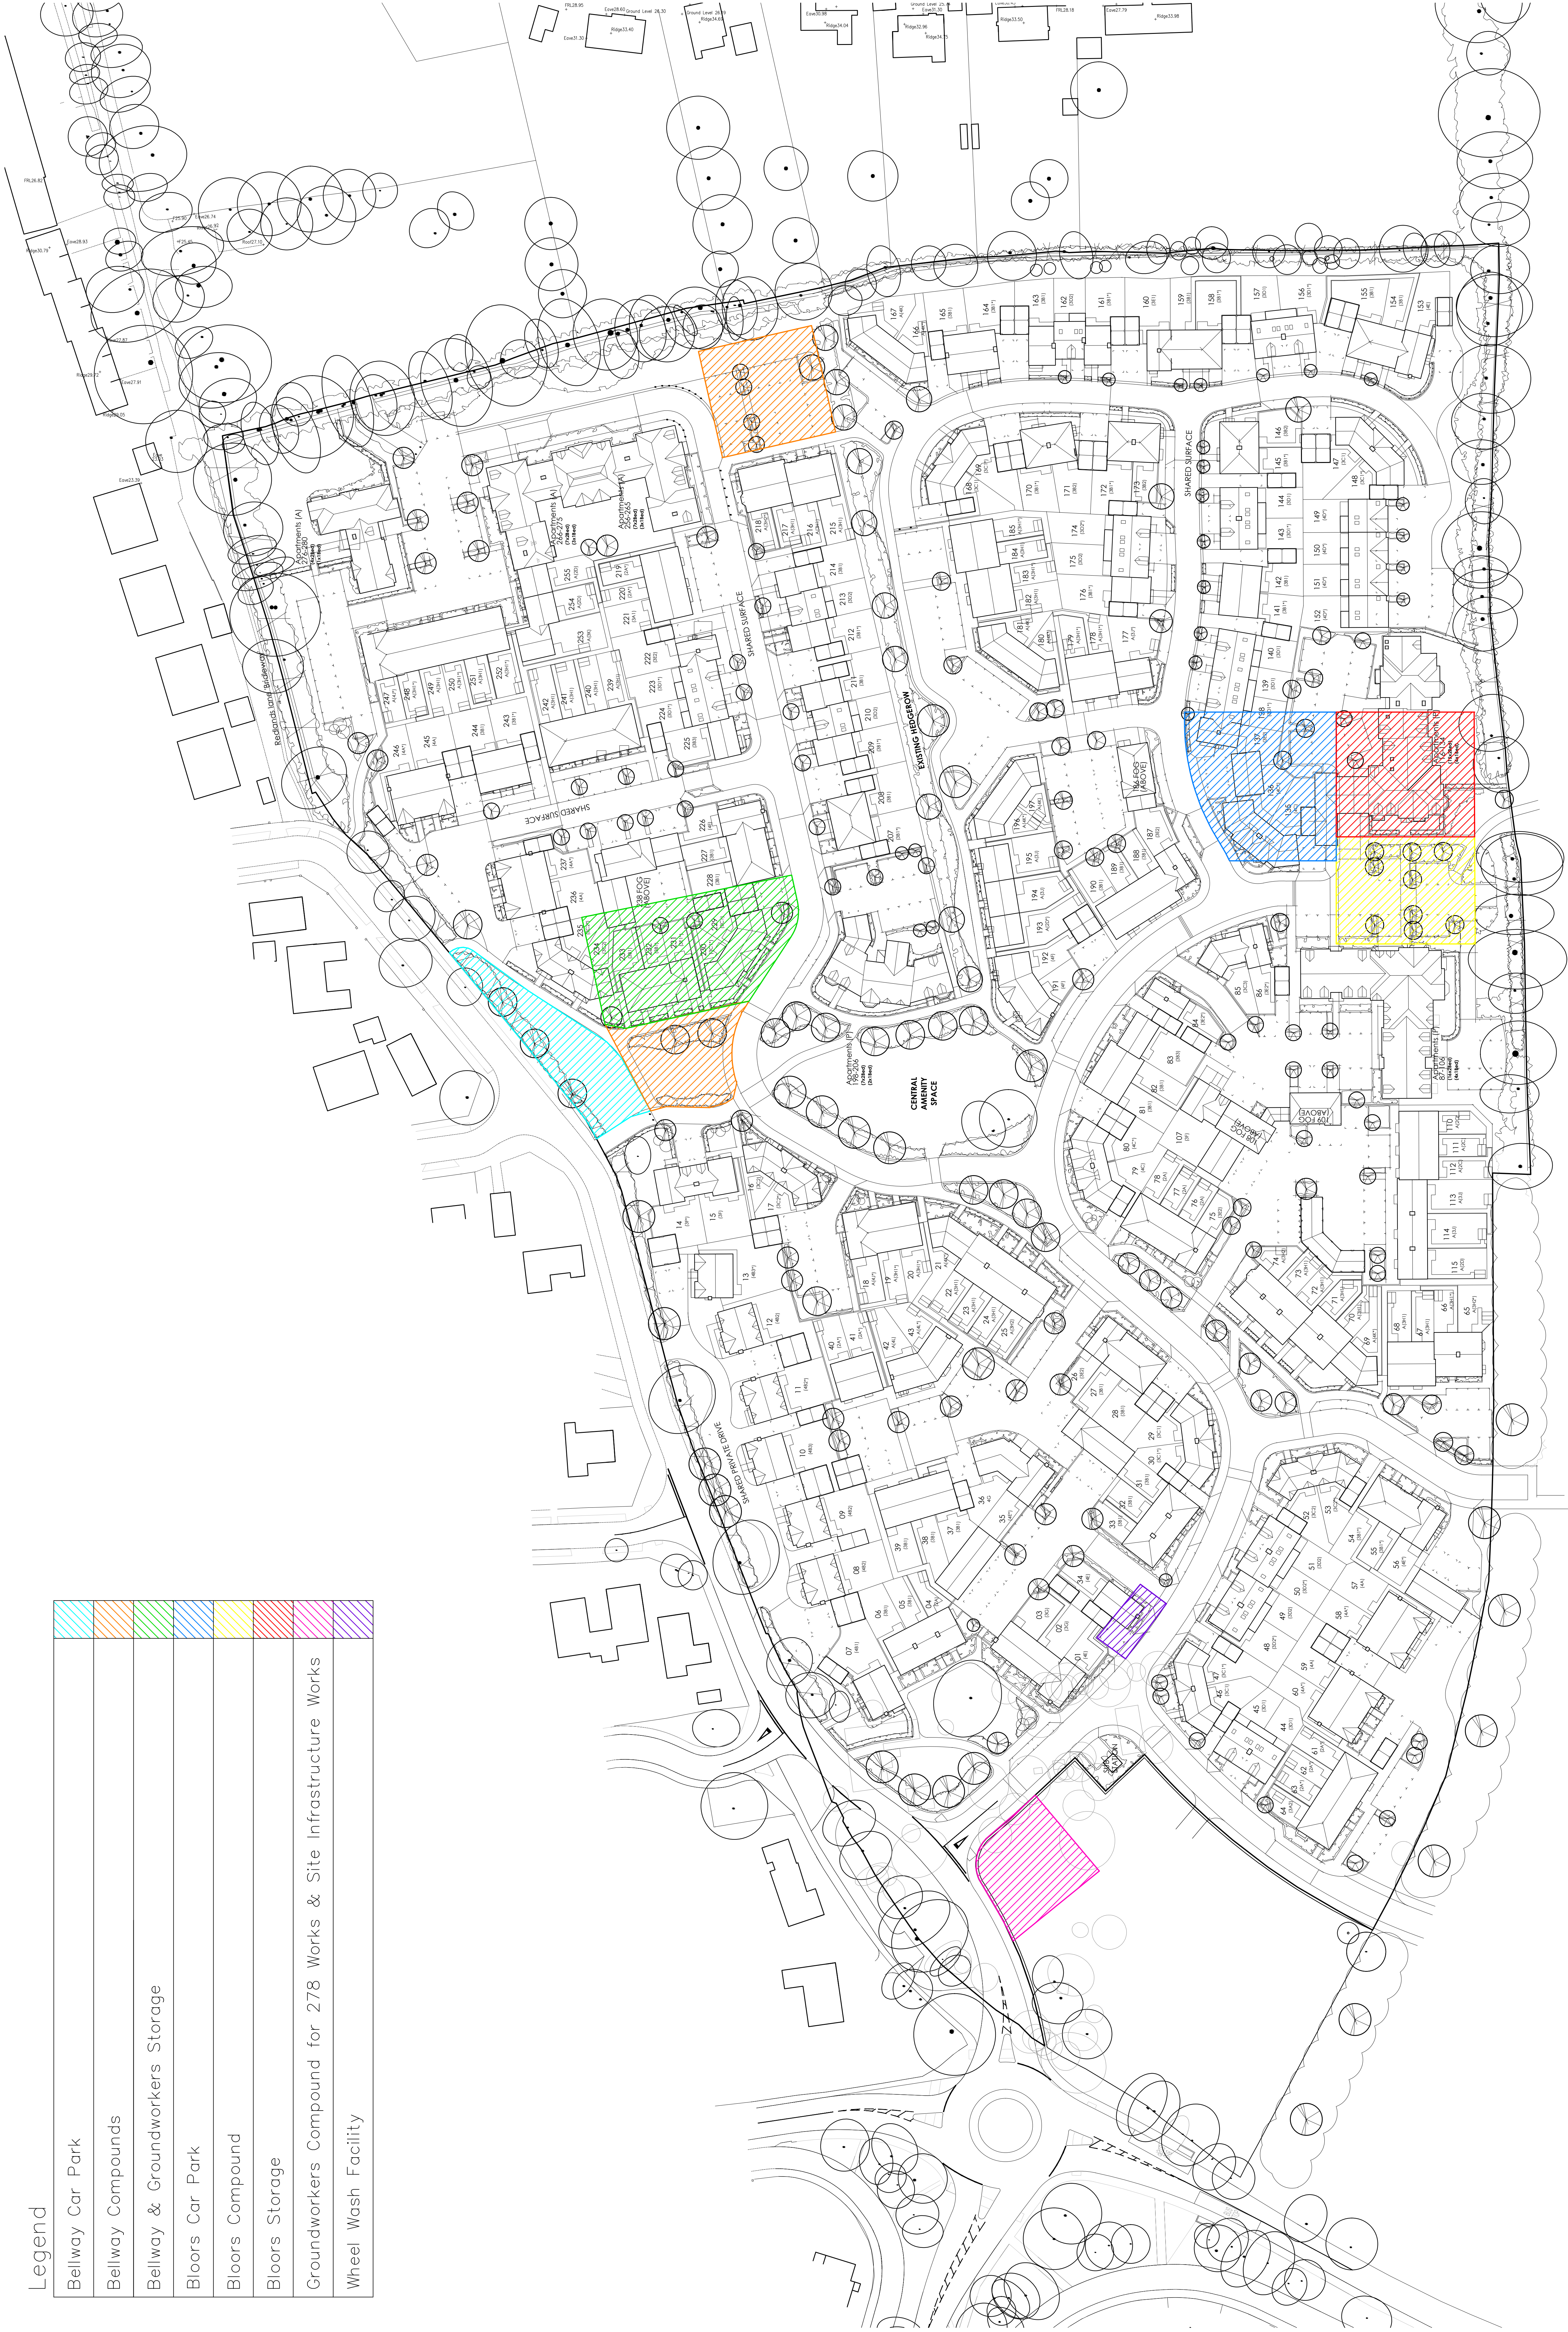


Legend

	Bellway Car Park
	Bellway Compounds
	Bellway & Groundworkers Storage
	Bloors Car Park
	Bloors Compound
	Bloors Storage
	Groundworkers Compound for 278 Works & Site Infrastructure Works
	Wheel Wash Facility

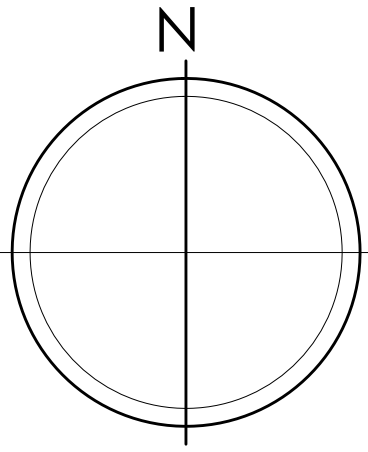

REVISIONS					
Bellway					
SITE Hampshire Farm Ensworth					
TITLE Construction Plan					
SCALE	CLIENTS	DRAW NO.	COMP/01	REV	-
DATE	Feb 16				
Copyright © Bellway PLC					