


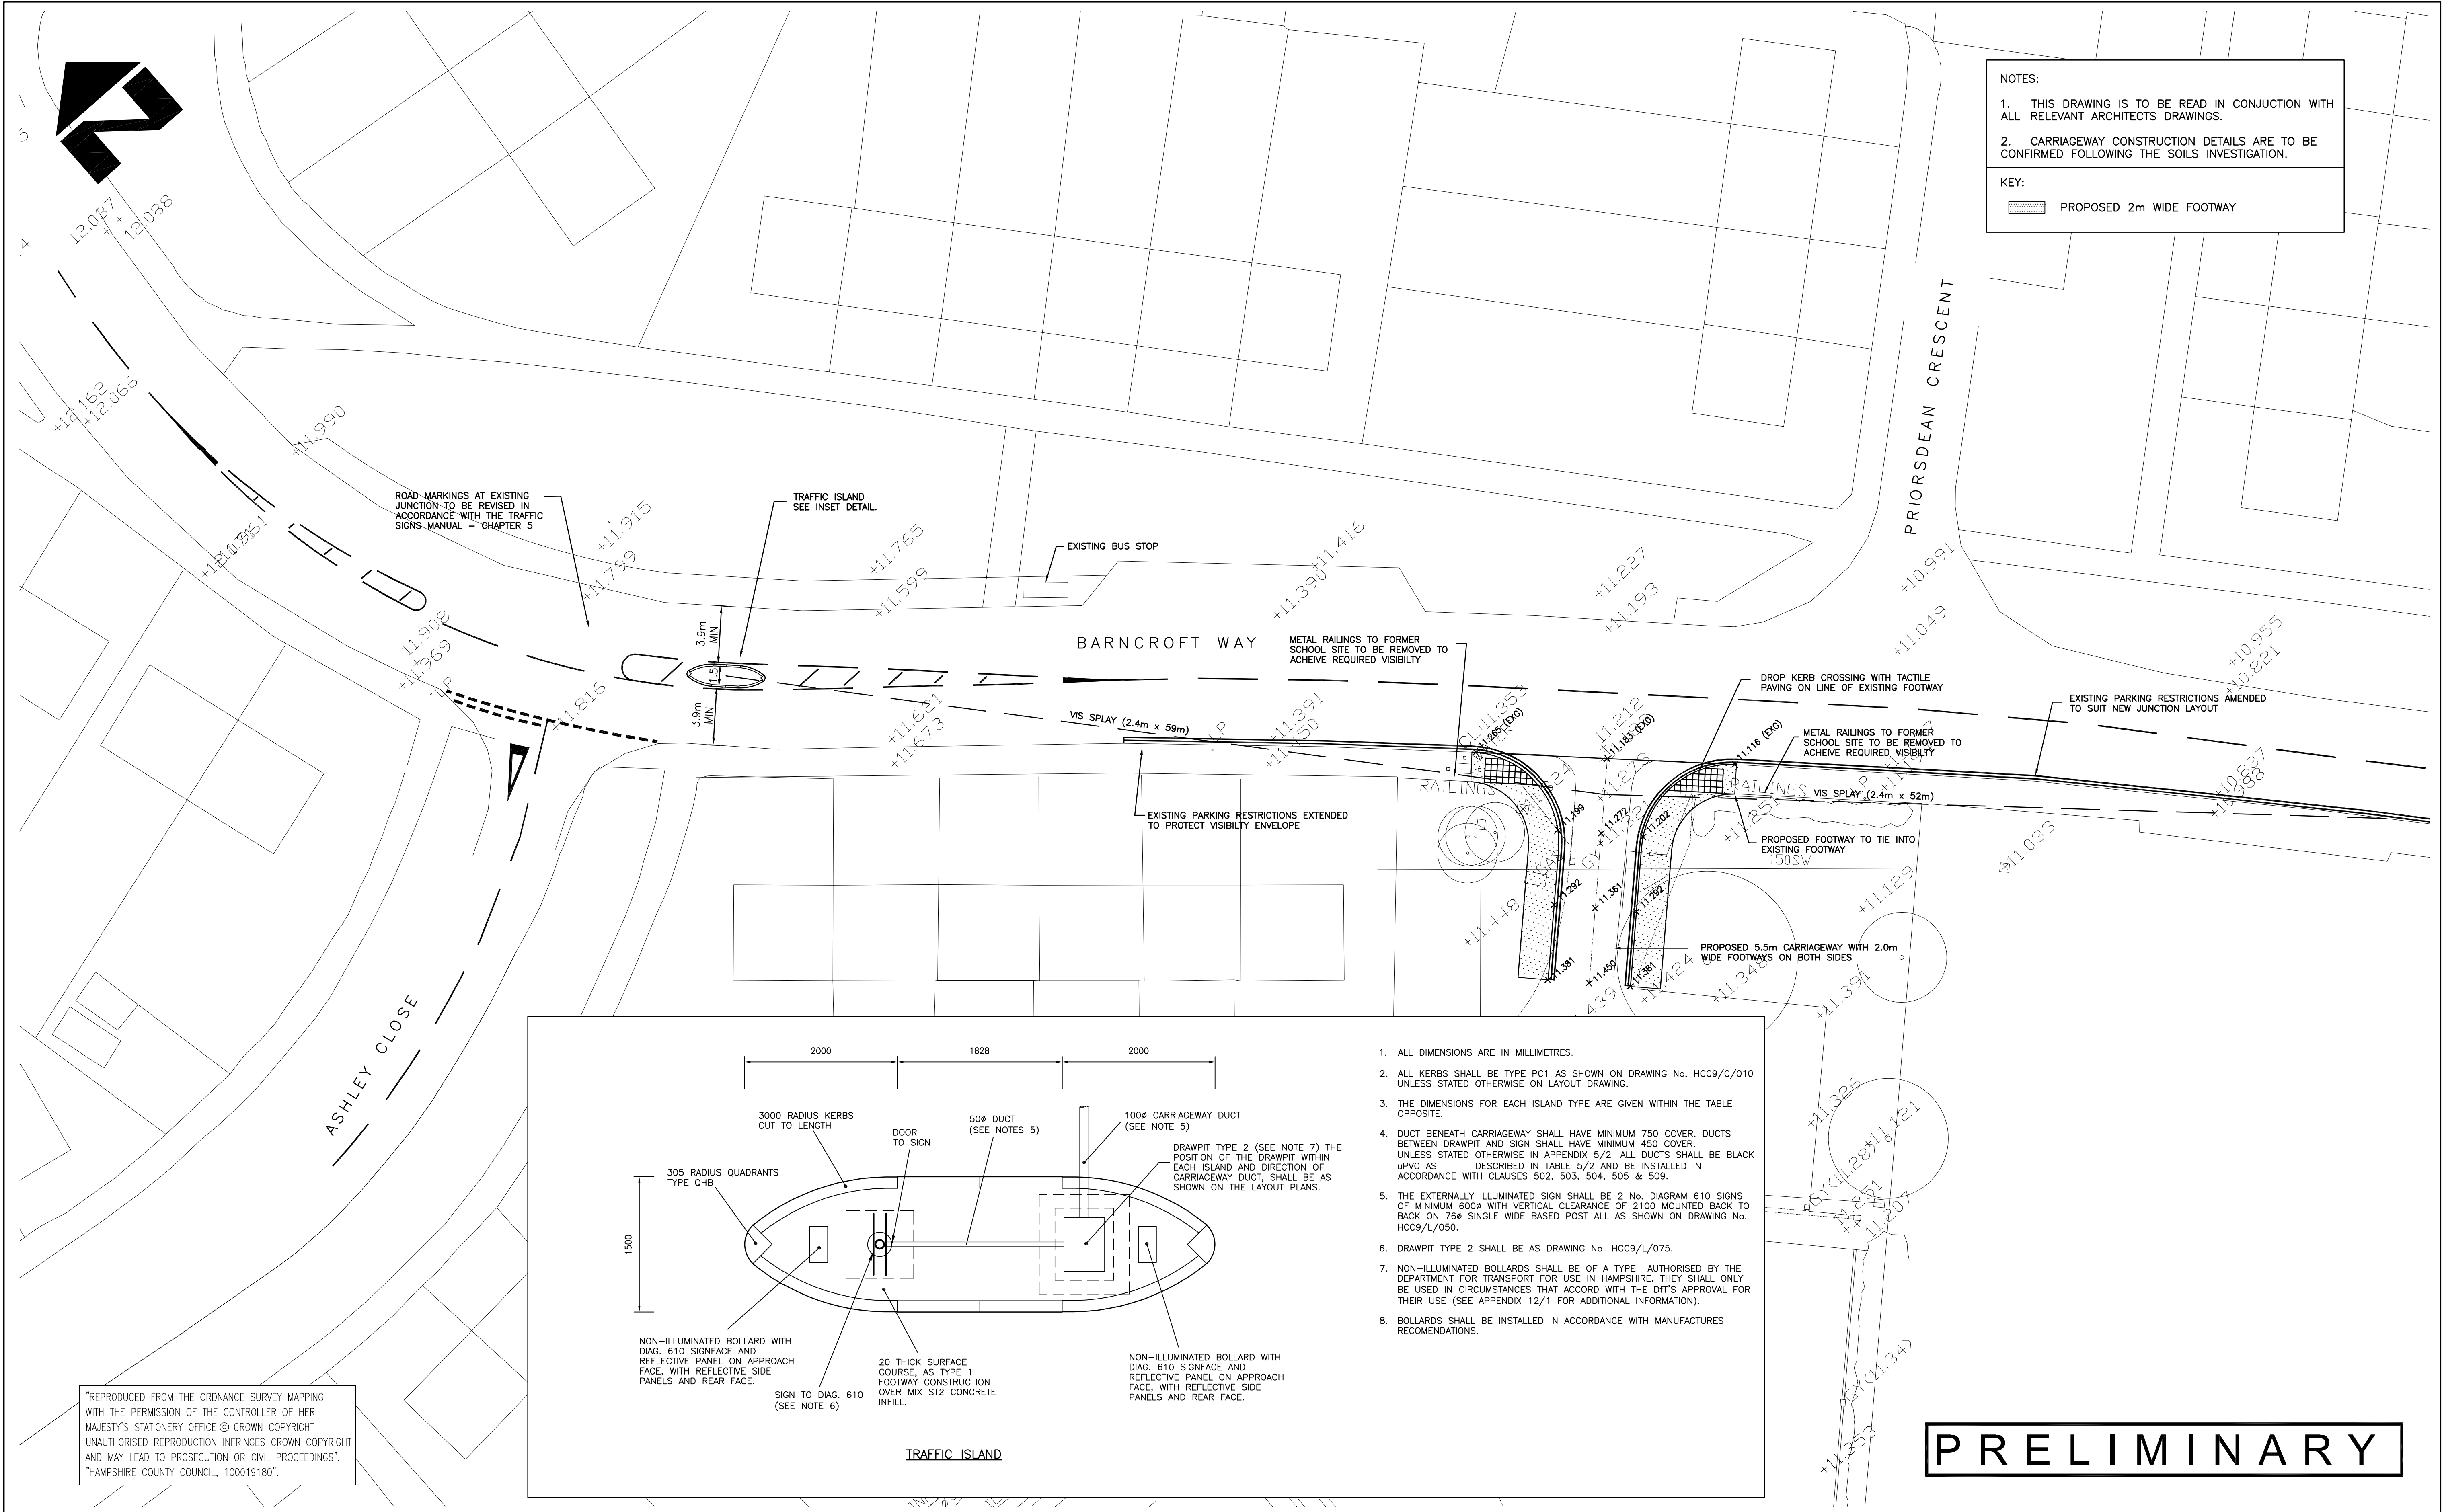

NOTES:

1. THIS DRAWING IS TO BE READ IN CONJUNCTION WITH ALL RELEVANT ARCHITECTS DRAWINGS.

2. CARRIAGEWAY CONSTRUCTION DETAILS ARE TO BE CONFIRMED FOLLOWING THE SOILS INVESTIGATION.

KEY:

PROPOSED 2m WIDE FOOTWAY

"REPRODUCED FROM THE ORDNANCE SURVEY MAPPING WITH THE PERMISSION OF THE CONTROLLER OF HER MAJESTY'S STATIONERY OFFICE © CROWN COPYRIGHT UNAUTHORISED REPRODUCTION INFRINGES CROWN COPYRIGHT AND MAY LEAD TO PROSECUTION OR CIVIL PROCEEDINGS".
"HAMPSHIRE COUNTY COUNCIL, 100019180".

PRELIMINARY

					CLIENT	HAMPSHIRE COUNTY COUNCIL PROPERTY BUSINESS AND REGULATORY SERVICES	CONSULTANT	 Hampshire County Council			Certificate No. FS 21845	DRAWN RD	CAD RD	CHECKED	APPROVED	SCHEME	BARNCROFT INFANT AND JUNIOR SCHOOL HAVANT	DRAWING TITLE	BARNCROFT WAY ACCESS PRELIMINARY DESIGN	
REV.	AMENDMENT				DATE	DRAWN	CHKD	APPD												