


SUPERSEDED

Scheme 2

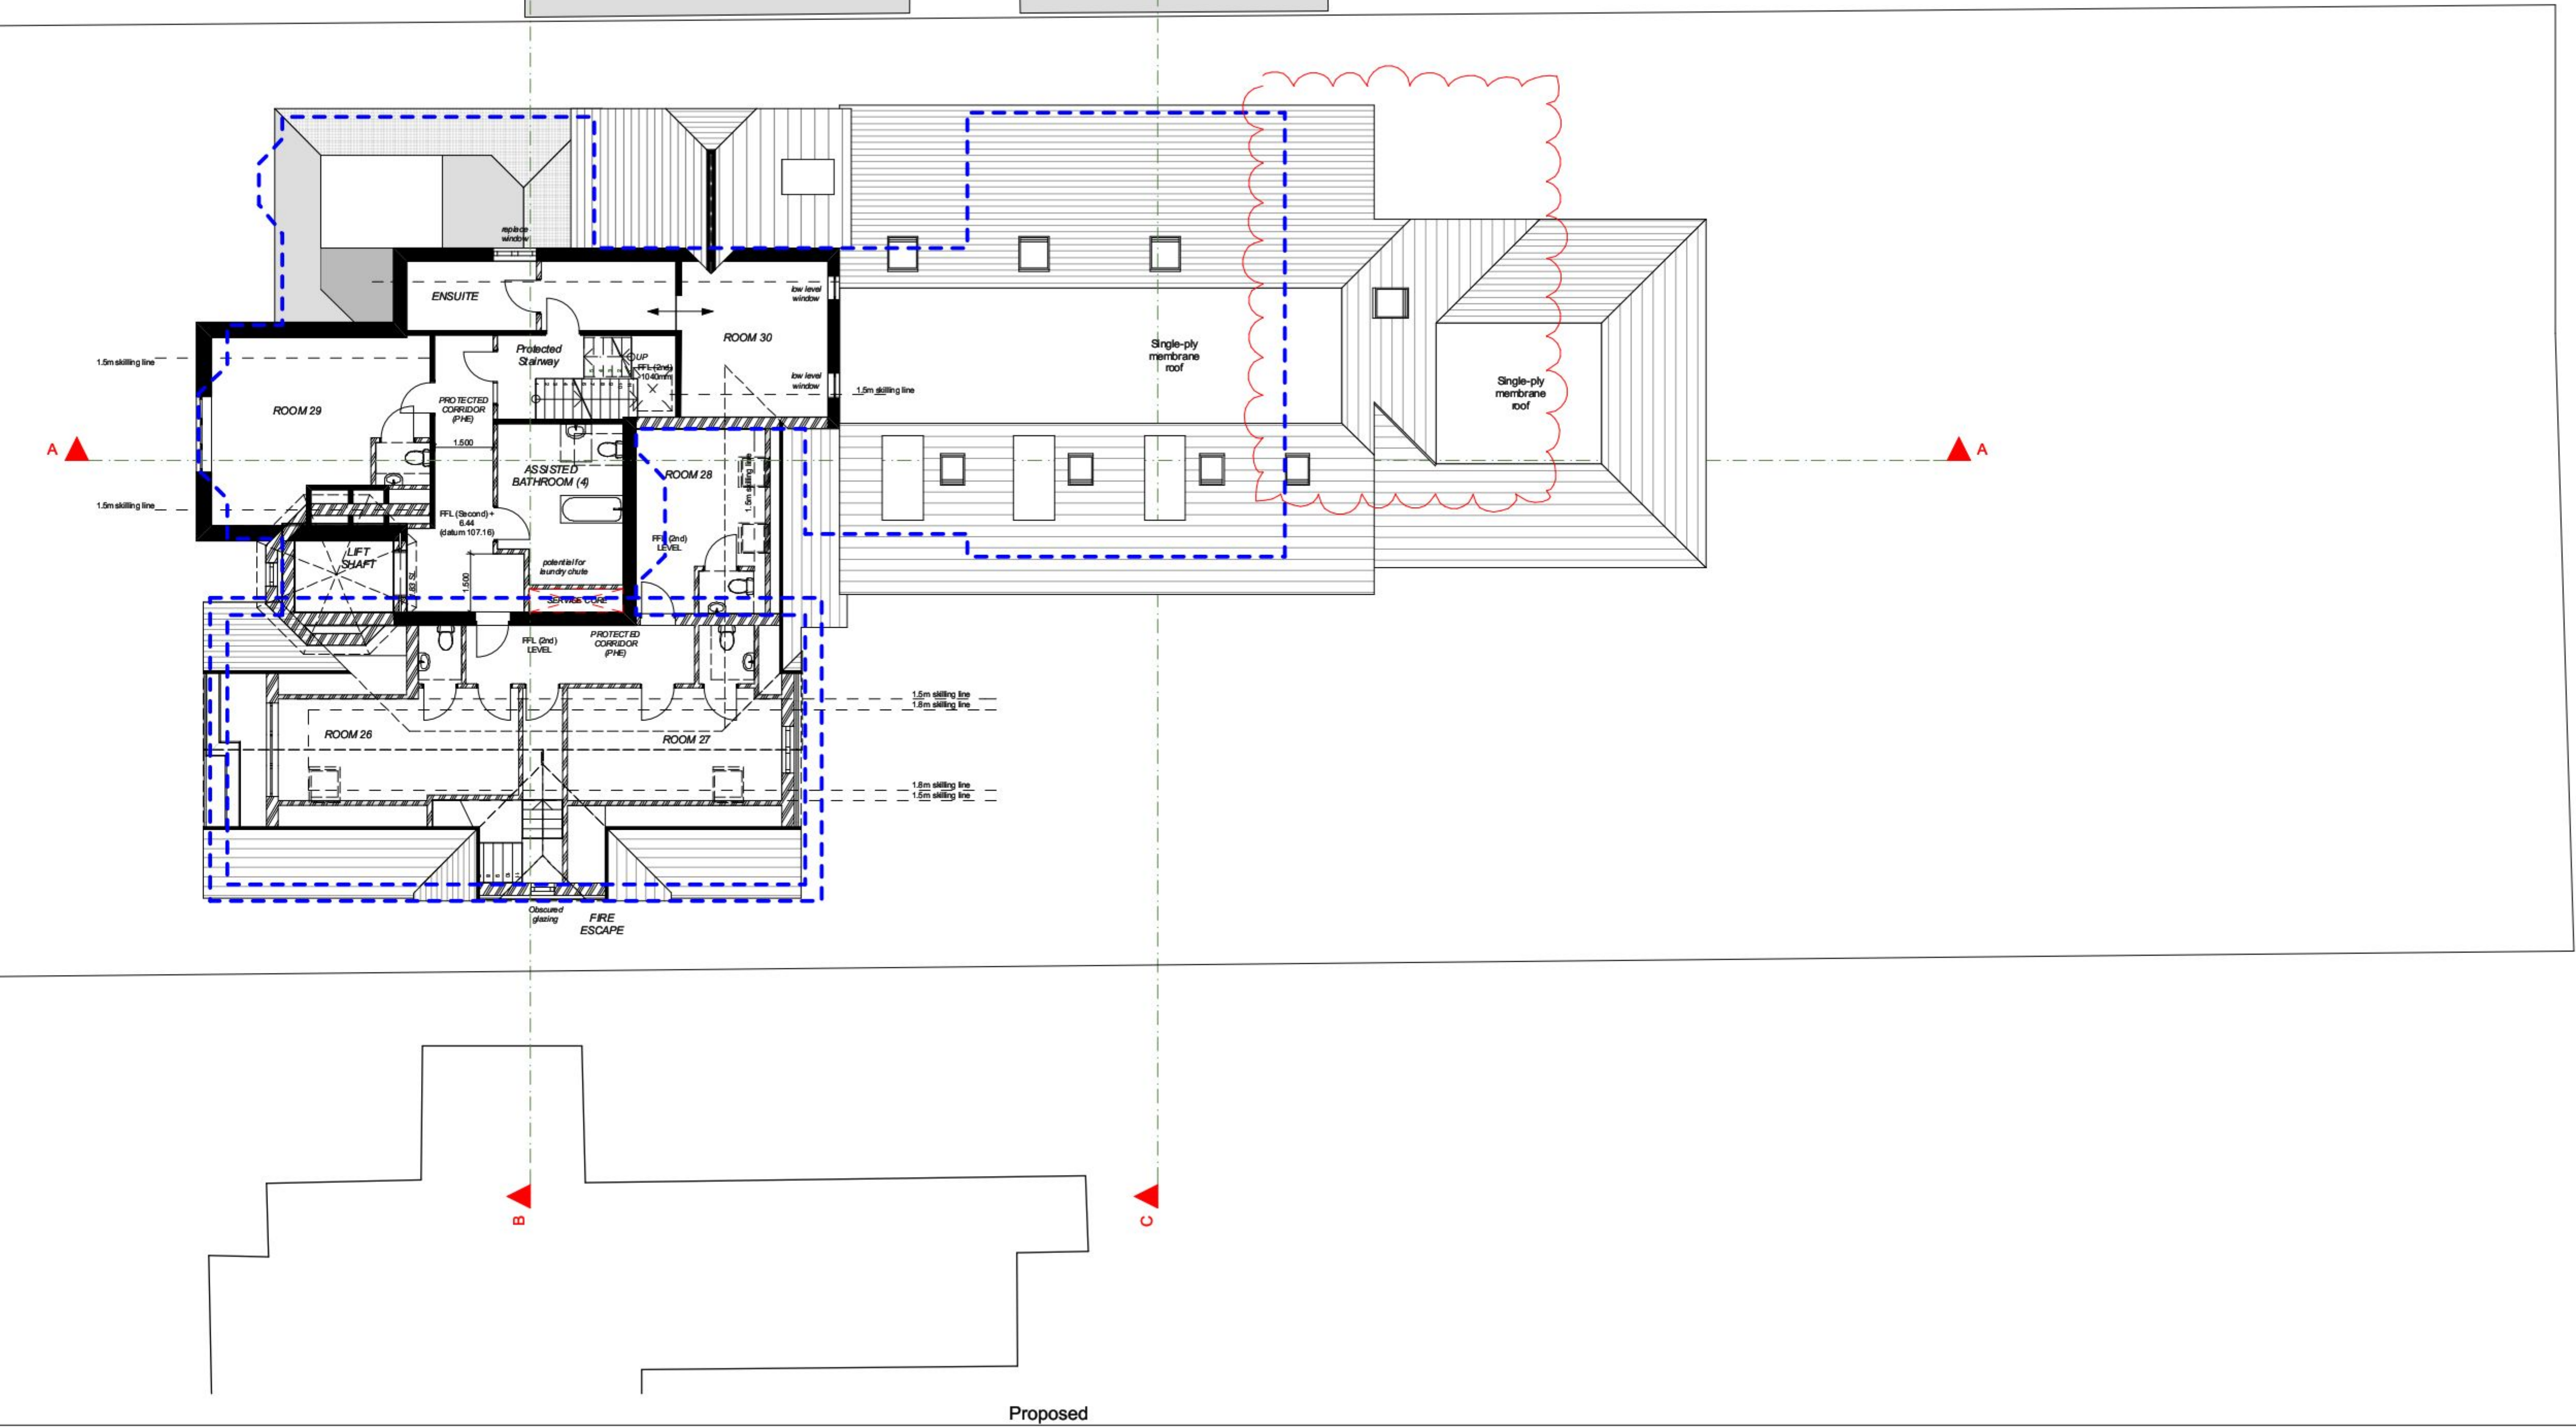

Second Fl

Proposed

1:100