


Planting Schedule dwg. 12

Trees	No.	Species Name	Girth	Height	Density	Specification
177No	Acer campestre	100-125cm	Counted	1/10	Transplant: BR	
7No	Carpinus betulus	12-14cm	Counted	Heavy Standard	Clear Stem 175-200	RB
177No	Carpinus betulus 'Frans Fontaine'	20-25cm	Counted	Semi-Mature	Clear Stem min. 200	RB
177No	Corylus avellana	100-125cm	Counted	1/10	Transplant: BR	
1No	Fagus sylvatica	12-14cm	Counted	Heavy Standard	Clear Stem 175-200	RB
2No	Malus 'Evereste'	12-14cm	Counted	Heavy Standard	Clear Stem 175-200	RB
177No	Malus sylvestris	40-60cm	Counted	1/2m	Transplant: BR	
6No	Prunus avium	250-300cm	Counted	Standard	Clear Stem 150-175	RB
1No	Sorbus aucuparia	8-10cm	Counted	Standard	Clear Stem 150-175	RB
Total	419No					


Hedging	Number of Plants	Species Name	Height	Pot Size	Specification	Density
69No	Ilex crenata 'Dark Green'	20-30cm	3L	Bushy	4 bks	0.3Ctr
49No	Ligustrum ovalifolium	40-60cm	3L	Branched	5 bks	0.5Ctr Double Staggered at 0.5m offset
90No	Osmanthus delavayi	20-30cm	3L	Bushy	4 bks	0.3Ctr
Total	608No					

Shrubs	No.	Species Name	Height	Pot Size	Specification	Density
1No	Amelanchier grandiflora 'Robin Hill'	80-100cm	5L	Branched	Counted	
2No	Aucuba japonica 'Rozannie'	30-40cm	3L	Bushy	4/m ²	
4No	Ceanothus thyrsiflorus repens	30-40cm	3L	Bushy	4/m ²	
1No	Chaenomeles speciosa 'Nivalis'	60-80cm	10L	Branched	Counted	
35No	Choisya 'Aztec Pearl'	40-60cm	3L	Bushy	4/m ²	
2No	Cistus 'Silver Pink'	30-40cm	3L	Bushy	4/m ²	
1No	Cistus corbariensis	30-40cm	3L	Bushy	4/m ²	
33No	Cistus lachry 'Snow White'	30-40cm	3L	Bushy	4/m ²	
118No	Cornus sanguinea	60-80cm	Counted	BR	2/m ²	
28No	Hebe 'Great Orme'	40-60cm	3L	Bushy	4/m ²	
4No	Hebe 'Sapphire'	40-60cm	3L	Bushy	4/m ²	
15No	Hebe albicans	20-30cm	3L	Bushy	4/m ²	
35No	Hebe pinguiifolia 'Pagei'	20-30cm	3L	Bushy	4/m ²	
10No	Lonicera nitida 'Lemon Beauty'	30-40cm	3L	Bushy	4/m ²	
13No	Osmanthus delavayi	20-30cm	3L	Bushy	4/m ²	
71No	Pittosporum tenuifolium 'Tom Thumb'	30-40cm	3L	Branched	4/m ²	
9No	Potentilla fruticosa 'Abbotswood White'	30-40cm	3L	Bushy	4/m ²	
27No	Potentilla fruticosa 'Sophie's Blush'	30-40cm	3L	Bushy	4/m ²	
118No	Prunus spinosa	80-100cm	Counted	BR	2/m ²	
118No	Rosa canina	60-80cm	Counted	BR	2/m ²	
59No	Rubus fruticosus	40-60cm	3L	Branched	2/m ²	
59No	Rubus idaeus	40-60cm	3L	Branched	2/m ²	
59No	Sambucus nigra	80-100cm	Counted	BR	2/m ²	
2No	Sarcococca hookerana humilis	30-40cm	3L	Bushy	4/m ²	
6No	Sarcococca hookerana digyna	30-40cm	3L	Bushy	4/m ²	
50No	Skimmia japonica 'Nymans'	30-40cm	3L	Bushy	4/m ²	
7No	Skimmia japonica 'Rubella'	30-40cm	3L	Bushy	4/m ²	
23No	Spiraea thunbergii	30-40cm	3L	Bushy	4/m ²	
38No	Syringa microphylla 'Superba'	30-40cm	3L	Bushy	4/m ²	
25No	Viburnum burkwoodii 'Anne Russell'	40-60cm	3L	Bushy	4/m ²	
18No	Viburnum judii	30-40cm	3L	Bushy	4/m ²	
118No	Viburnum lantana	30-40cm	3L	Bushy	2/m ²	
177No	Viburnum opulus	40-60cm	3L	Bushy	2/m ²	
67No	Weigela florida 'Folius Purpureis'	30-40cm	3L	Branched	4/m ²	
Total	1507No					

Rubis	No.	Species Name	Specification	Density
25No	Crocus chrysanthus 'Snow Bunting'	topsize 20/m ²		
38No	Galanthus nivalis	topsize: to be in the green when planted	20/m ²	
25No	Hyacinthoides non scripta	9+ topsize	20/m ²	
38No	Narcissus pseudonarcissus	topsize	20/m ²	
Total	126No			

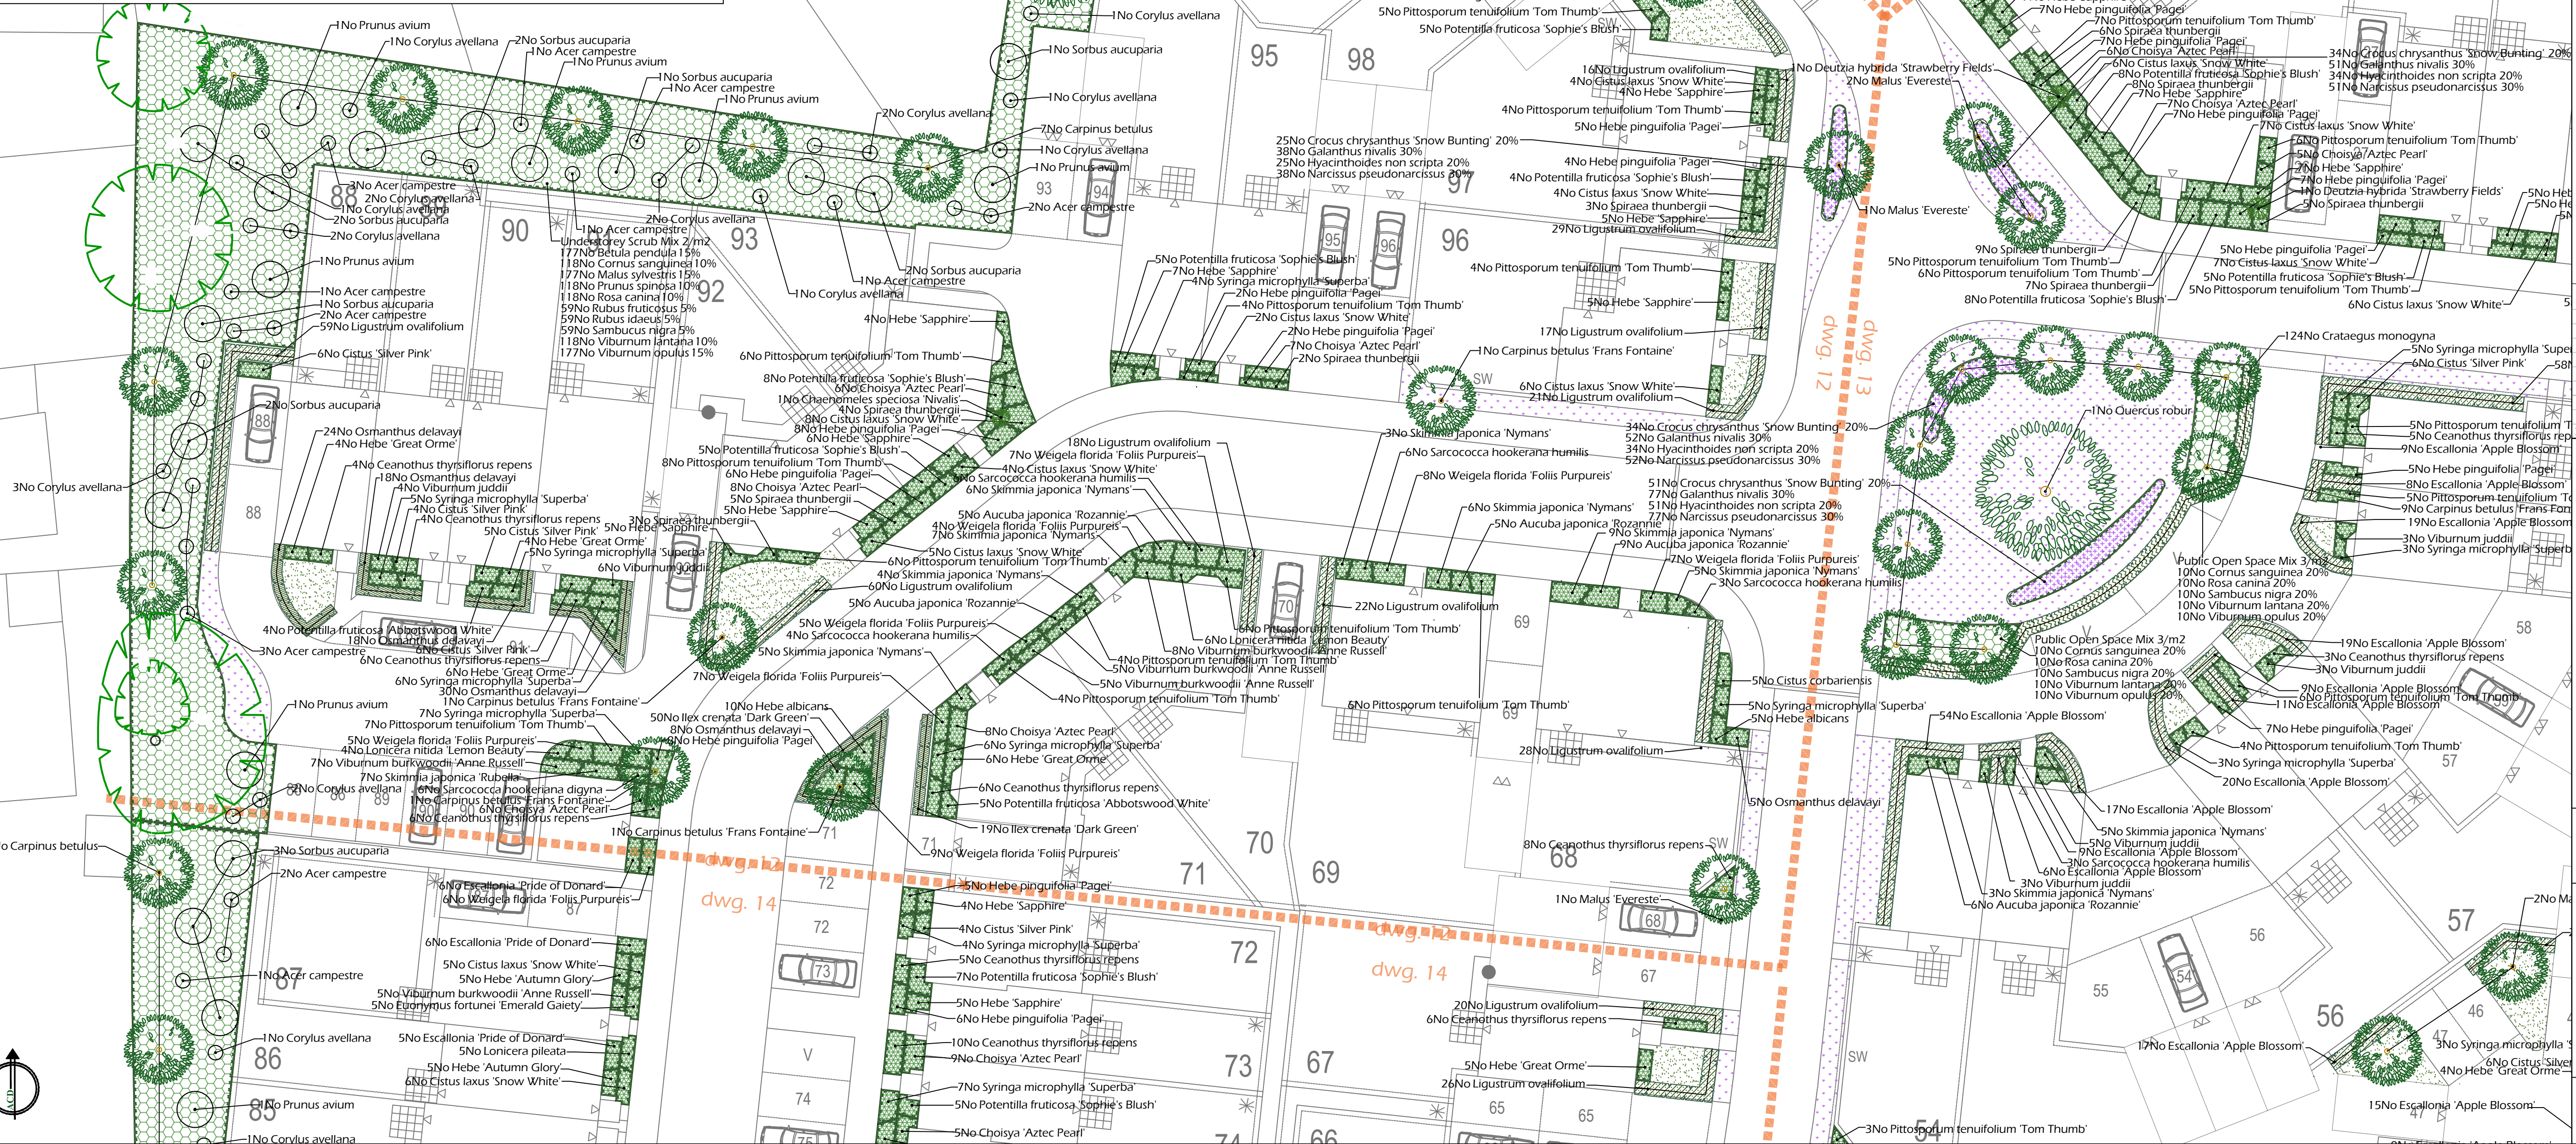

Tree Planting Pit Detail within Soft Landscape

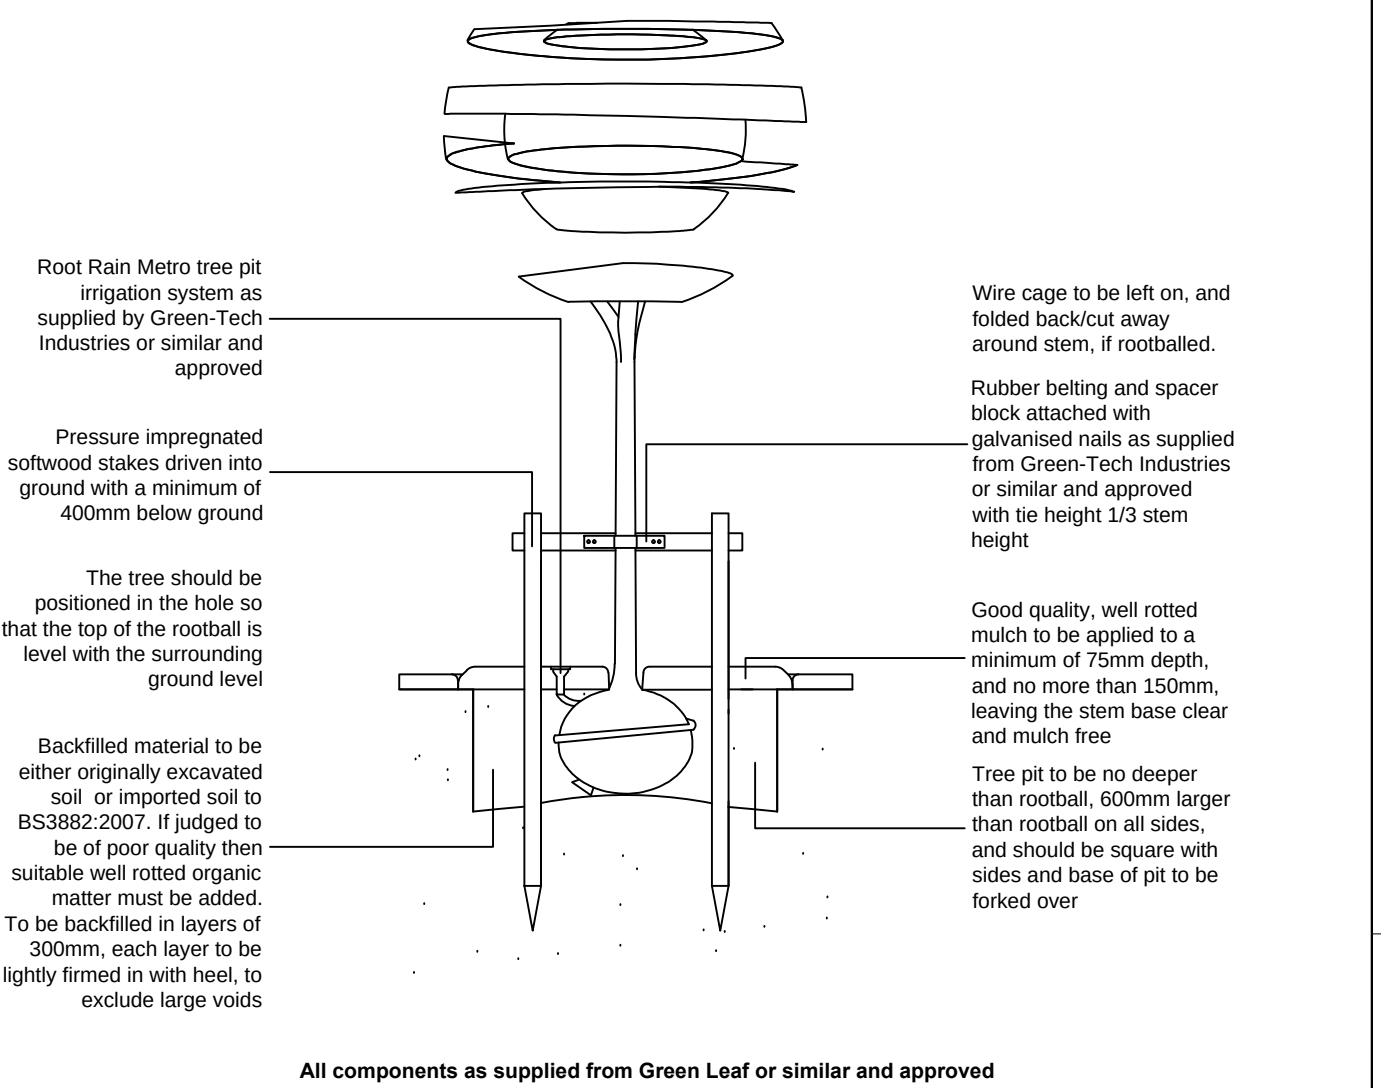

SPECIFICATION
Forestry Commission Practice note 8.
All native species should be of local stock. Native trees and shrubs certified as British Native plant stock.
All planting stock should comply with the Horticultural Trade Association National Plant Specification.
All planting preparation, handling, planting & maintenance should be in accordance with CPSE Code for Handling and Establishing plants.
All trees and shrubs to comply with BS 3936 Part 1 1992, planted to BS 4043:1989 and BS 4428:1989. All works generally, to comply with the written Soft Landscape Specification.
Topsoil incorporated into planting beds to be gently mounded towards the centre of each bed to allow for settlement.
On completion of planting the whole area of the shrub bed shall be mulched with 75mm consolidated thickness of medium textured decorative grade natural pine bark having first been prepared in accordance with the specification.
Free standing hedges shall have a 3 strand galvanised wire and tanalised softwood timber post fence, to BS 1722 Part 3:2000, erected along a line between the two rows of hedge plants.
All existing trees and hedges to be protected in accordance with BS5837:2012 for the duration of the construction period.

NOTE: DO NOT SCALE FROM DRAWING

Legend

- Proposed tree planting within soft landscape, see detail on sheet
- Existing tree to be retained
- Proposed specimen shrub planting
- Proposed climbing plants to be trained up adjacent wall/ fence/pergola with galvanised wires and hook set 25cm apart with support canes removed prior to planting
- Proposed hedge planting to be planted in a double staggered row 50cm apart and at 50cm centres in each row. To be maintained at 1m height
- Proposed low hedge planting to be planted in a single row at 30cm centres
- Proposed hawthorn hedge to be planted in a double staggered row 50cm apart and at 50cm centres in each row. To be maintained at 1.5m height
- Proposed ornamental shrub planting to receive 75mm bark mulch after planting operations
- Proposed native understorey mix to be planted in groups of 9 to 11 plants
- Proposed spring bulb planting
- Proposed grassland areas to be seeded with good quality grass seed mix with 20% locally sourced wildflower mix
- Proposed grass areas to receive good quality amenity grass turves laid in line with good horticultural practices
- Cut lines



Rev Date Details Drawn

ACD

Ecology

Arboriculture

Landscape Architecture

ACD Landscape Architects & ACD Ecology
Rothbourne Rail Business Centre, Grange Lane, Malmesbury,
Wiltshire, SN16 0ES
Tel: 01666 825646 Fax: 01666 824654

ACD Arboriculture
Courtney House, Mill Lane, Godalming, Surrey,
GU7 1EY
Tel: 01483 425714 Fax: 01428 641090

ACD (Landscape Architects) Southampton
12 Southgate Street, Winchester, Hampshire, SO23 9EF
Tel: 01962 855604

www.acdlandscape.co.uk



scheme: Nursery Fields

client: Barratt Southampton
drawing: Landscape Proposals
date: May 2013
scale: 1:200@A1
drawing no: BSH 18623 12
drawn: AK checked: AW

Copyright of ACD Landscape Architects Ltd. All rights reserved in Chapter IV of the Copyright, Designs and Patents Act 1988 have been generally asserted. 2013. Copyright of this plan remains with ACD until all fees have been paid in full.