



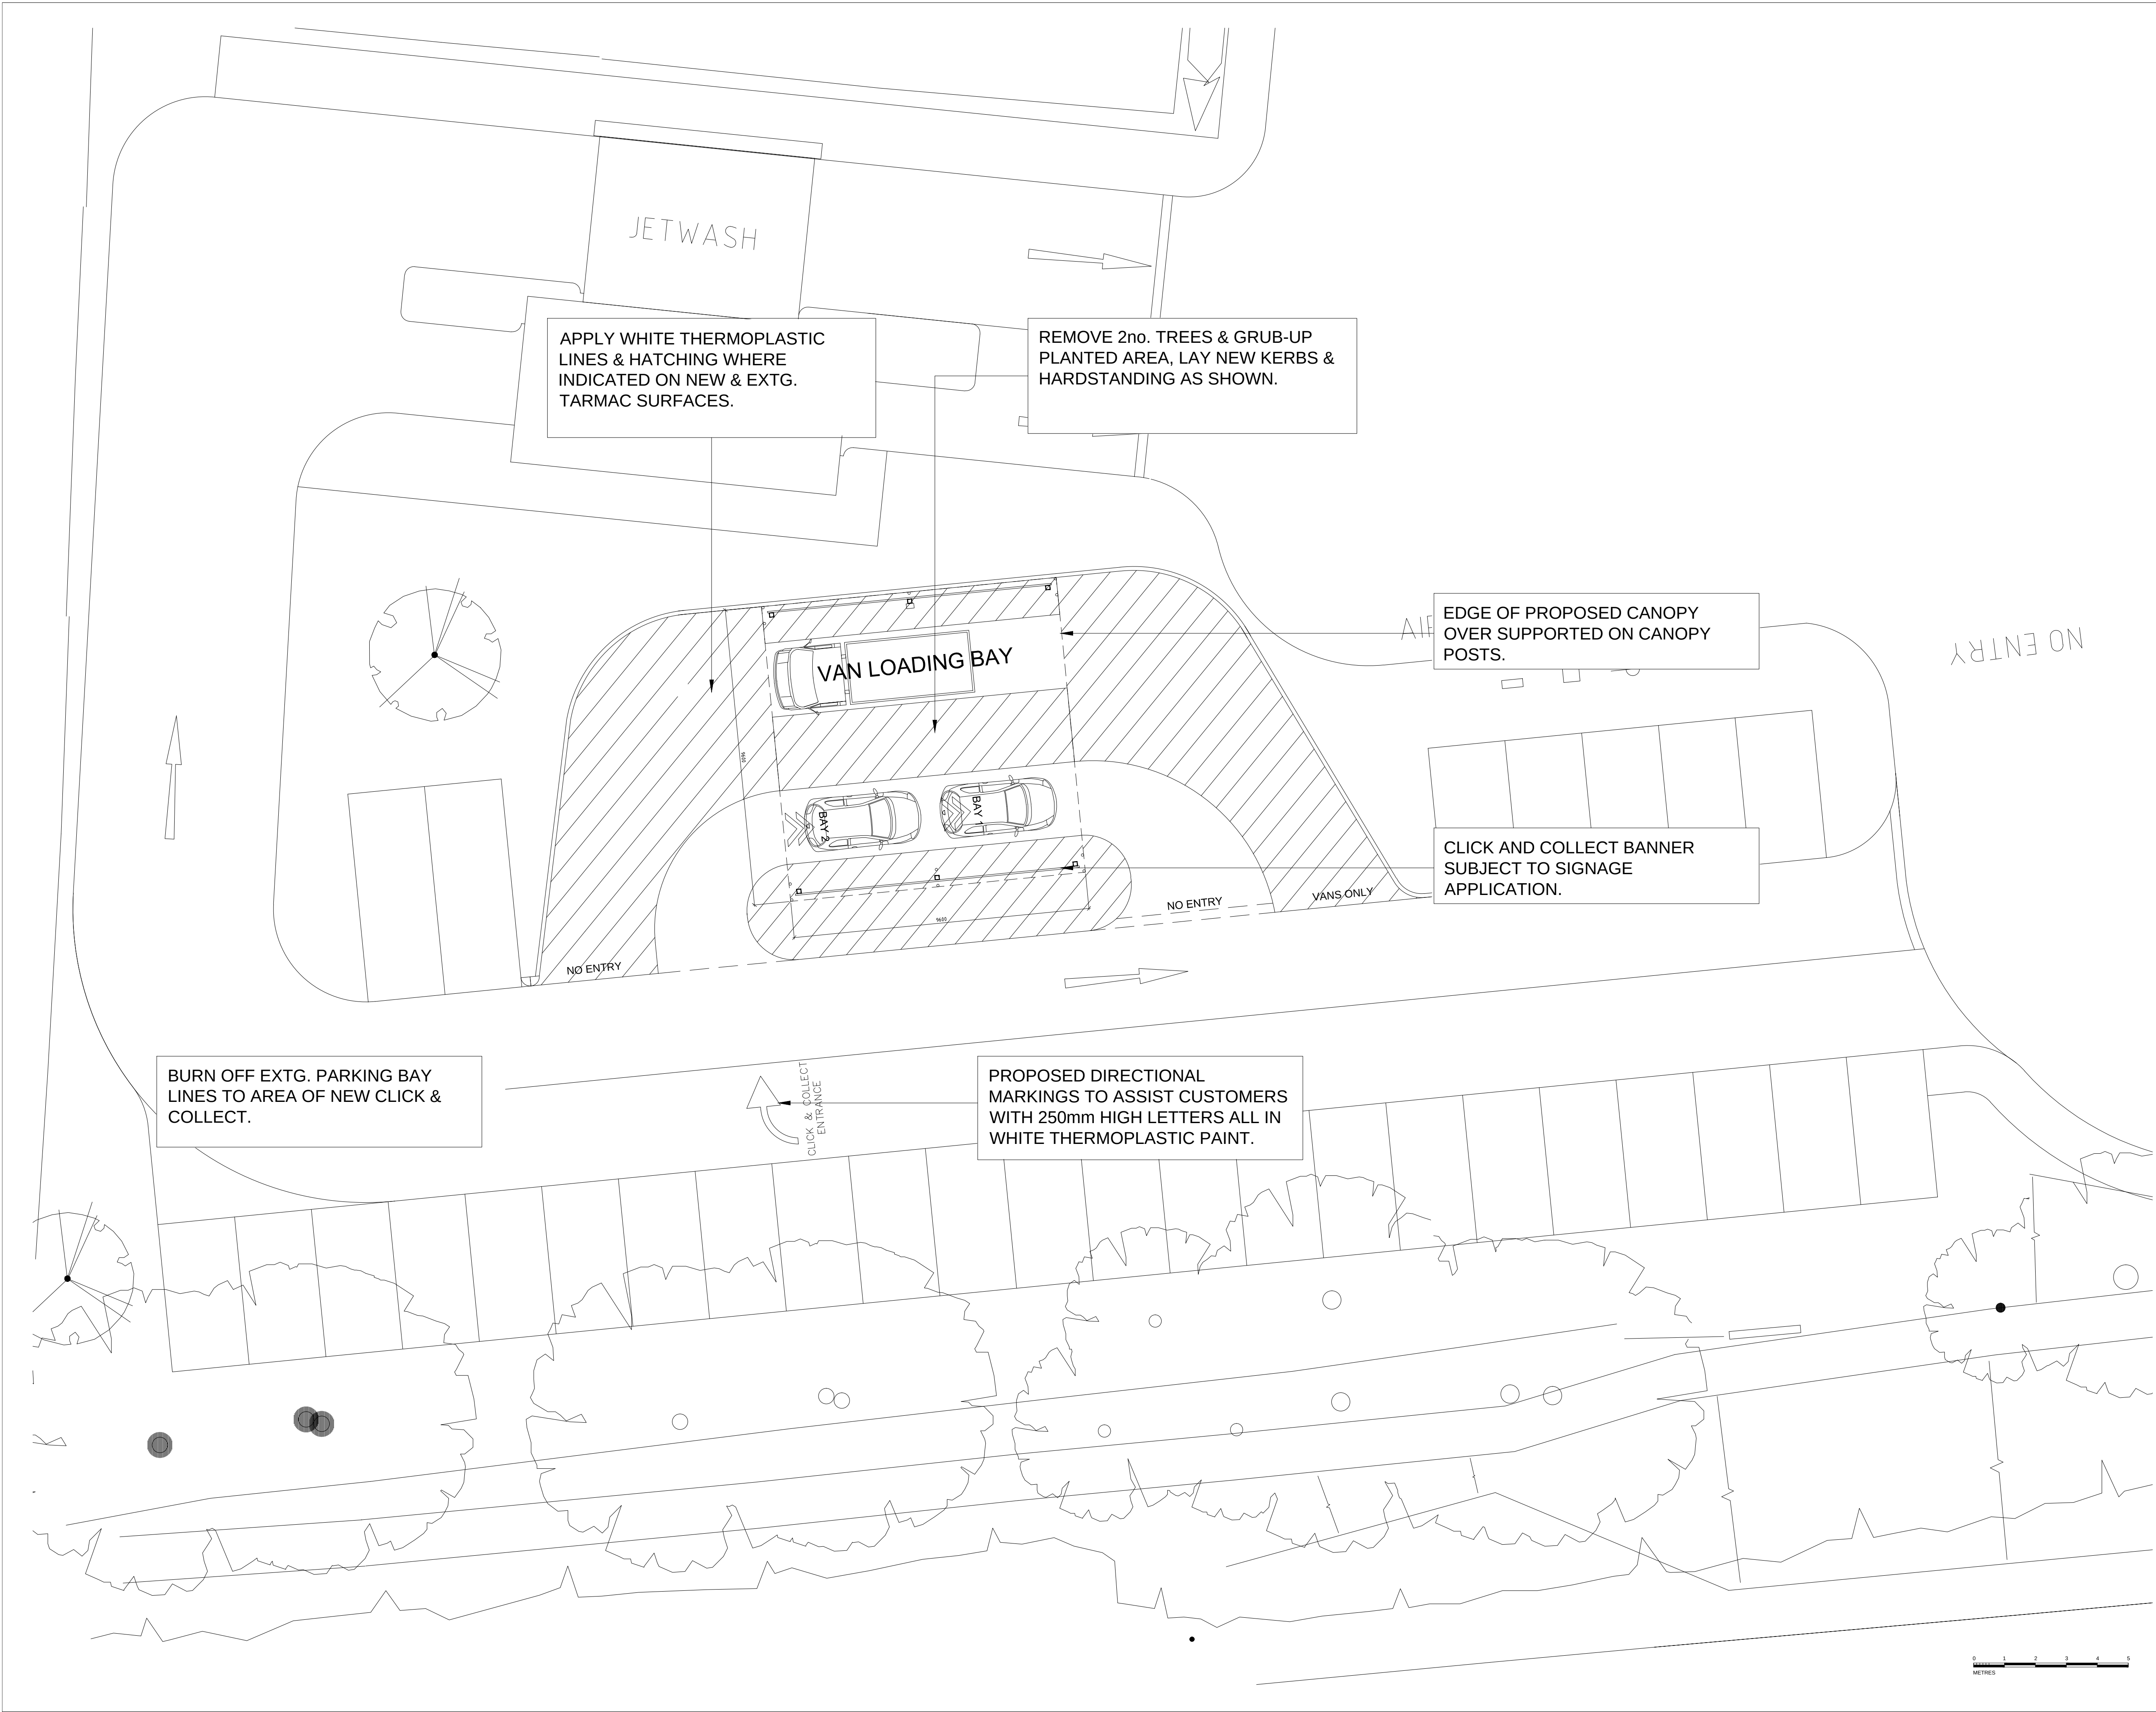

FOR PLANNING PURPOSES

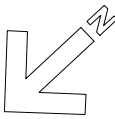

1. NOTES
- 1.1. All dimensions must be checked on site with only figured dimensions worked from. Any discrepancies must be reported to the Architect or Engineer immediately. This drawing is copyright.
- 1.2 This drawing is prepared to scale although the limitations of the printing process mean only figured dimensions should be used.
2. SCHEDULE
- 2.1. Gross area of proposed canopies over
- Main canopy = 55.5m²
Link canopy = 5.1m²
Total canopy = 60.6m²

Revision:

Description:

PROPOSED CLICK & COLLECT
TESCO STORE No. 6002,
HAVENT, HAMPSHIRE, PO9 1TR

COLLECTION CANOPY
PROPOSED PLAN

Client:

TESCO

bmd
ARCHITECTS

CHARTERED ARCHITECTS
5 MAIDSTONE BUILDINGS MEWS
72-76 BOROUGH HIGH STREET
LONDON SE1 1GN

Tel. 020 7357 6885 Fax. 020 7357 6887 E-Mail. mail@bmdarchitects.co.uk

Drawing Number:

2026(6002)/P/13

Rev.:

-

Scale: 1: 100@A1	Date: July 2012	Drawn By: PB
CAD file name: M:\2026\2026-P\2026(6002) P13	Checked By: DNF	