



FOR CONTINUATION SEE DWG DR/01

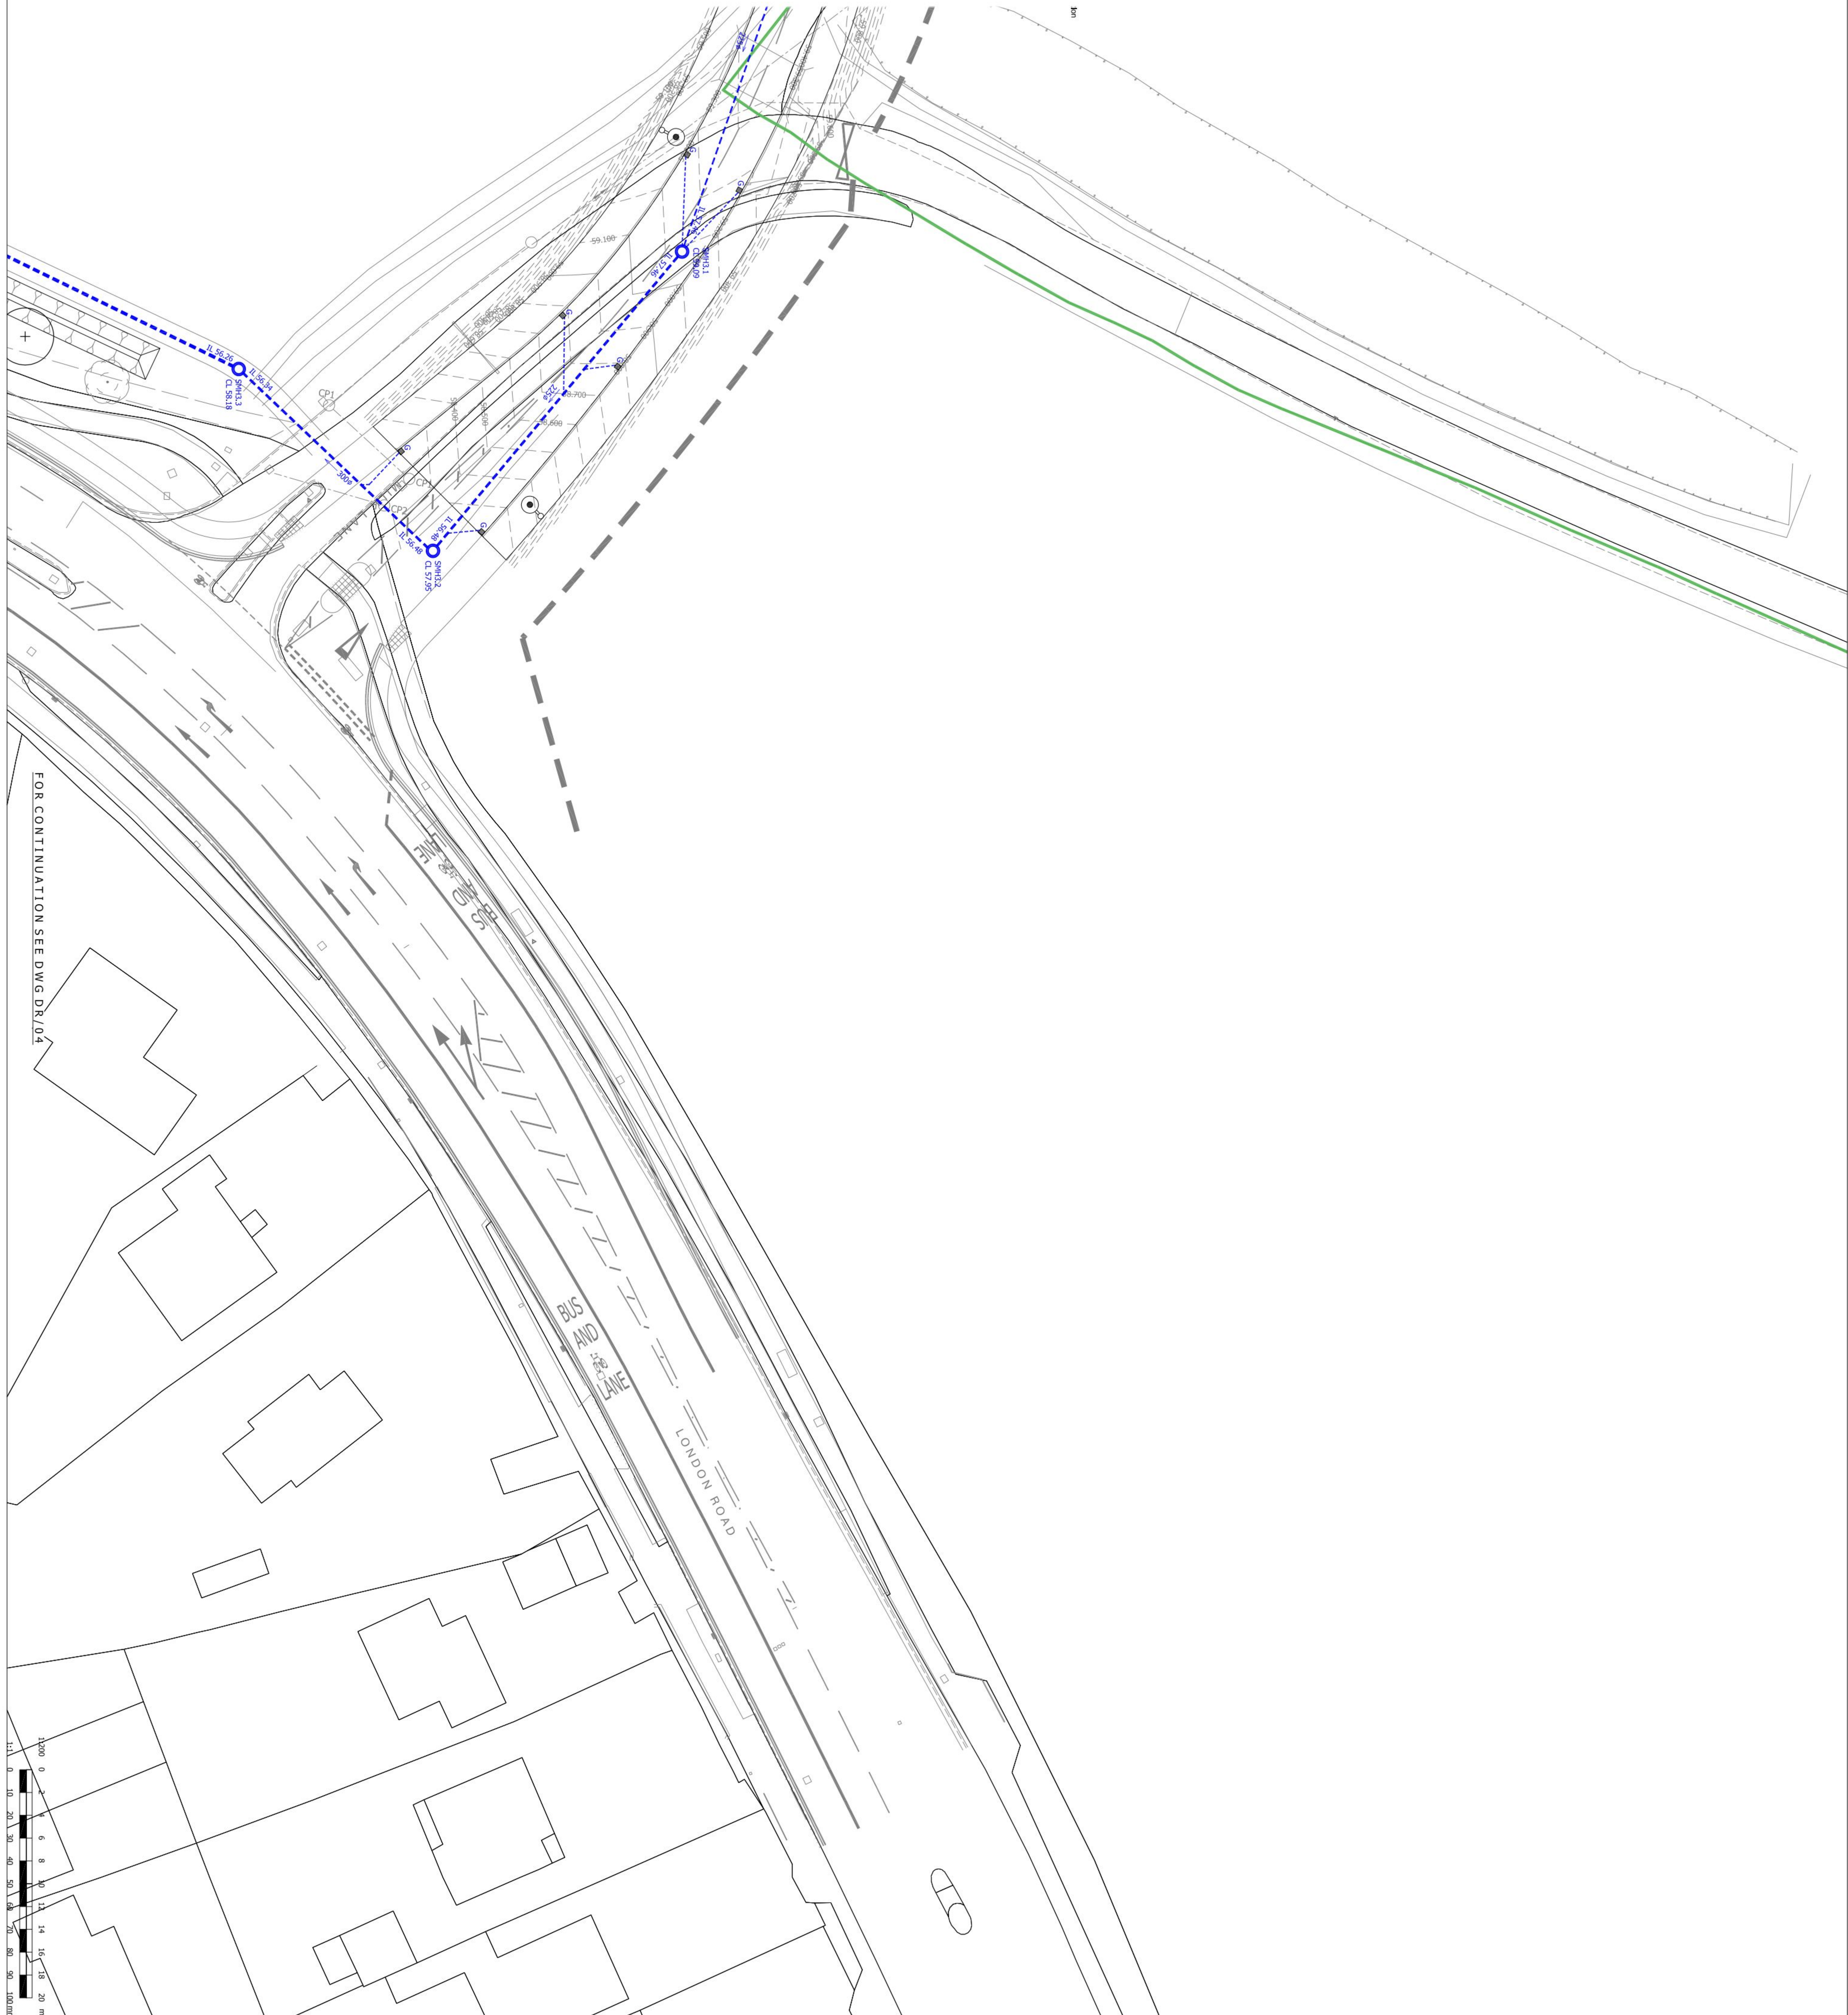

A0 ORIGINAL

- ADAPTABLE SURFACE WATER MANHOLE
- ADAPTABLE SURFACE WATER SEWER
- SURFACE WATER GULLY AND GULL LEAD
- ADAPTABLE SURFACE WATER CATCHPI (CP)
- SURFACE WATER COMBINED CATCHPI GULLY (CC)
- ◇— SURFACE WATER LITER RECEPT (LR)
- ◇— SURFACE WATER FILTER RECEPT (CFR)
- SURFACE WATER ROOFTOP EYE (RE)
- ADAPTABLE FOUL WATER MANHOLE
- ADAPTABLE FOUL WATER SEWER

1. Sewer arrangements subject to SSE approval under S104 of the Water Industry Act.
2. Highway drainage subject to Hampshire County Council approval under CS8 of the Highways Act.

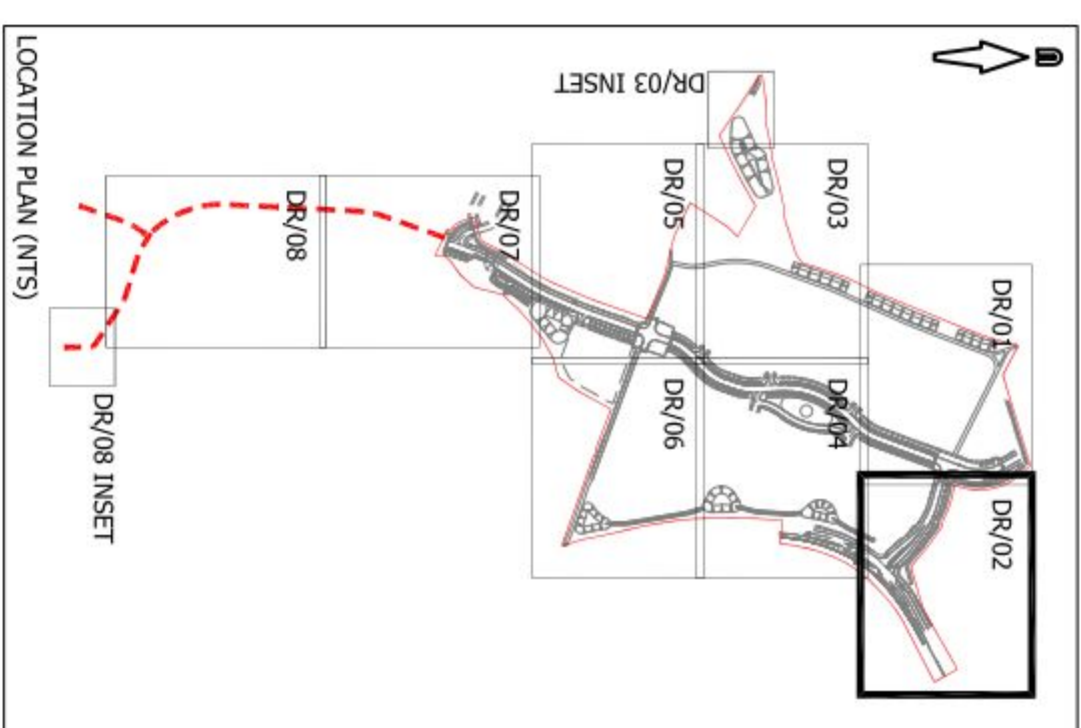

BereWood

FOR APPROVAL
NOT FOR CONSTRUCTION

rev.	amendment	checked	date
A	Drawing amended to J200. (117)	PAS	29/02/2013



wolfing@roe@mayerbrown.co.uk www.jmayerbrown.co.uk

graininger plc
Investing in homes since 1912

BEREWOOD, WATERLOOVILLE
PHASE 2 INFRASTRUCTURE

scale	1:200	drawn by	HJ	checked by	PAS
date	JANUARY 2013	cad file	DR_02_A.dwg		

File

SHEET 2 OF 8

GTWVILLE6/DR/02