


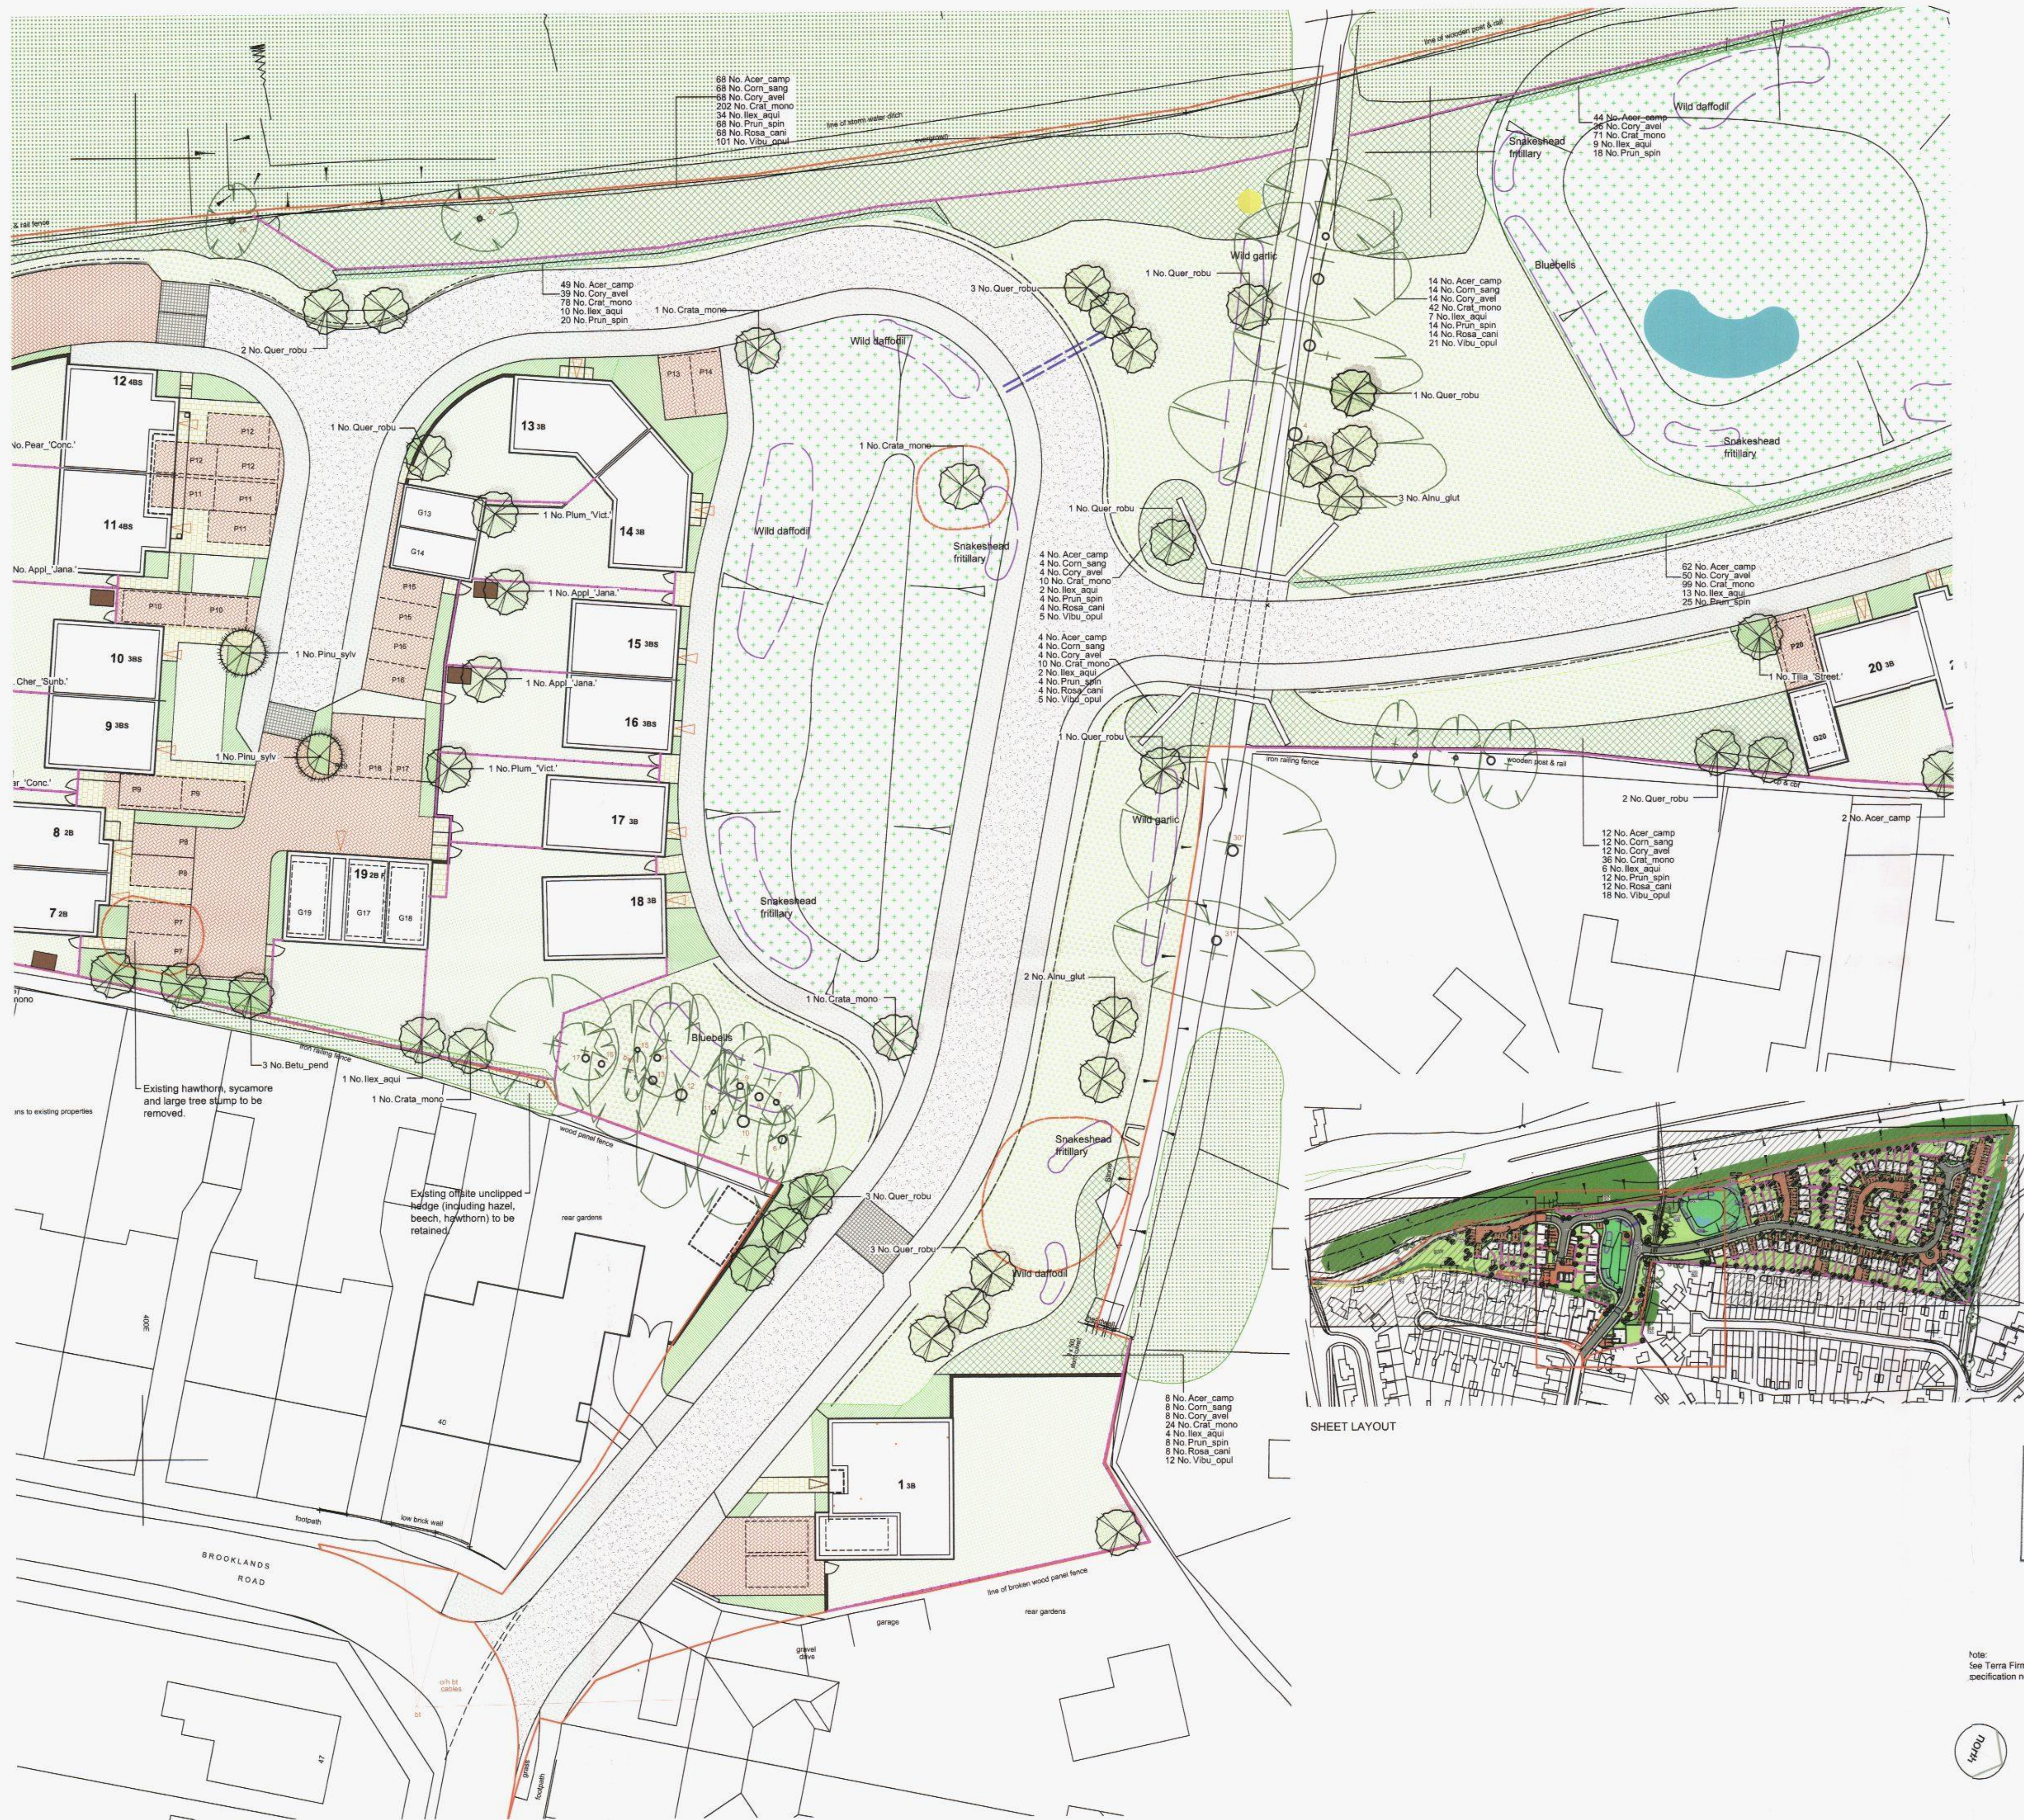

SHEET LAYOUT

HAVANT BOROUGH COUNCIL
18 SEP 2013
RECEIVED

note:
See Terra Firma drawing 1487-1001 for plant schedules and specification notes.



KEY

Existing vegetation (refer to CBA tree survey)

- Existing trees to be retained
- Existing vegetation to be retained
- Existing vegetation to be removed

Proposed planting

- Tree - deciduous
- Tree - conifer
- Native hedge with central post and wire fence
- Native shrubs
- Shrub and groundcover planting - lower plants to front garden planting strips
- Shrub and groundcover planting - larger communal planting beds
- Long grass
- Mown grass
- Wildflower bulb planting (as advised by Azure Ecology)
- Detention basin - wildflower planting (see spec. notes)
- Pond - clay lined permanent pond with marginal planting

Proposed paving

- Bitmac - vehicular
- Bitmac - pedestrian
- Block paving
- Slab paving
- Compacted gravel
- Granite setts/rumble strip

Proposed enclosures

- Wall - brick
- Fence - 1.8m high timber close board with timber posts
- Fence - 1.2m high chain link
- Fence - 2m high timber close board with timber posts
- Knee rail - 0.5m high timber post and metal rail
- Fence - 1.2m high timber post and rail

Proposed Habitat Features
Refer to Azure Ecology Mitigation Statement Feb. 2013

- Hibernacula
- Habitat connecting tunnel

revision	date	by	notes
G4	18.08.13	WJ	Minor layout changes. Boundary treatment clarified. Existing vegetation to eastern boundary added.
G3	21.08.13	WJ	Amendment to site boundary
G2	12.08.13	AG	Incorrect note re removal of existing tree 30 deleted
G1	10.05.13	AOC	Minor changes. Existing vegetation clarified.

drawing notes	© Copyright reserved Do not scale from this drawing Figure dimensions only to be taken from this drawing All dimensions to be checked on site		
purpose of issue	PLANNING		
project	SCRATCHFACE LANE, BEDHAMPTON		
drawing title	LANDSCAPE PROPOSALS		
drawing no.	1487-1002		04
scale	1:250 @ A1	date	20.03.13
		drawn by	PS
		checked by	AG