


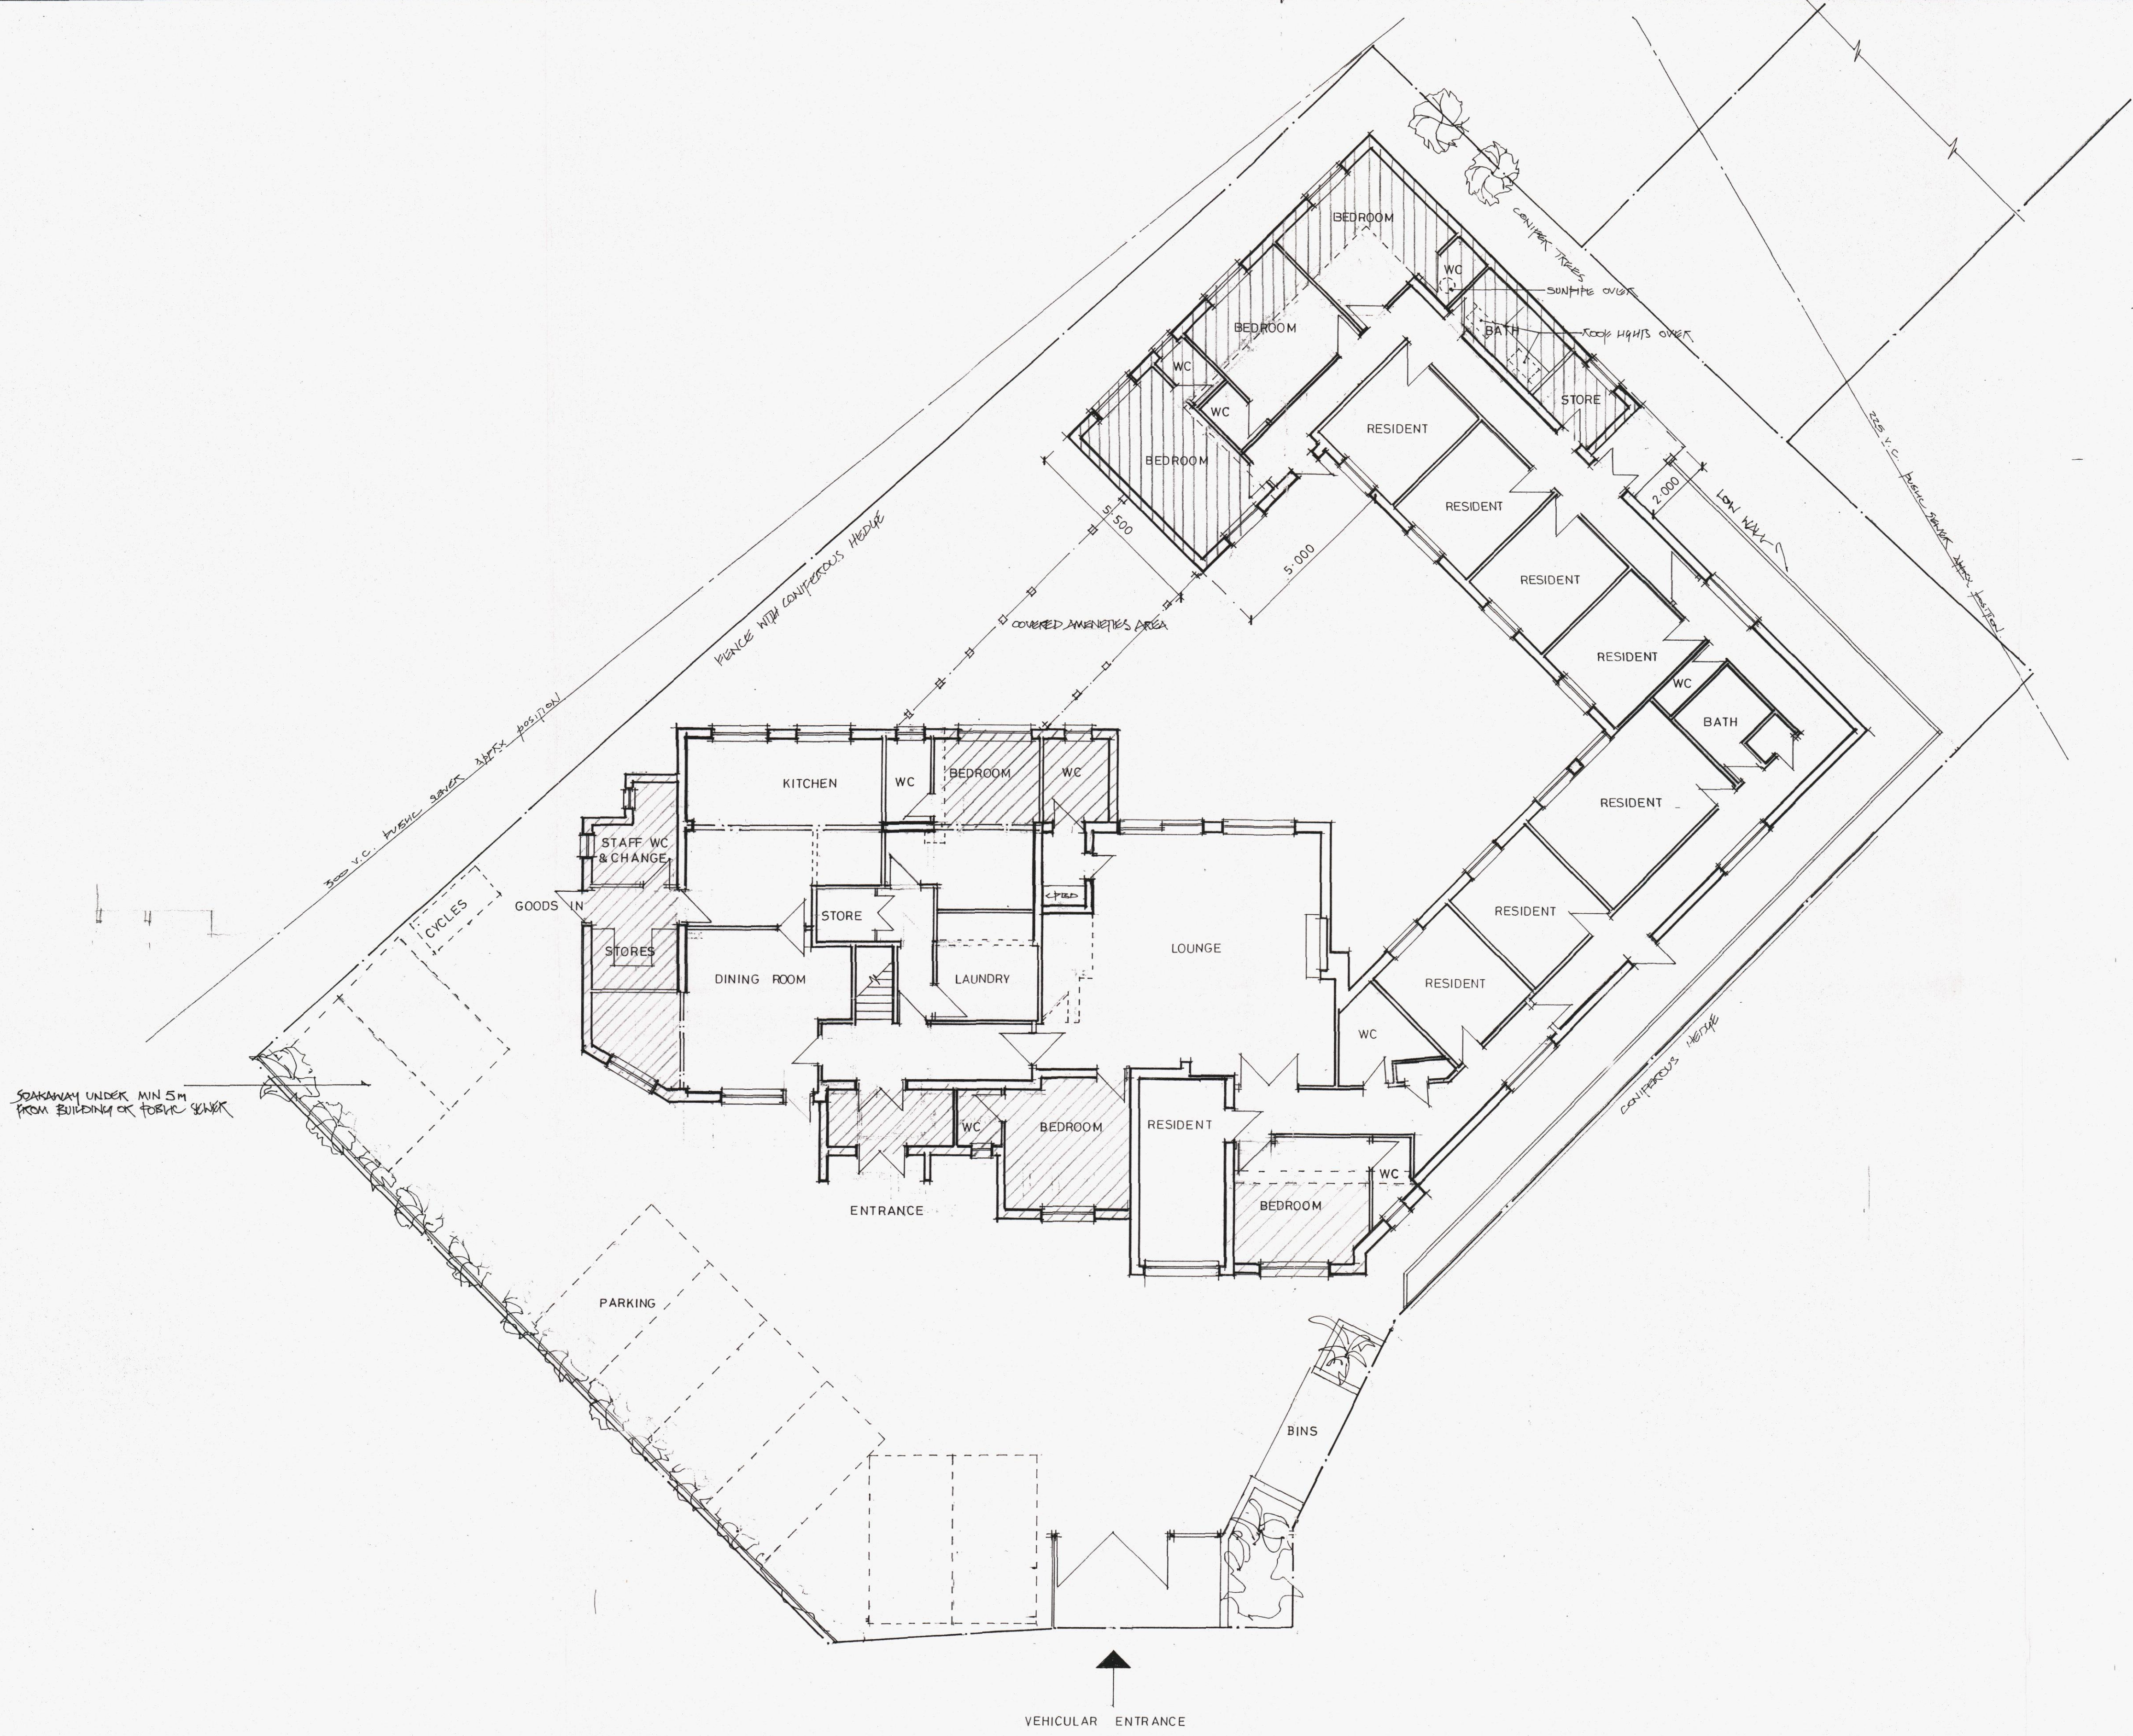

NOTES:
All dimensions must be checked on site and not scaled from this drawing.
EXCEPT FOR PLANNING & BUILDING REQS PURPOSES

HATCHING DENOTES PROPOSED INCREASED FOOTPRINT AREA

A	24/5/13	WINDOWS REMOVED ALLEY
Date	Revisions	

© copyright
PDC Design & Development Ltd

Client
Mr S. Sethi

Job Title
Proposed extension to Fawnhope residential care home
54 STOCKHEATH ROAD
HAVANT PO9 5HQ

Drawing Title
PROPOSED PLAN

Scale
1:100

Date 17 03 13 Drawn by PD

Drg No. PDC /01/13 /115 /03 Rev. A

HAVANT BOROUGH COUNCIL
28 MAY 2013
RECEIVED