


REF No

P.P. - 02520337

GARAGE & PORCH

FOR NEIL CROUCH

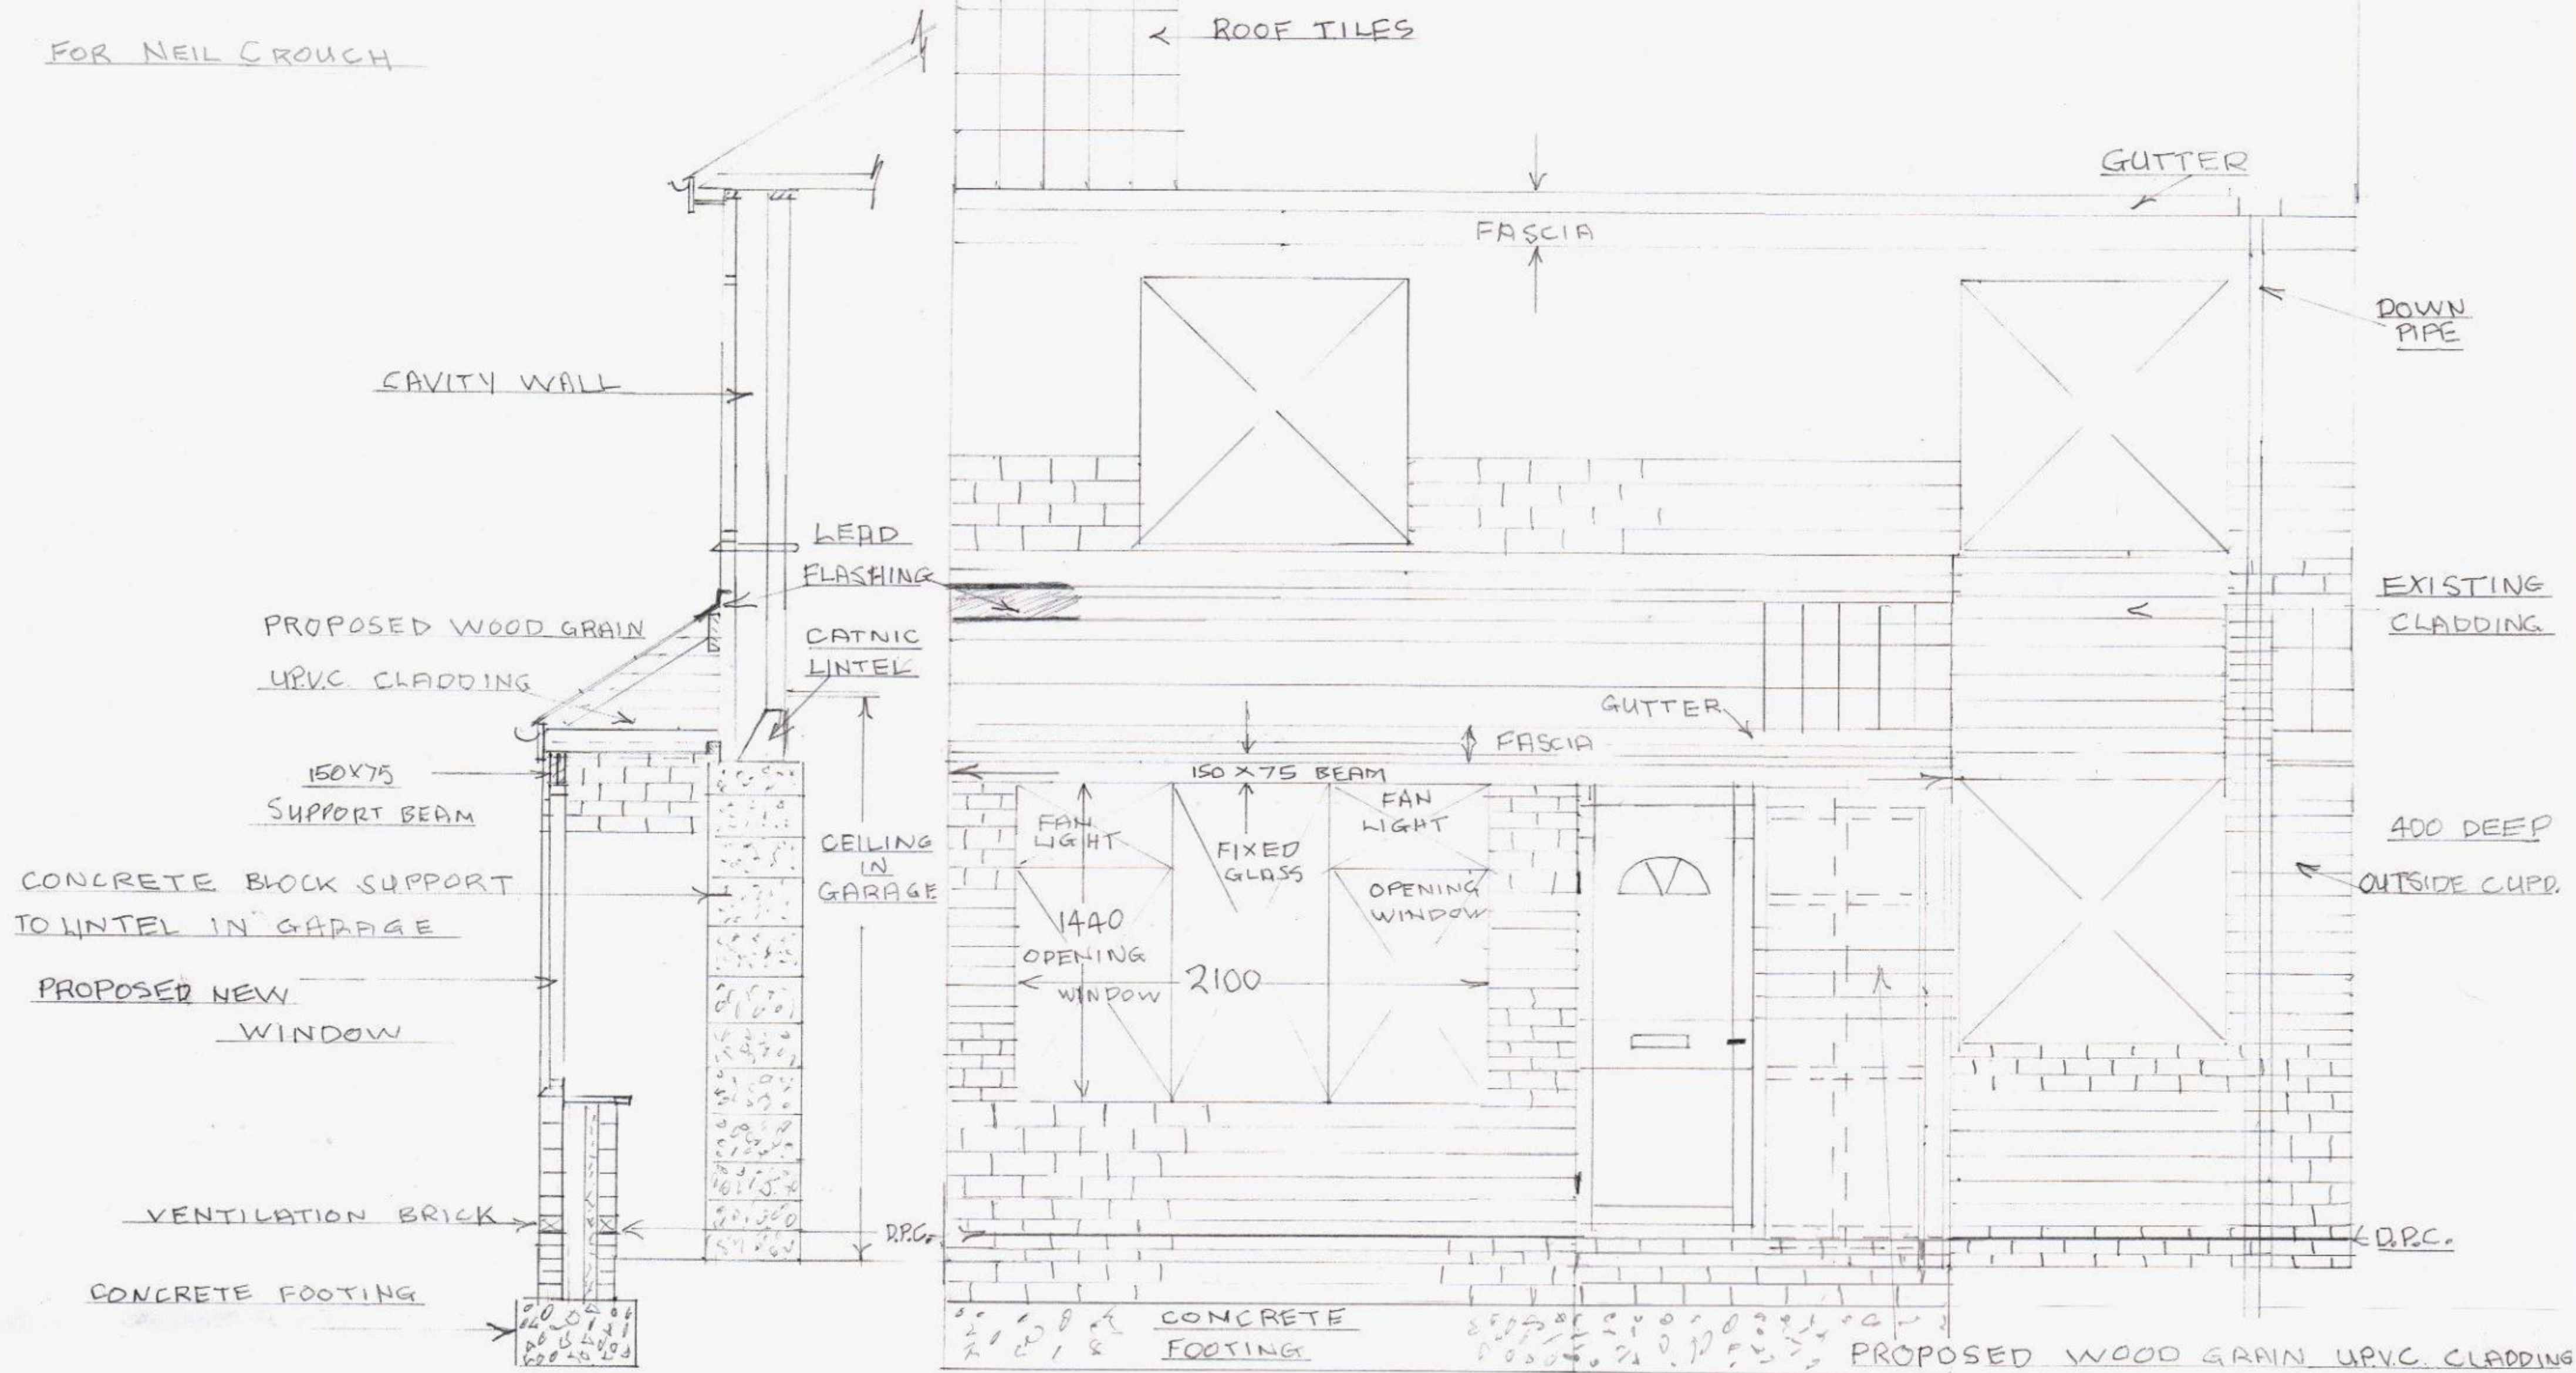

PROPOSED ALTERATIONS TO 5 MOUNTBATTEN DRIVE

SCALE 1-20

TO FRONT AND END ELEVATION