
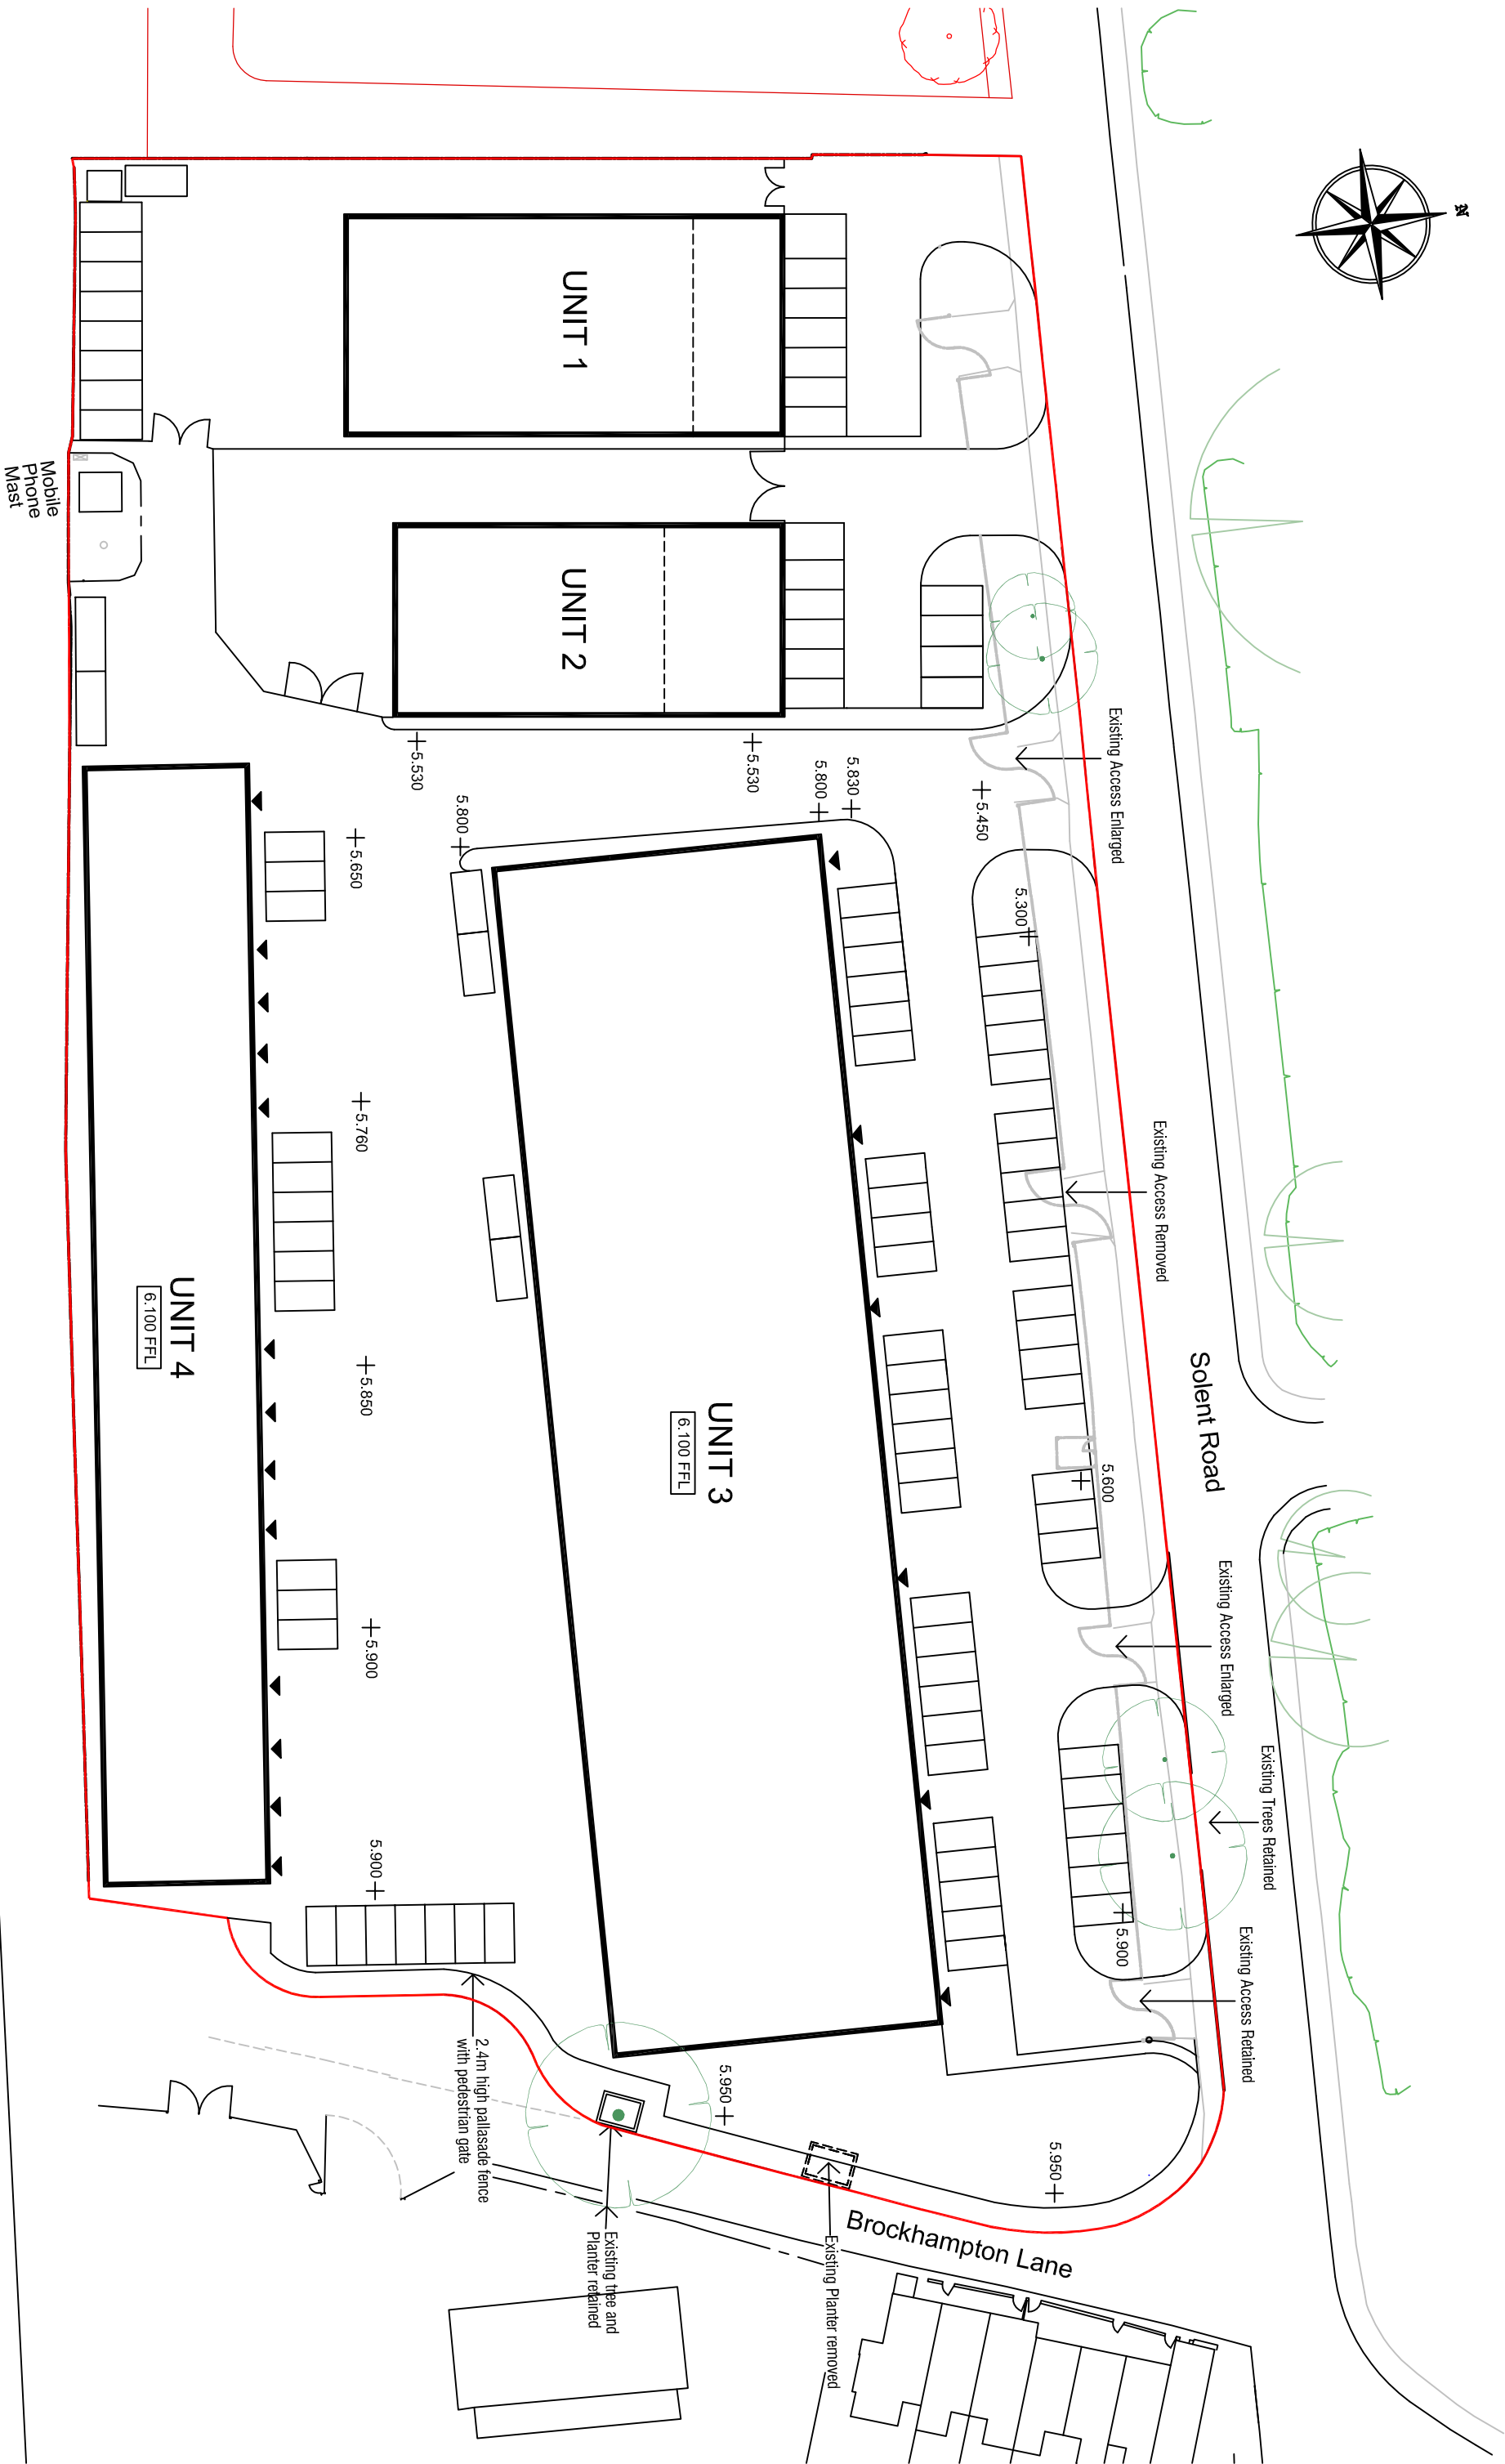


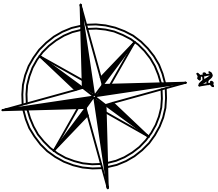

Rushington House, Worthing Road, Rushington, West Sussex, BN16 3PS
Tel No: (01903) 777777 Fax No: (01903) 777700

Solent Trade Park
Havant

LEVELS PLAN

Job No.	Rev.
146 - 300	A
Scale	Drawn By
1:500 @A3	CB
ISO Ref: 15000-1:2008	ISO Ref: 15000-1:2008