



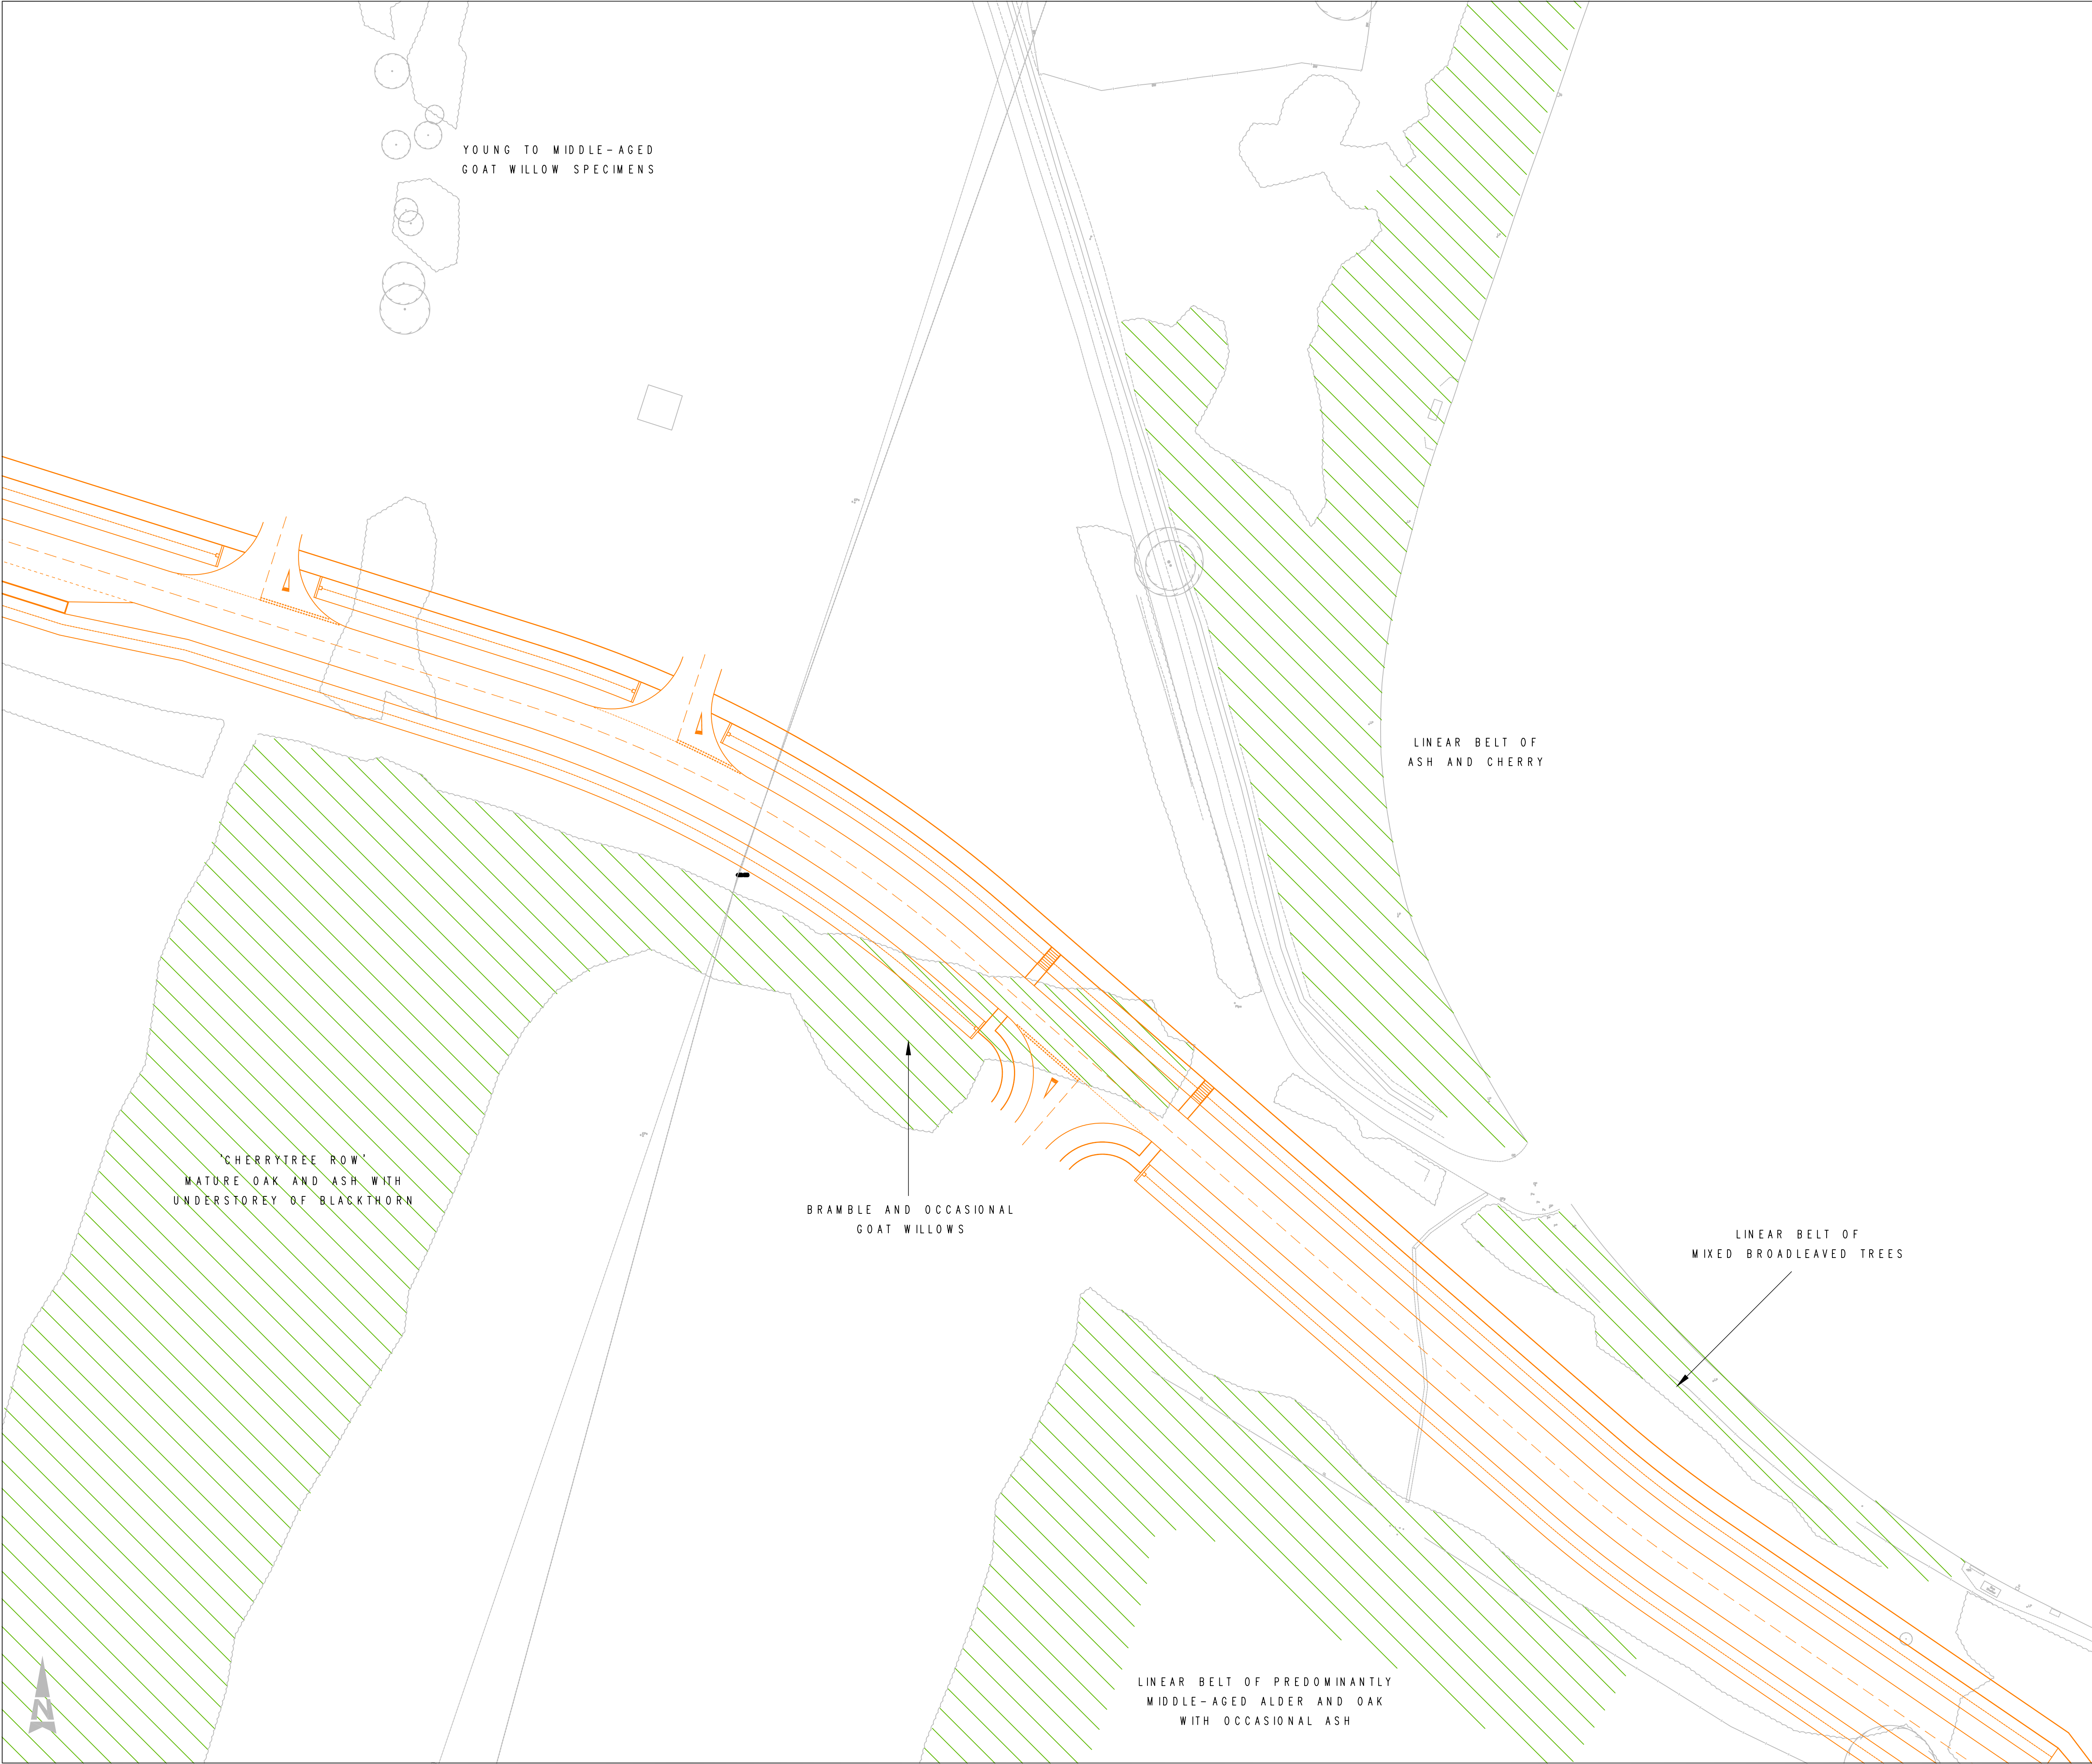


TREE SURVEY KEY

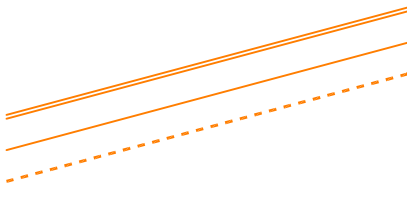

OUTLINE OF PROPOSED ROAD SCHEME




CATEGORY A TREE
+ TREE REFERENCE

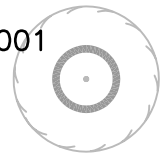


CATEGORY C TREE
+ TREE REFERENCE




CATEGORY B TREE
+ TREE REFERENCE

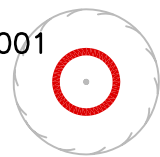

CATEGORY D TREE
+ TREE REFERENCE

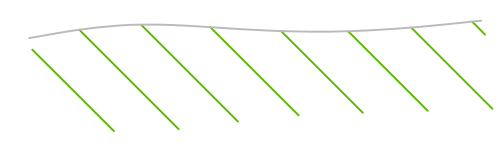


WOODLAND AND TREE GROUPS IN WHICH INDIVIDUAL TREES ARE NOT IDENTIFIED

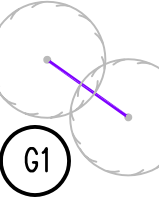

TREE GROUP REFERENCE



CATEGORY FOR GROUPS W/O INDIVIDUAL TREES IDENTIFIED (COLOURS CORRESPOND TO THOSE USED FOR INDIVIDUAL TREES)

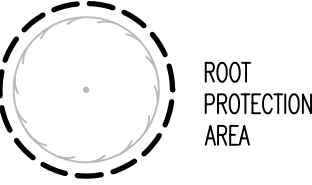

ROOT PROTECTION AREA

NOTES

REFER TO DWG 5099849/TP/LA/0002 FOR KEYPLAN.

REFER TO TREE SCHEDULE WITHIN ARBORICULTURAL IMPLICATIONS ASSESSMENT (AIA) REPORT FOR TREE SPECIES AND OTHER INFORMATION FOR ALL INDIVIDUALLY NUMBERED TREES AND TREE GROUPS.

TREE CANOPIES AS INDICATED ON DRAWING ARE APPROXIMATE ONLY AS DERIVED FROM TOPOGRAPHICAL SURVEY. REFER TO TREE SCHEDULE AIA FOR DIMENSIONS.

A	INFORMATION		23/08/11	TD
Stat	Purpose of Issue		Date	Auth

A	ORIGINAL		—	—	—	—
Rev	Description		By	Date	Chk'd	Auth

Atkins Limited
Landscape Architecture,
The Octagon,
27 Middleborough,
Colchester, Essex, England
CO1 1TG


Tel: (01206) 732000
Fax: (01206) 732020
www.atkinsglobal.com

Client	Portsmouth City Council
--------	-------------------------

Project	Dunsbury Hill Farm Stage 2
---------	----------------------------

Title	Tree Survey Plan 6
-------	--------------------

Sheet Size	Original Scale	Designed/Drawn	Checked	Authorised
A1	1:500	NA	TD	JJ
Status	Drawing Number	Date	Date	Date
I	5099849/TP/LP/0007	15/08/11	15/08/11	15/08/11
				Rev
				A