


Key to Drainage Details

Private Adopted Sewerage Schedule			
SK Ref	Width	Length	Depth
SK1	1.5m	17m	0.4m
SK2	1.5m	17m	0.4m
SK3	1.5m	17m	0.4m
SK4	2.0m	12m	0.4m
SK5	0.6m	30m	0.4m
SK6	1.0m	3m	0.4m
SK7	1.0m	7m	0.4m
SK8	1.0m	7m	0.4m

● F-15	Adoptable foul water manhole with reference number.
- - - F100.00	Adoptable foul water manhole with reference number
○ S14	Adoptable surface water manhole with reference number
- - - F100.00	Adoptable surface water sewer
- - - F100.00	Private foul water inspection chamber with invert level.
○ S100.00	Private foul water drain with inspection chamber.
- - - S100.00	Private surface water drain with inspection chamber
- - - H	Private surface water drain with inspection eye.
- - - d-d/Access	Drainage channel / Access Channel with gully.

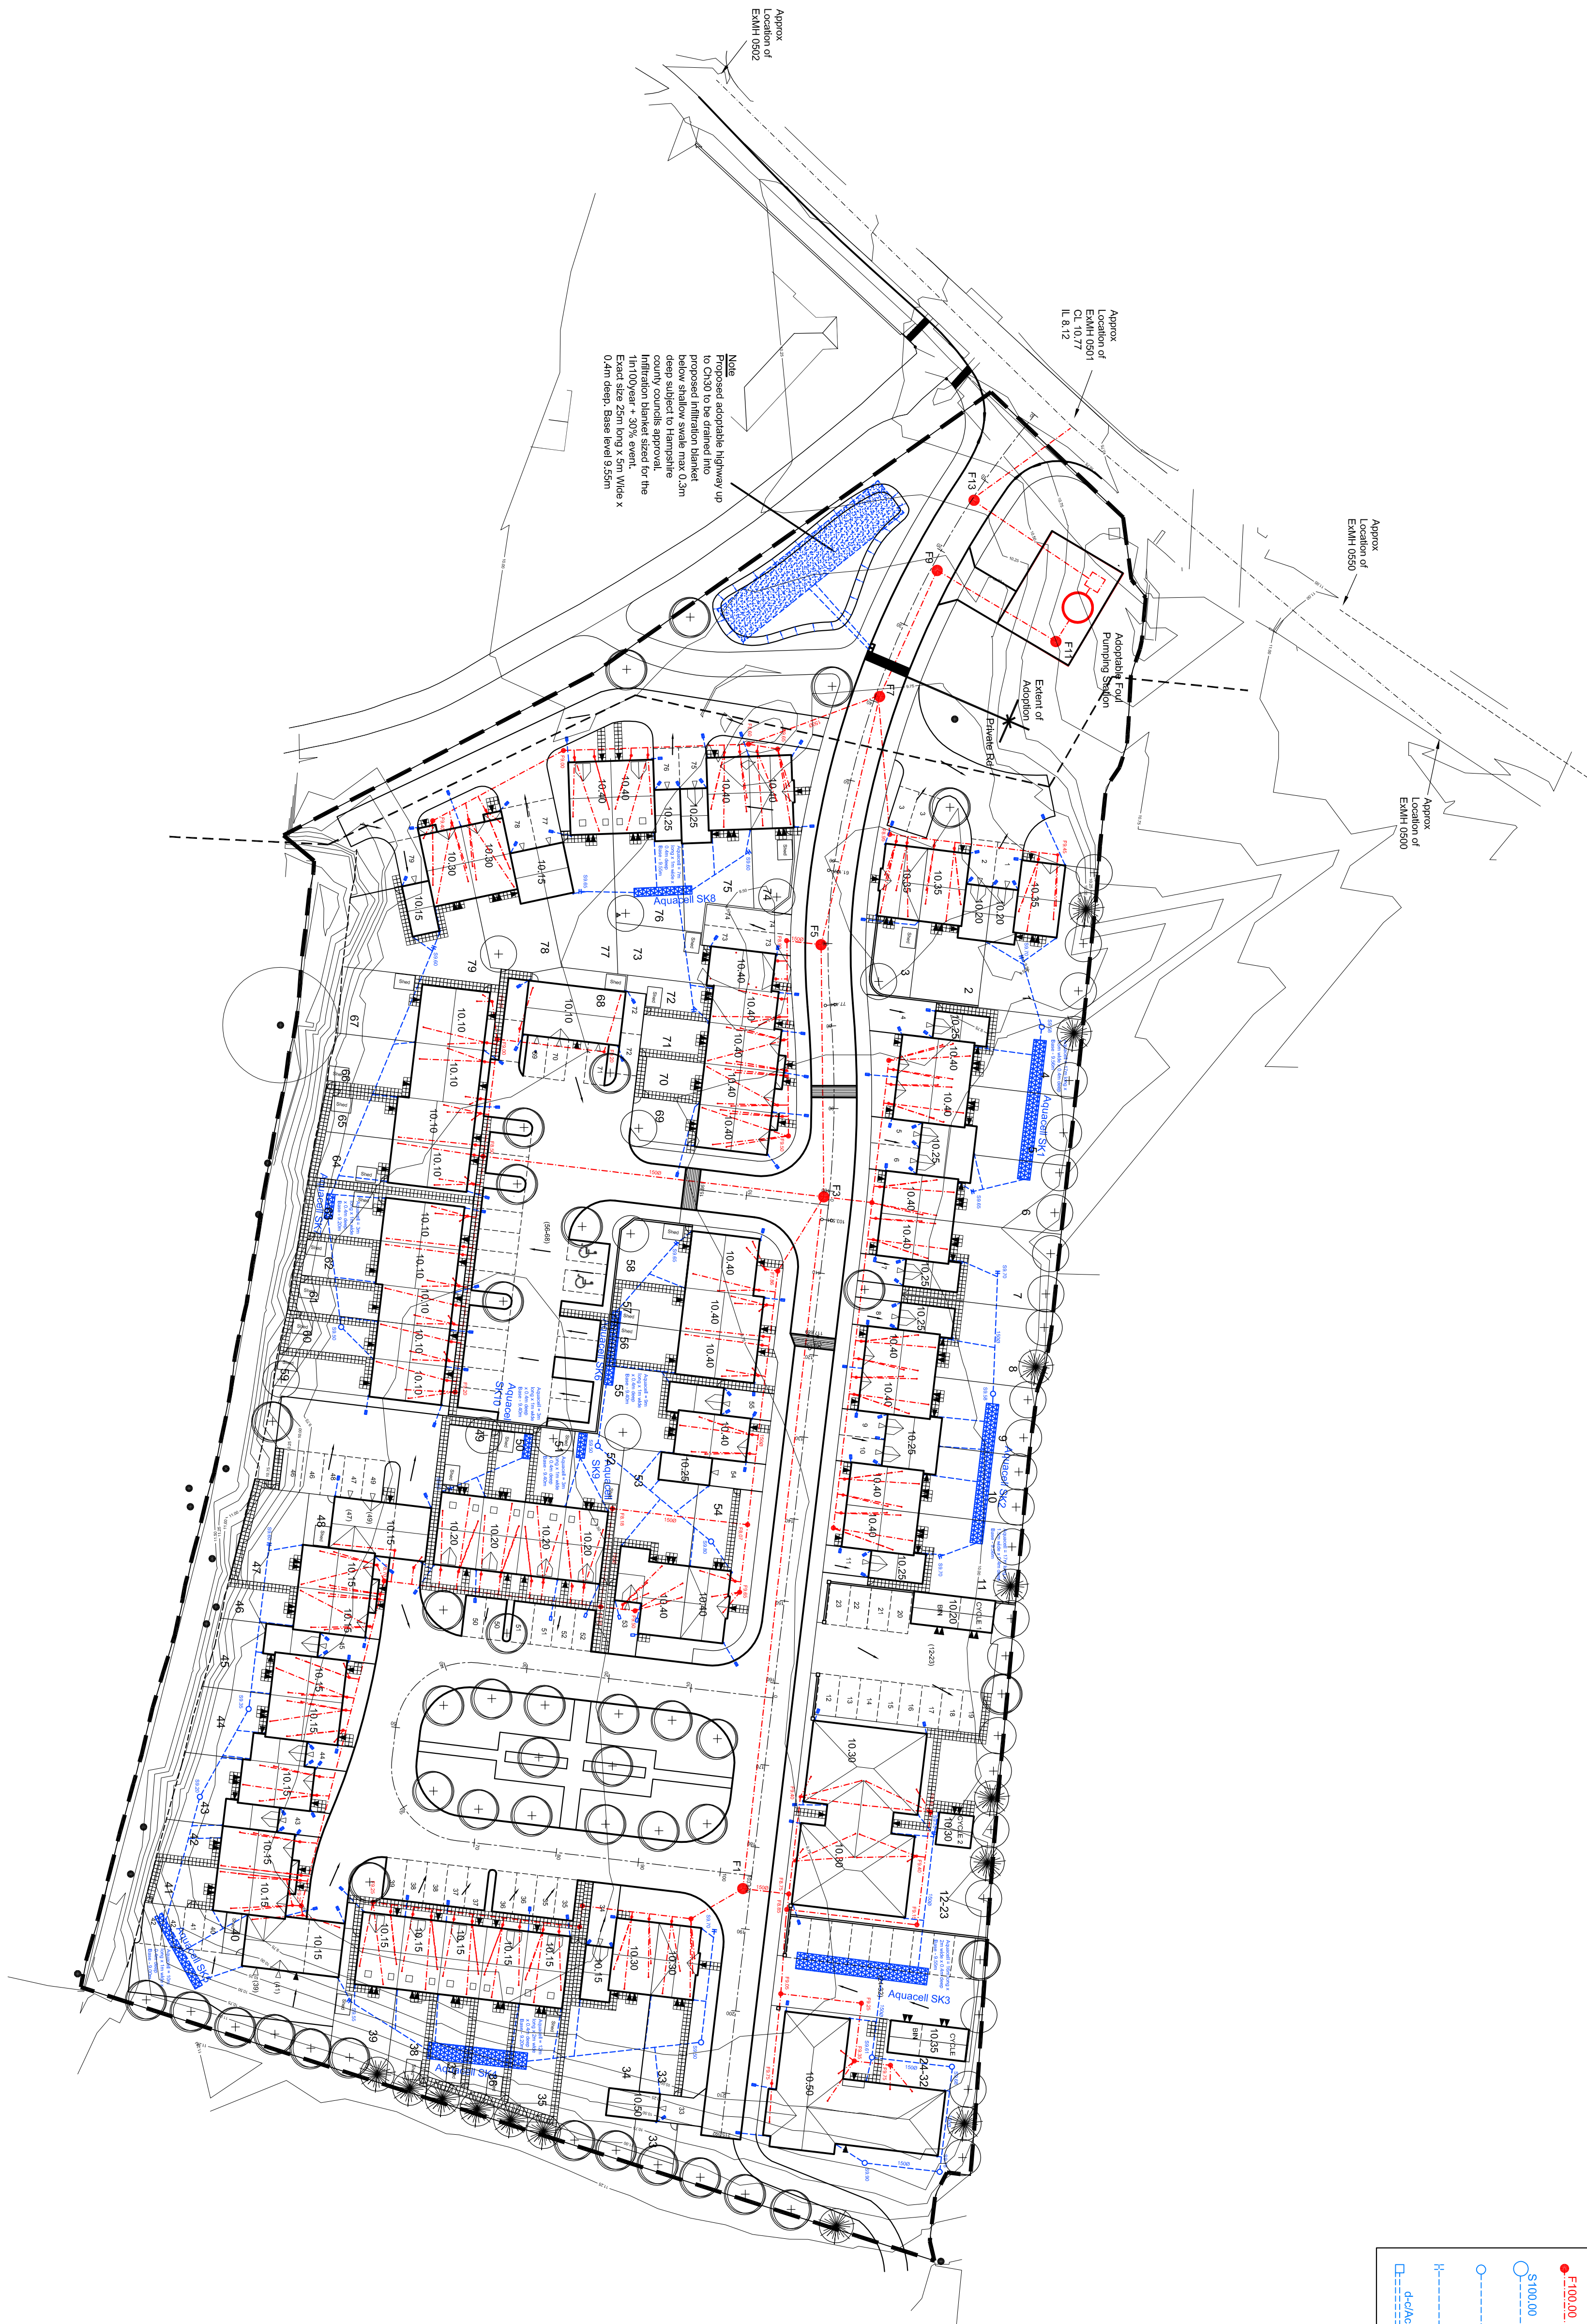


BANNERS GATE
CIVIL, STRUCTURAL & ARCHITECTURAL DESIGN SERVICES
10-11 Birmingham Street, Halesowen, West Midlands B63 3JN
Tel: 0121 697 1500 Fax: 0121 697 1501
E-mail: info@bannersgate.com

PRELIMINARY DRAWING
FOR INFORMATION ONLY

Rev.	Description	Date	By
A	New Layout added. Drainage and levels amended to suit.	27.2.12	TL
B	New Layout added. Drainage and levels amended to suit. New access construction added		

Project: **Fairfield Road Havant**

Title: **Engineering Layout (Private Scheme)**

Scale: 1:500	Drawn: TL
Date: June 11	Checked:
File: 11010/Hav-110	Drawing: 11010 / 110B

