


PERMIT

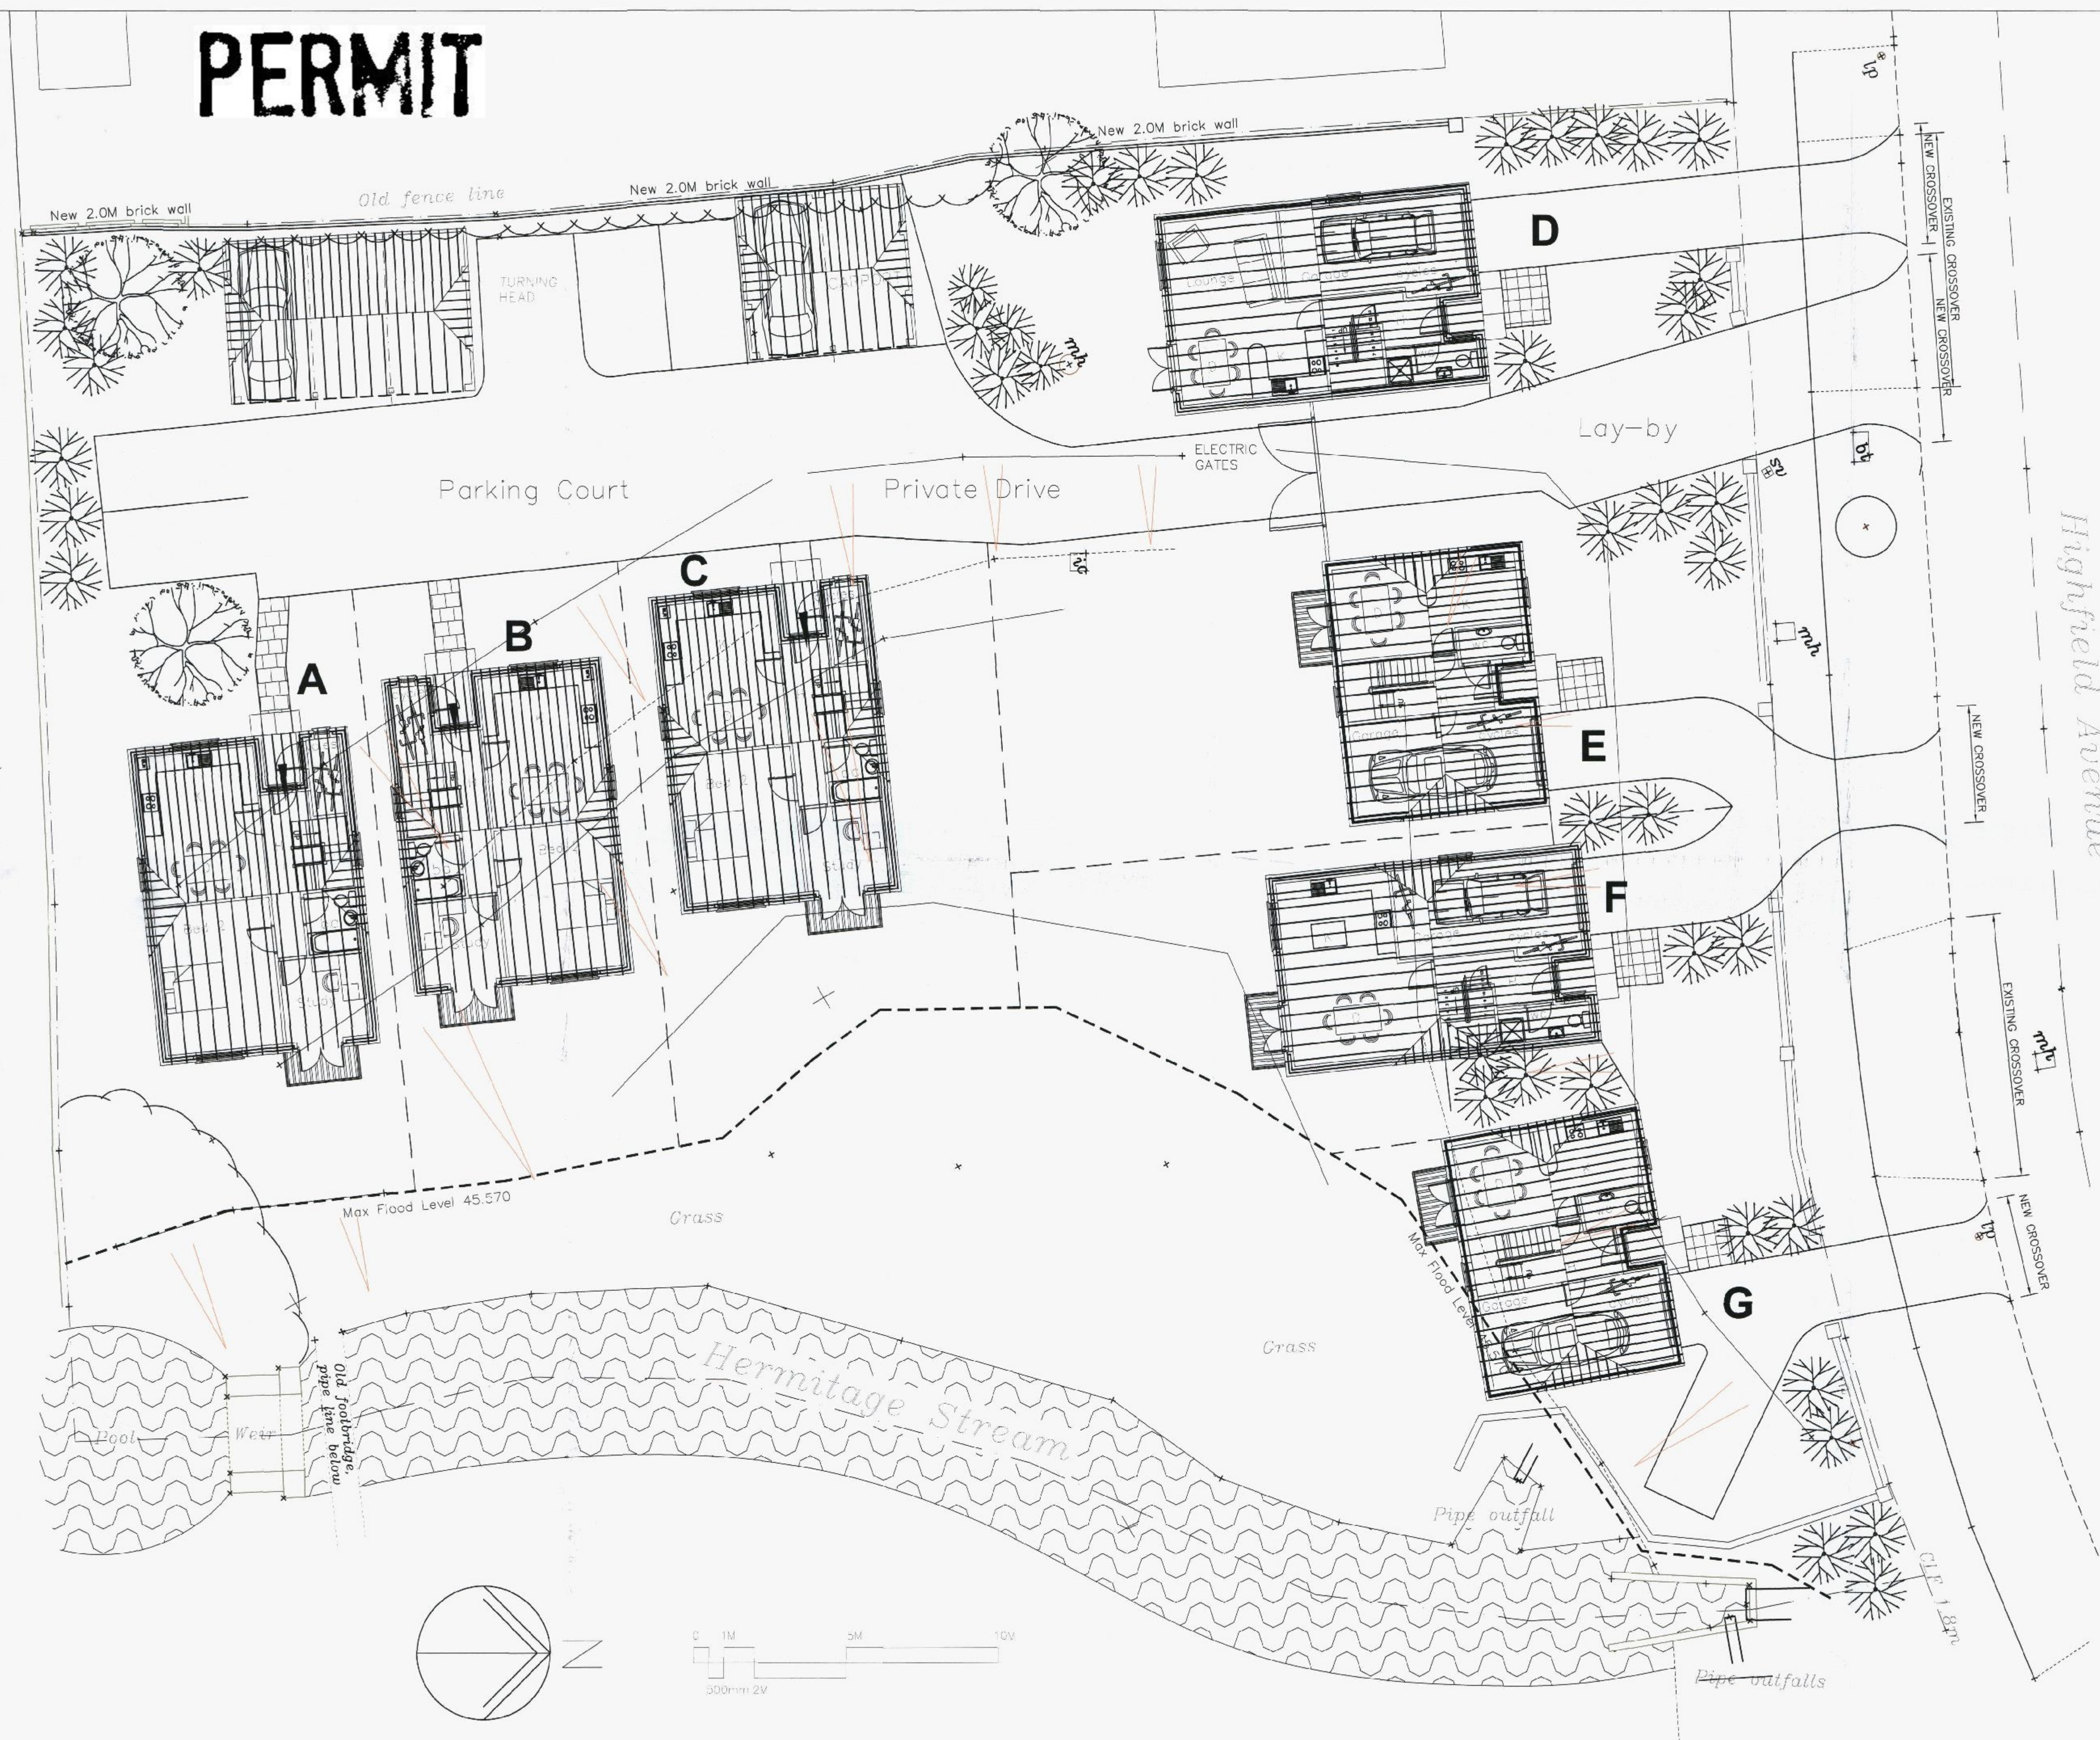

- Revisions
- A. Hardstanding revisions. 11/10/07
 - B. Driveway amendments. 22/10/07
 - C. Path alterations. 24/10/07
 - D. Units F,F & G relocated 08/06/11.

Turnbull Design

Turnbull House, 226 Mulgrave Road, Cheam, Sutton
Surrey SM2 6JT
E-mail: enquiries@turnbullgroup.co.uk
Web: www.turnbullgroup.co.uk
Tel. (020) 8642 0513 Fax. (020) 8642 5246

TITLE

42 HIGHFIELD AVE.
WATERLOOVILLE

DETAIL

REDEVELOPMENT
DRAFT 7 HOUSE

SCALE	CHECK	DATE	DRAWN	CONTRACTORS MUST CHECK ALL DIMENSIONS ON SITE ONLY FIGURED DIMENSIONS ARE TO BE WORKED FROM DISCREPANCIES MUST BE REPORTED TO THE ARCHITECT BEFORE PROCEEDING
A1 = 1:100	NC	OCT 2007	MHC	
DRAWING NO.				REVISION
0641-232				