

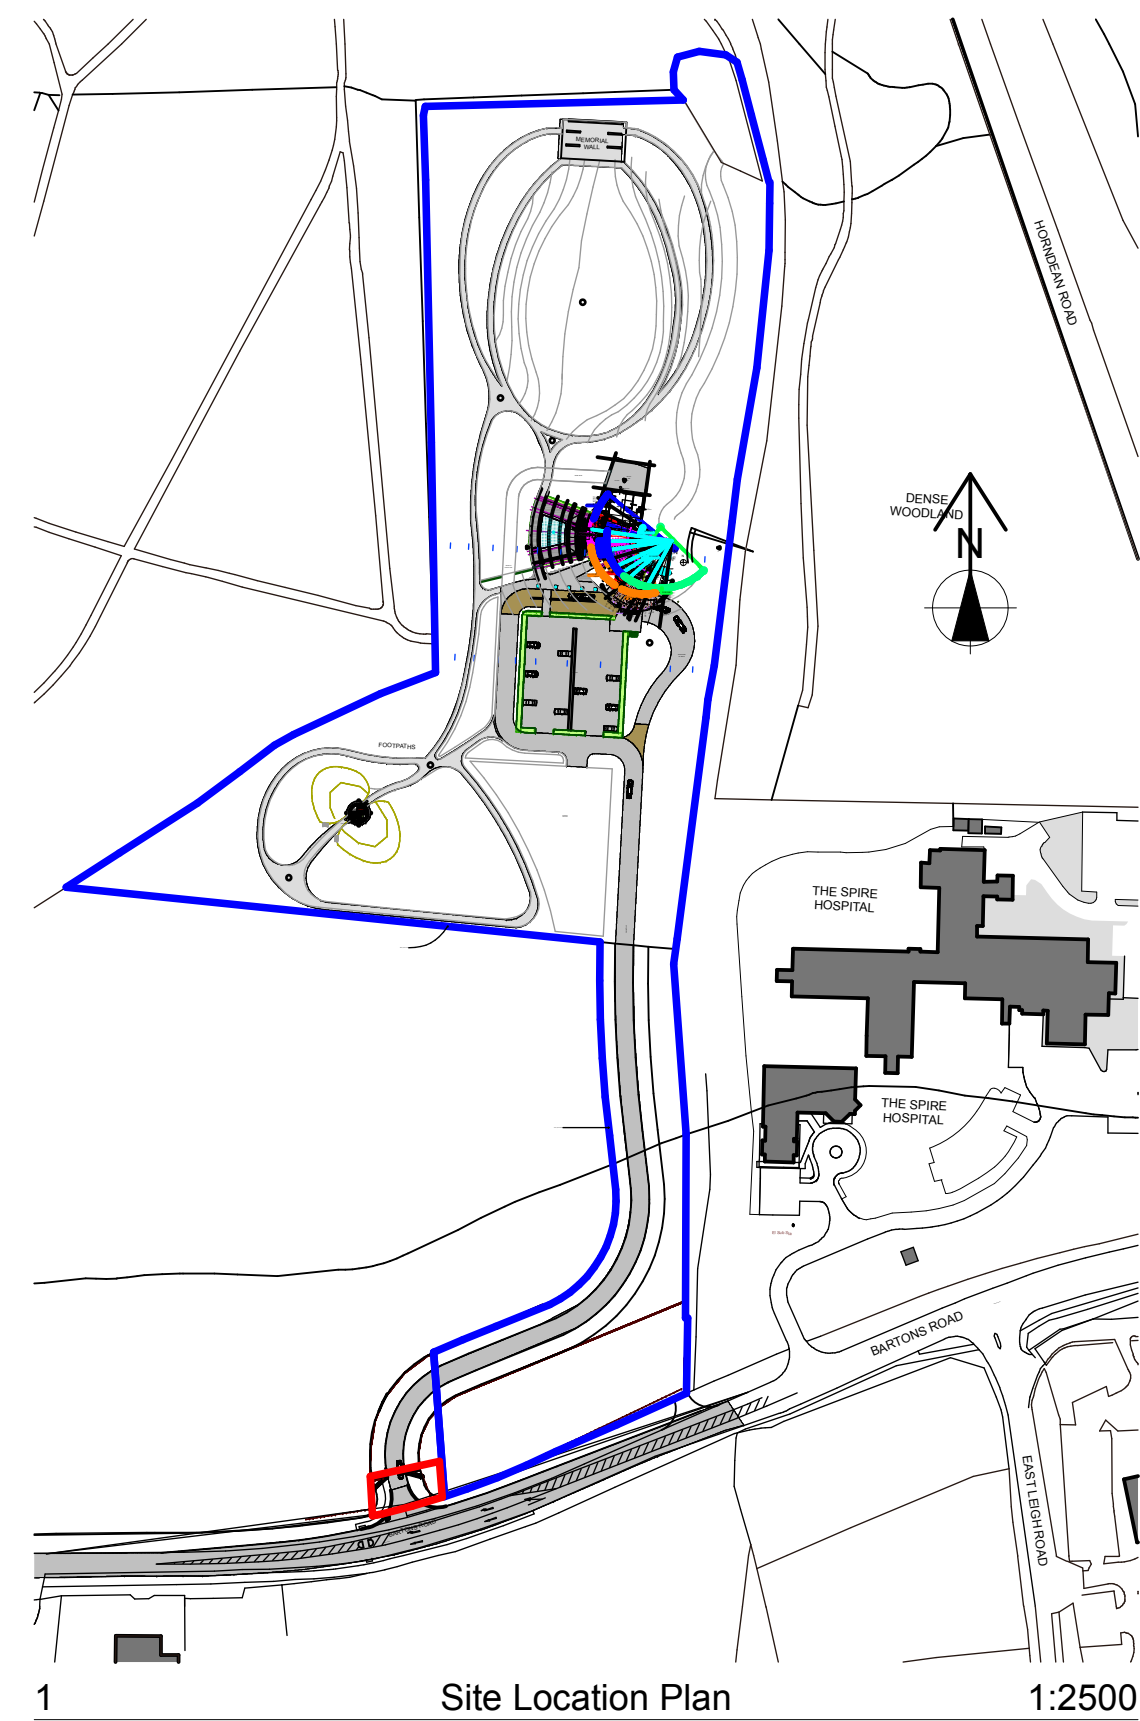


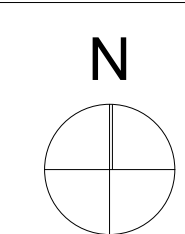

Ordnance Survey Licence/Customer Account Number 100006178

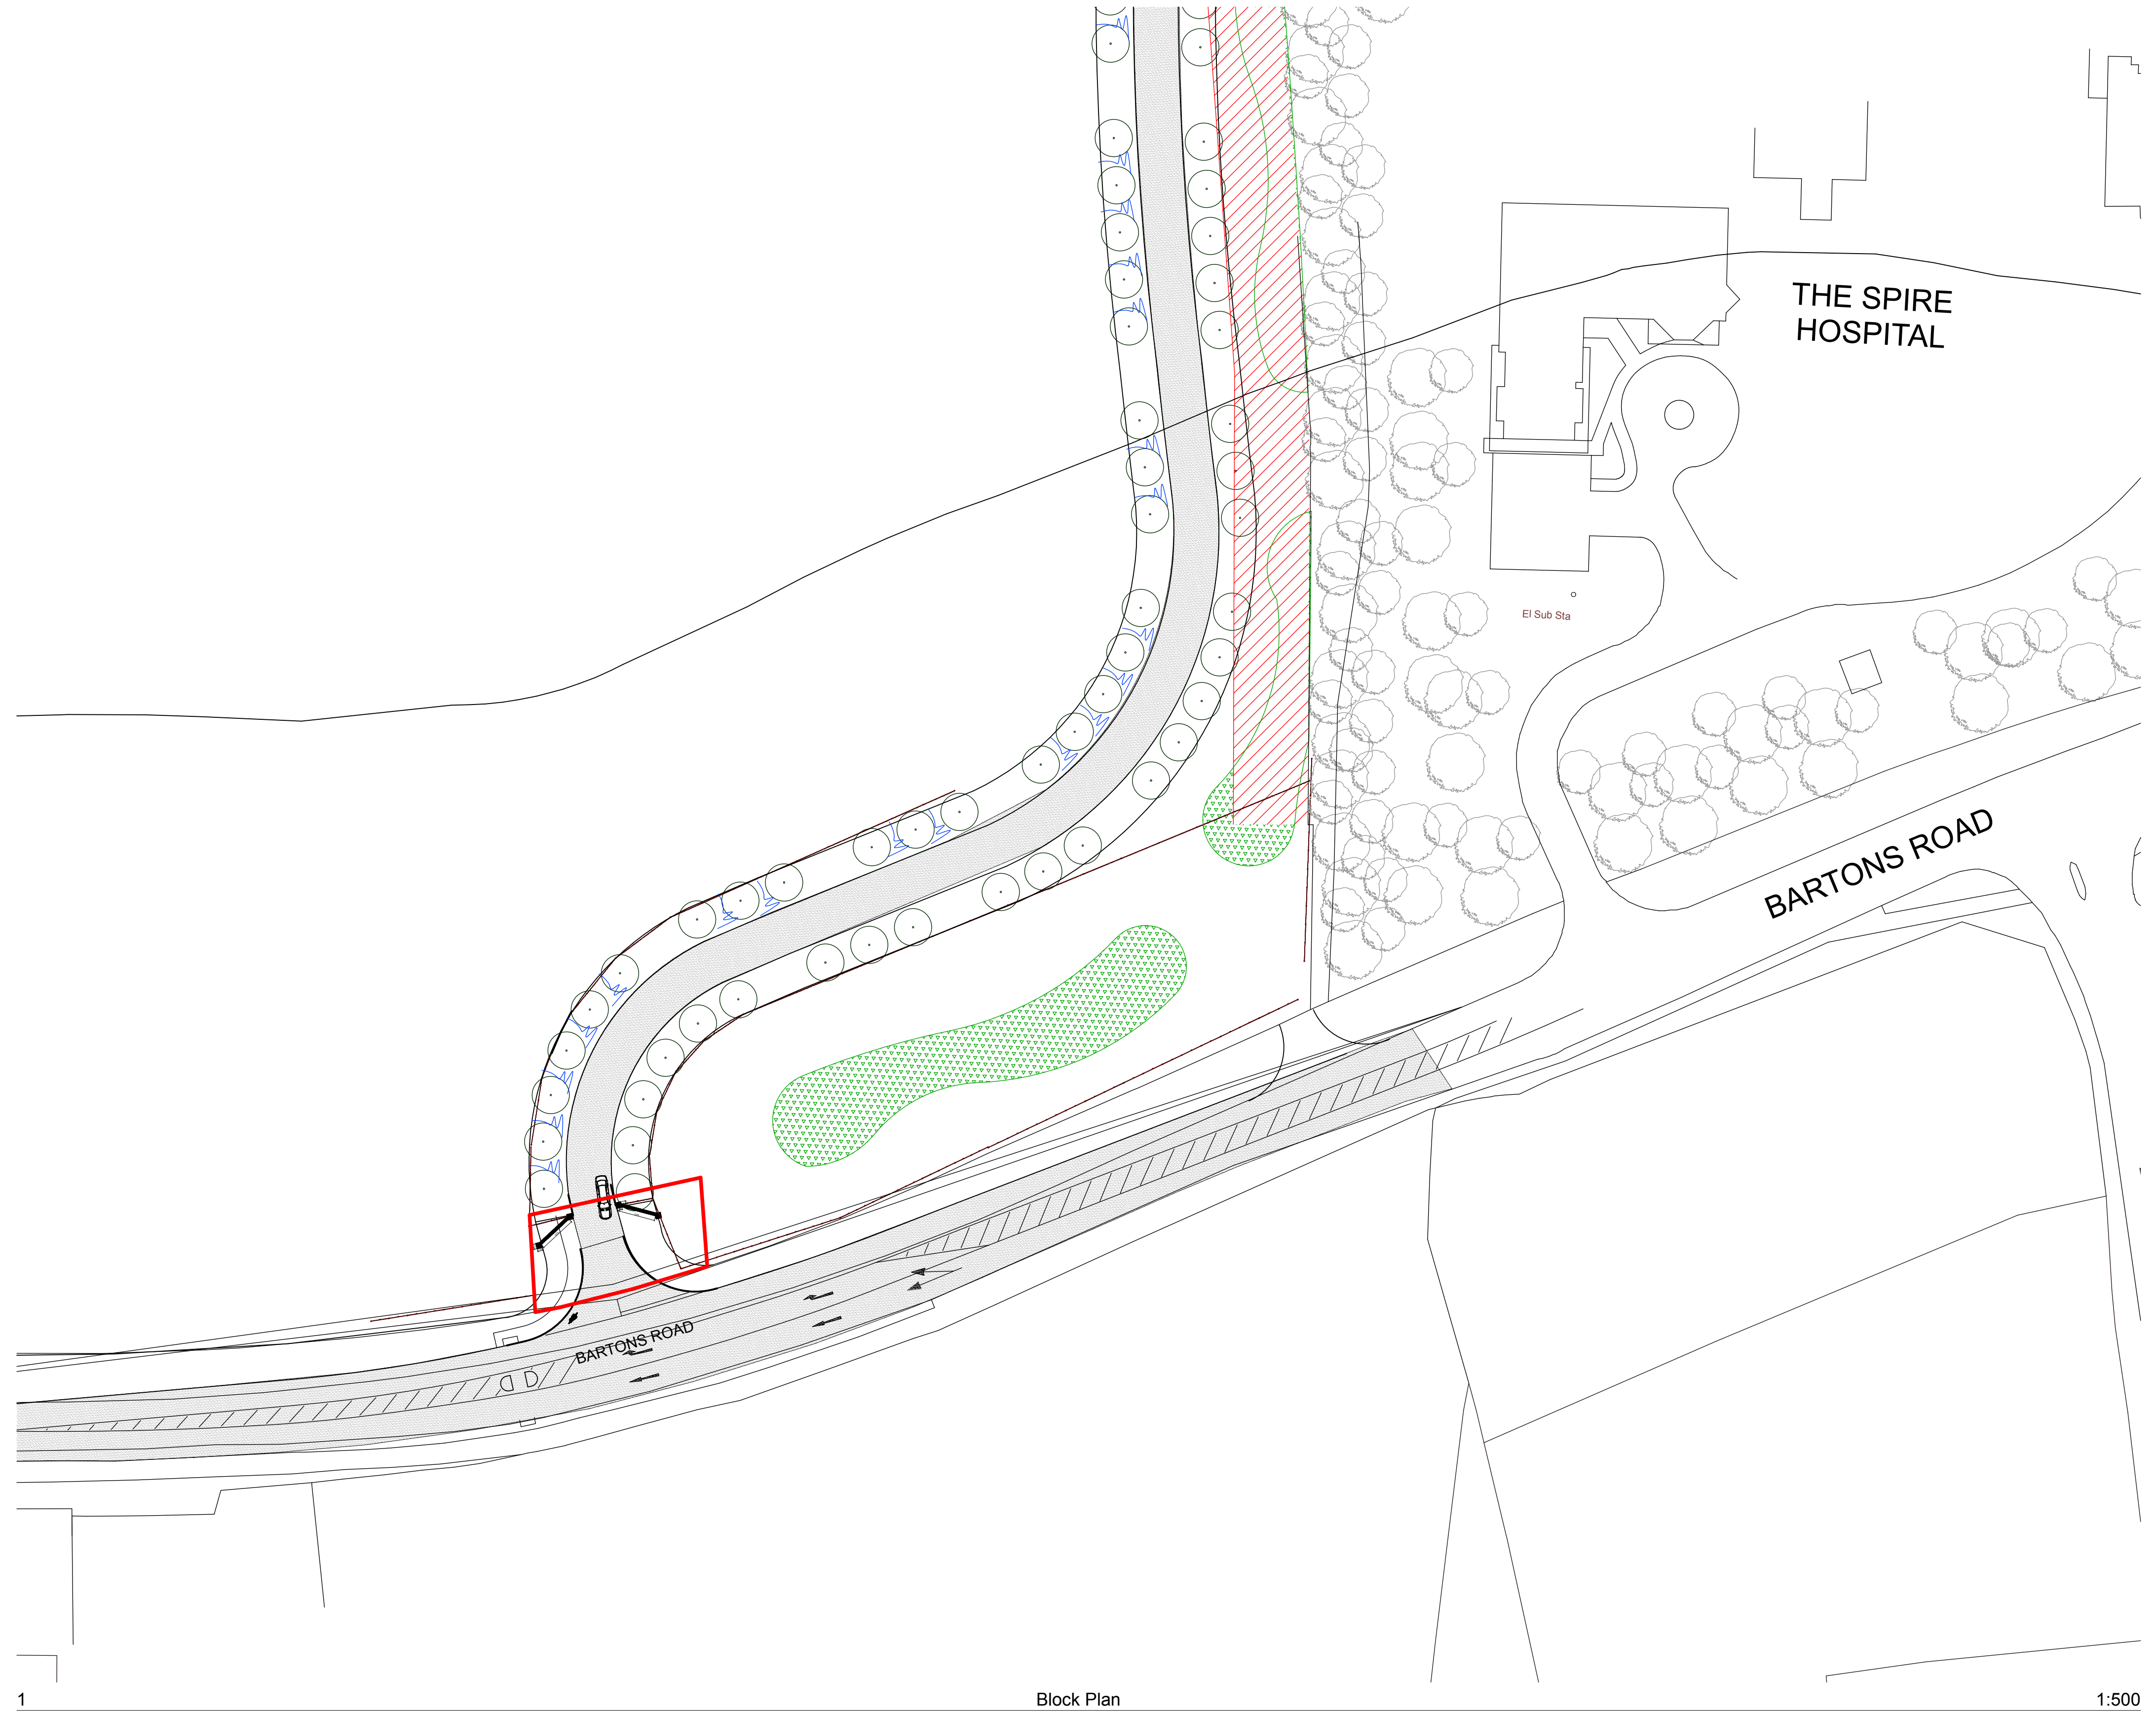

0

100mm @A1

Note: All dimensions to be checked on site by the contractor before fabrication and erection. Figured dimensions to be taken in preference to scaled dimensions. This drawing is the copyright of the architects and must not be reproduced or used without their express consent, except for the purposes of a planning application. Electronic issue of this drawing to be confirmed by paper hard copy only.

revisions & notes:

A: SAB: Submitted to Planning 12-08-2013

project: Southern Co-operative
Land at Barton's Road
Havant, Hampshire

drawing name: Site location and block plan

status: PLANNING
date: August 2013
scale: 1:2500 & 1:500 @A1
drawn: HB



61 South Street, Havant, Hampshire PO9 1BZ
t: 023 9248 2494 f: 023 9248 1152
e: design@pwp-architects.com w: www.pwp-architects.com

Project No. **4830** drawing No. **4003** rev **A**