


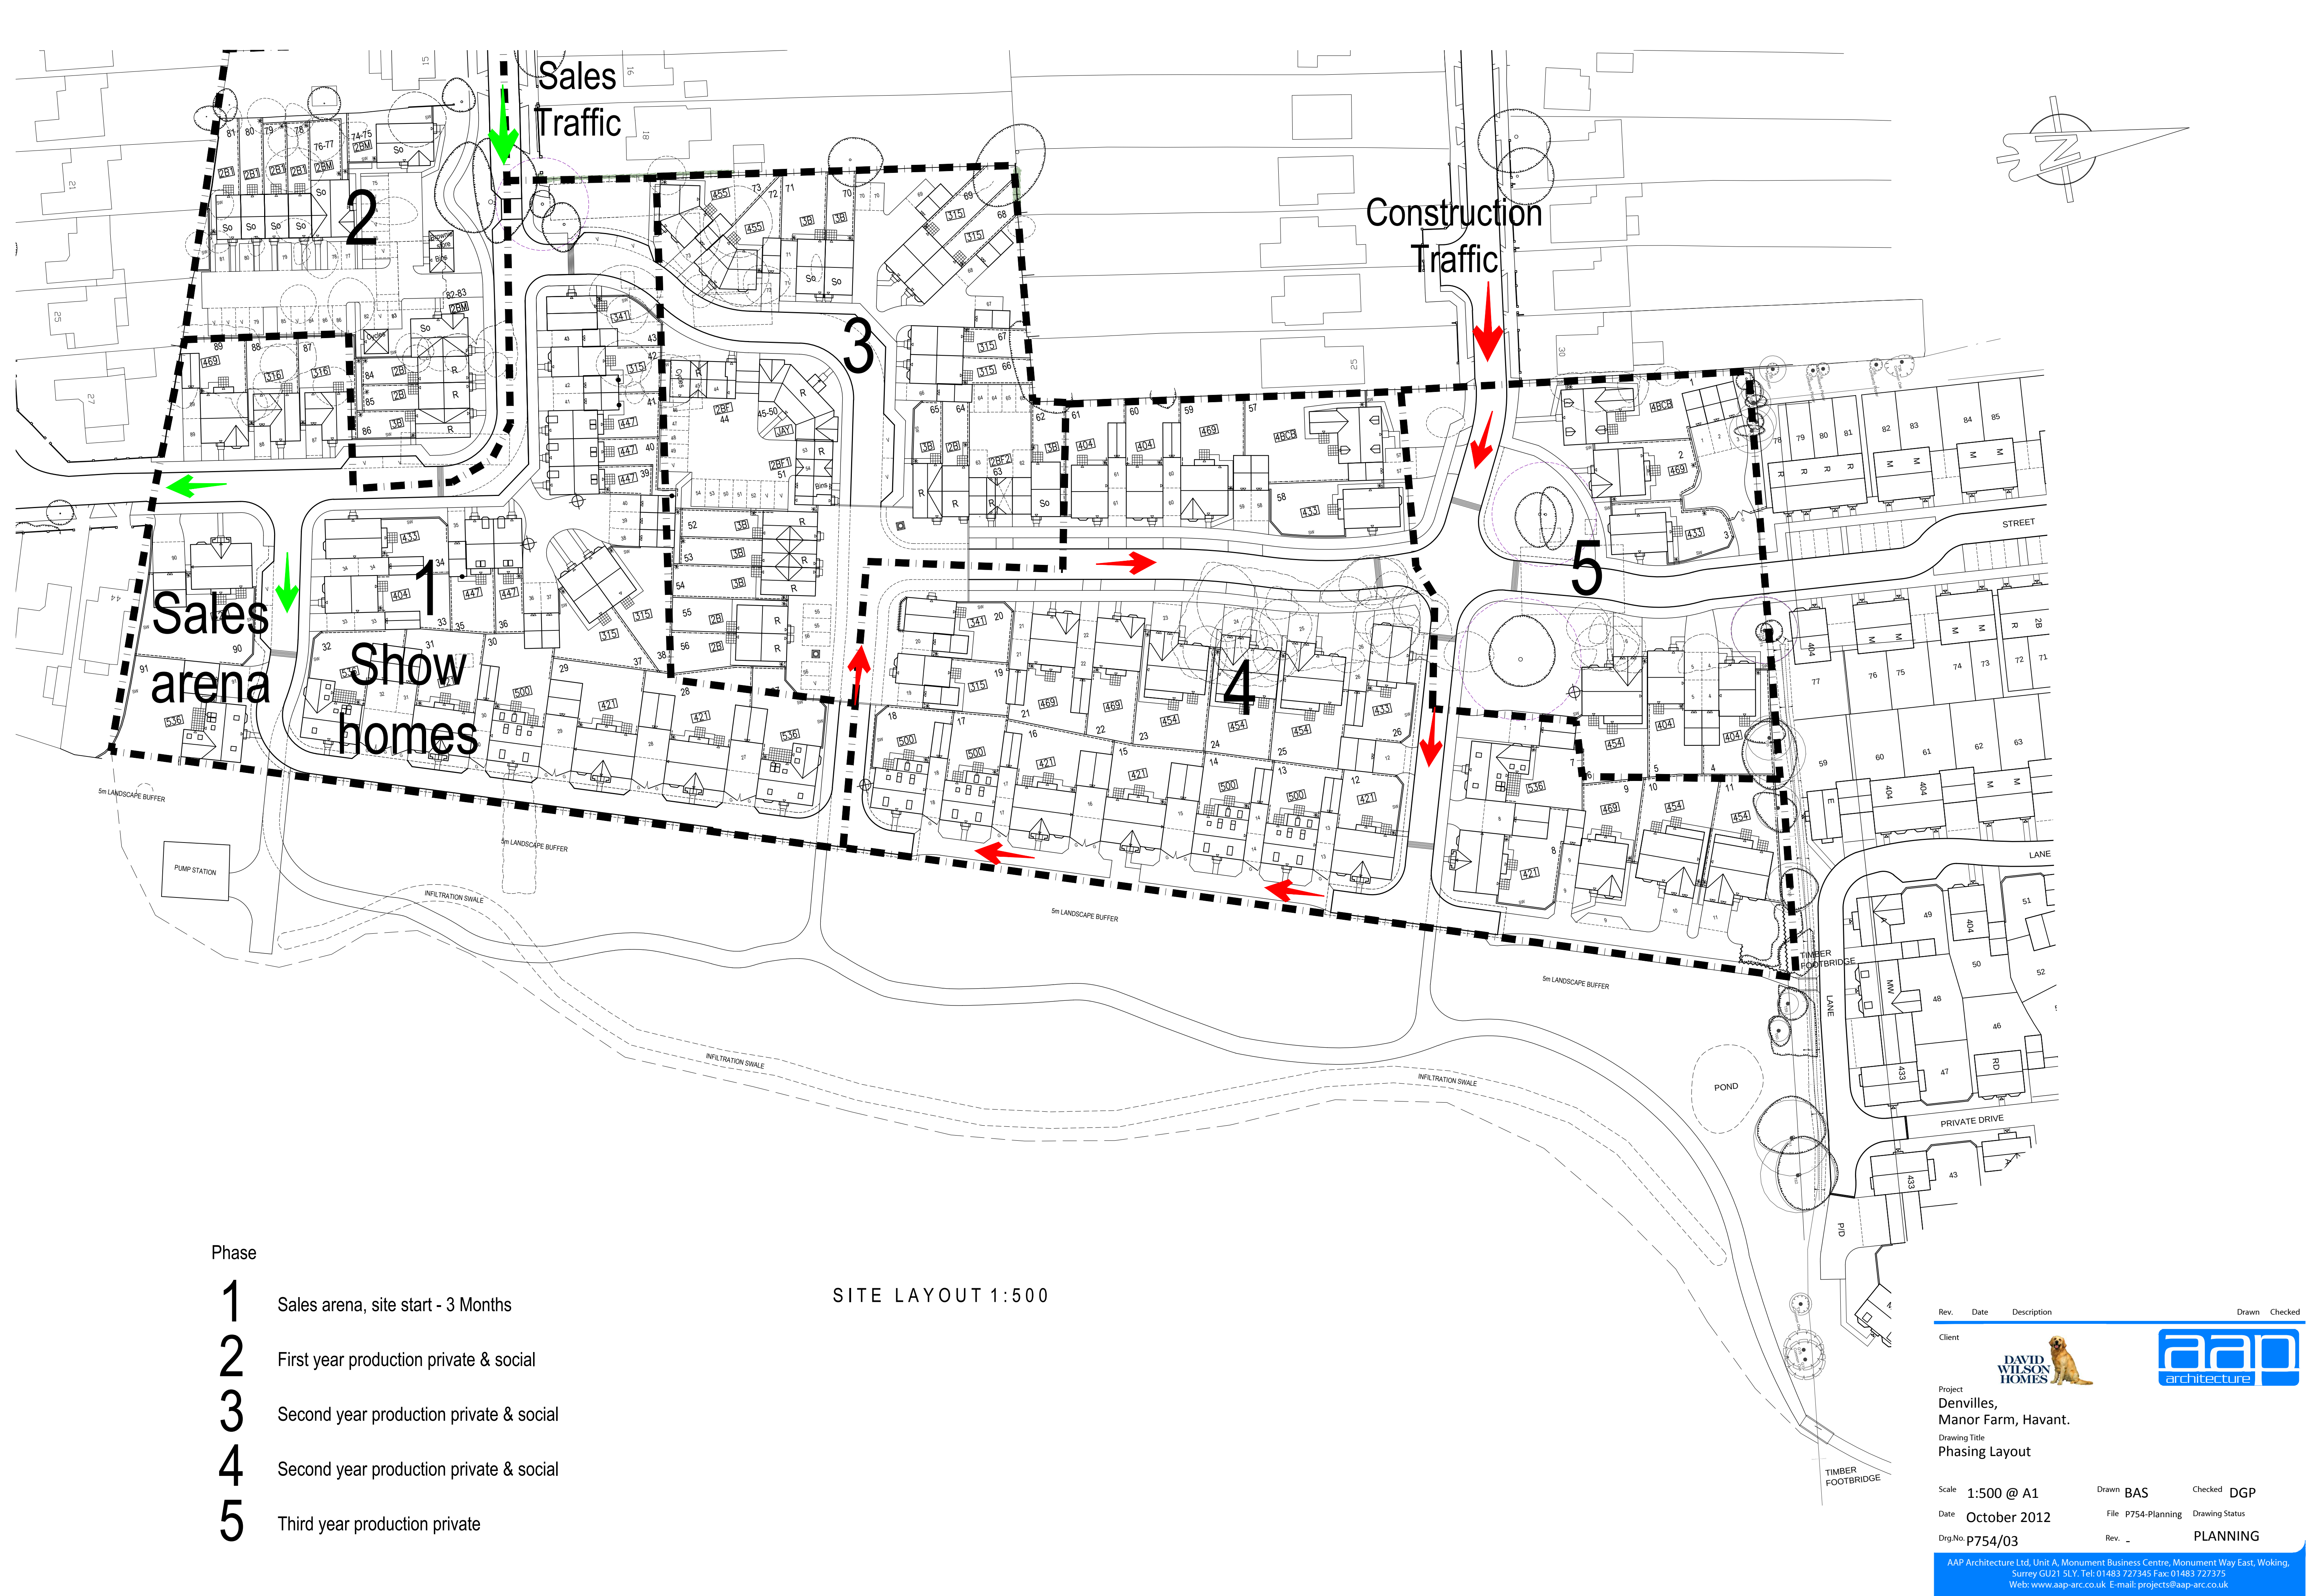

Phase

- 1 Sales arena, site start - 3 Months
- 2 First year production private & social
- 3 Second year production private & social
- 4 Second year production private & social
- 5 Third year production private

SITE LAYOUT 1:500

Rev.	Date	Description	Drawn	Checked
Client				
				
Project				
Denvilles, Manor Farm, Havant.				
Drawing Title				
Phasing Layout				
Scale 1:500 @ A1				
Date October 2012				
Dirg.No. p754/03				
Drawn BAS				
Checked DGP				
File P754-Planning				
Drawing Status				
Rev. _				
PLANNING				
AAP Architecture Ltd, Unit A, Monument Business Centre, Monument Way East, Woking, Surrey GU21 5LY. Tel: 01483 727345 Fax: 01483 727375 Web: www.aap-arc.co.uk E-mail: projects@aap-arc.co.uk				