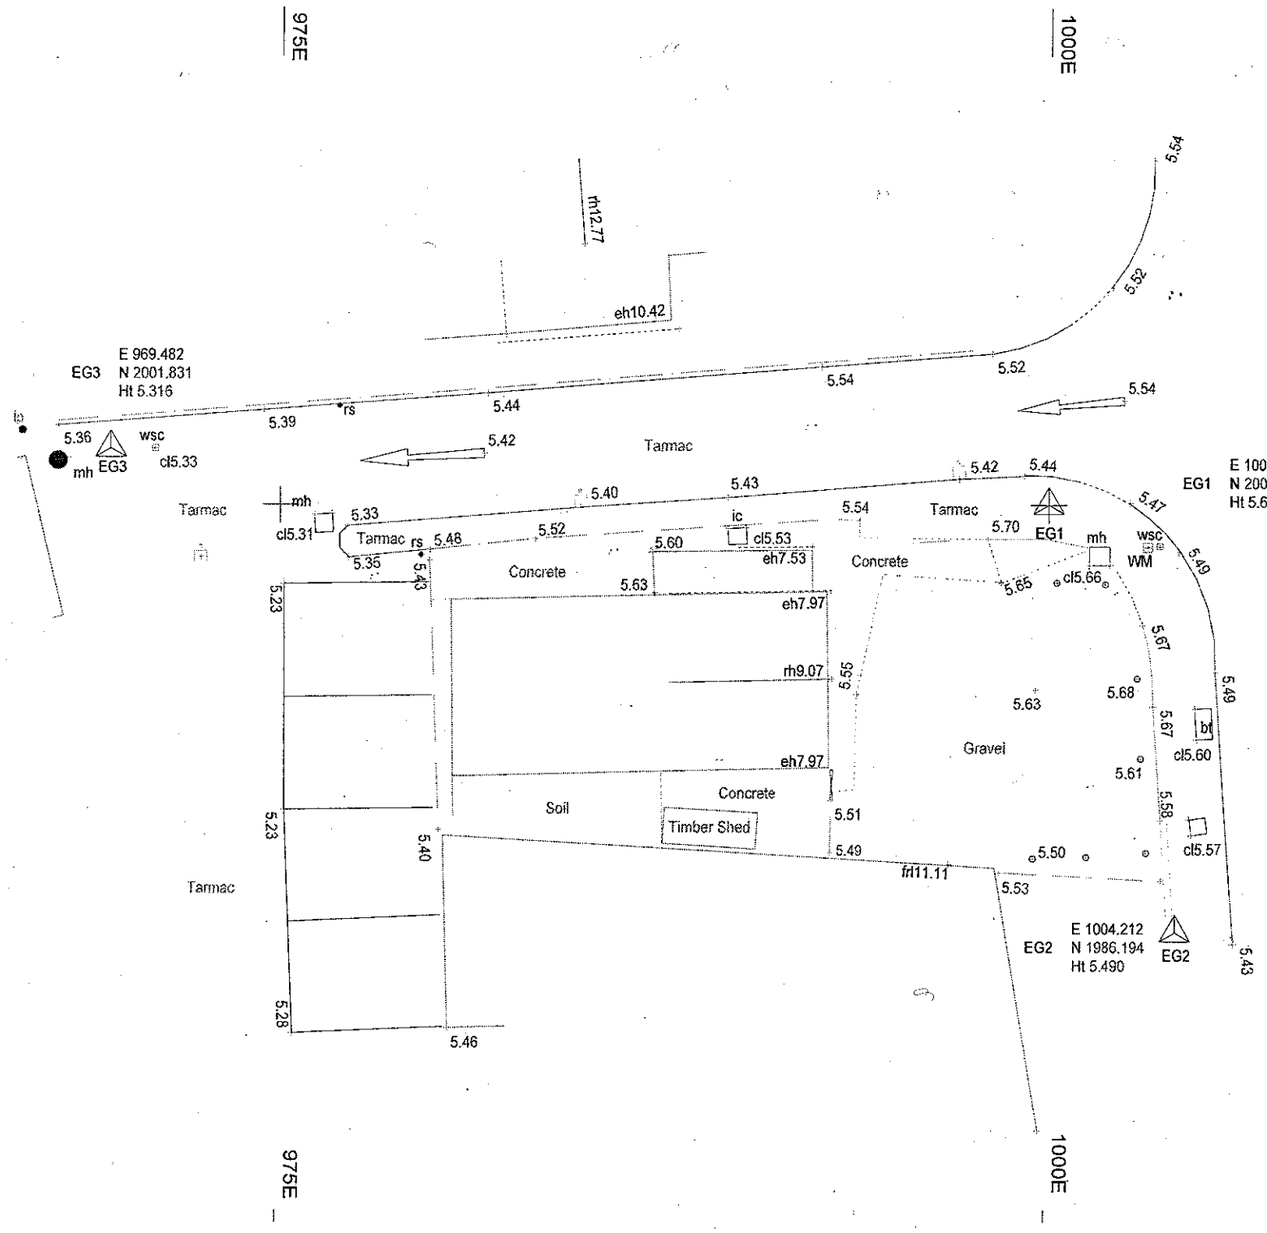


Grid North

J. Brotherton & Partners
Land Surveyors & Engineers

'Firdown' 113 Frogmore Lane
Waterlooville, Hampshire PO8 9RD

Tel: 023 9259 1979
Email: enquiries@jbpsurveys.co.uk
Web: www.jbpsurveys.co.uk

Client	Peter Walker
Drawing Title	Topographic Land Survey
Location	Elm Grove, Hayling
Revisions / Status / Notes	

The levels on this drawing relate to the OSBM on 39 Elm Grove J Brotherton and partners have not checked the accuracy of this Benchmark.

LEVELS BASED ON	osbm	Surveyor:- SB	Assistant:- MS
GRID BASED ON	Local Grid	Drawn By:- SB	Checked by:- JB

Drawing & CAD Ref. 12128

REVISIONS

SCALE 1:200

Date 25th October 2012

MEMBER OF THE SURVEY ASSOCIATION

Removal of this block also removes all warranties
This drawing has been created for use at a scale of 1:200
All critical dimensions, positions and levels to be checked on site