



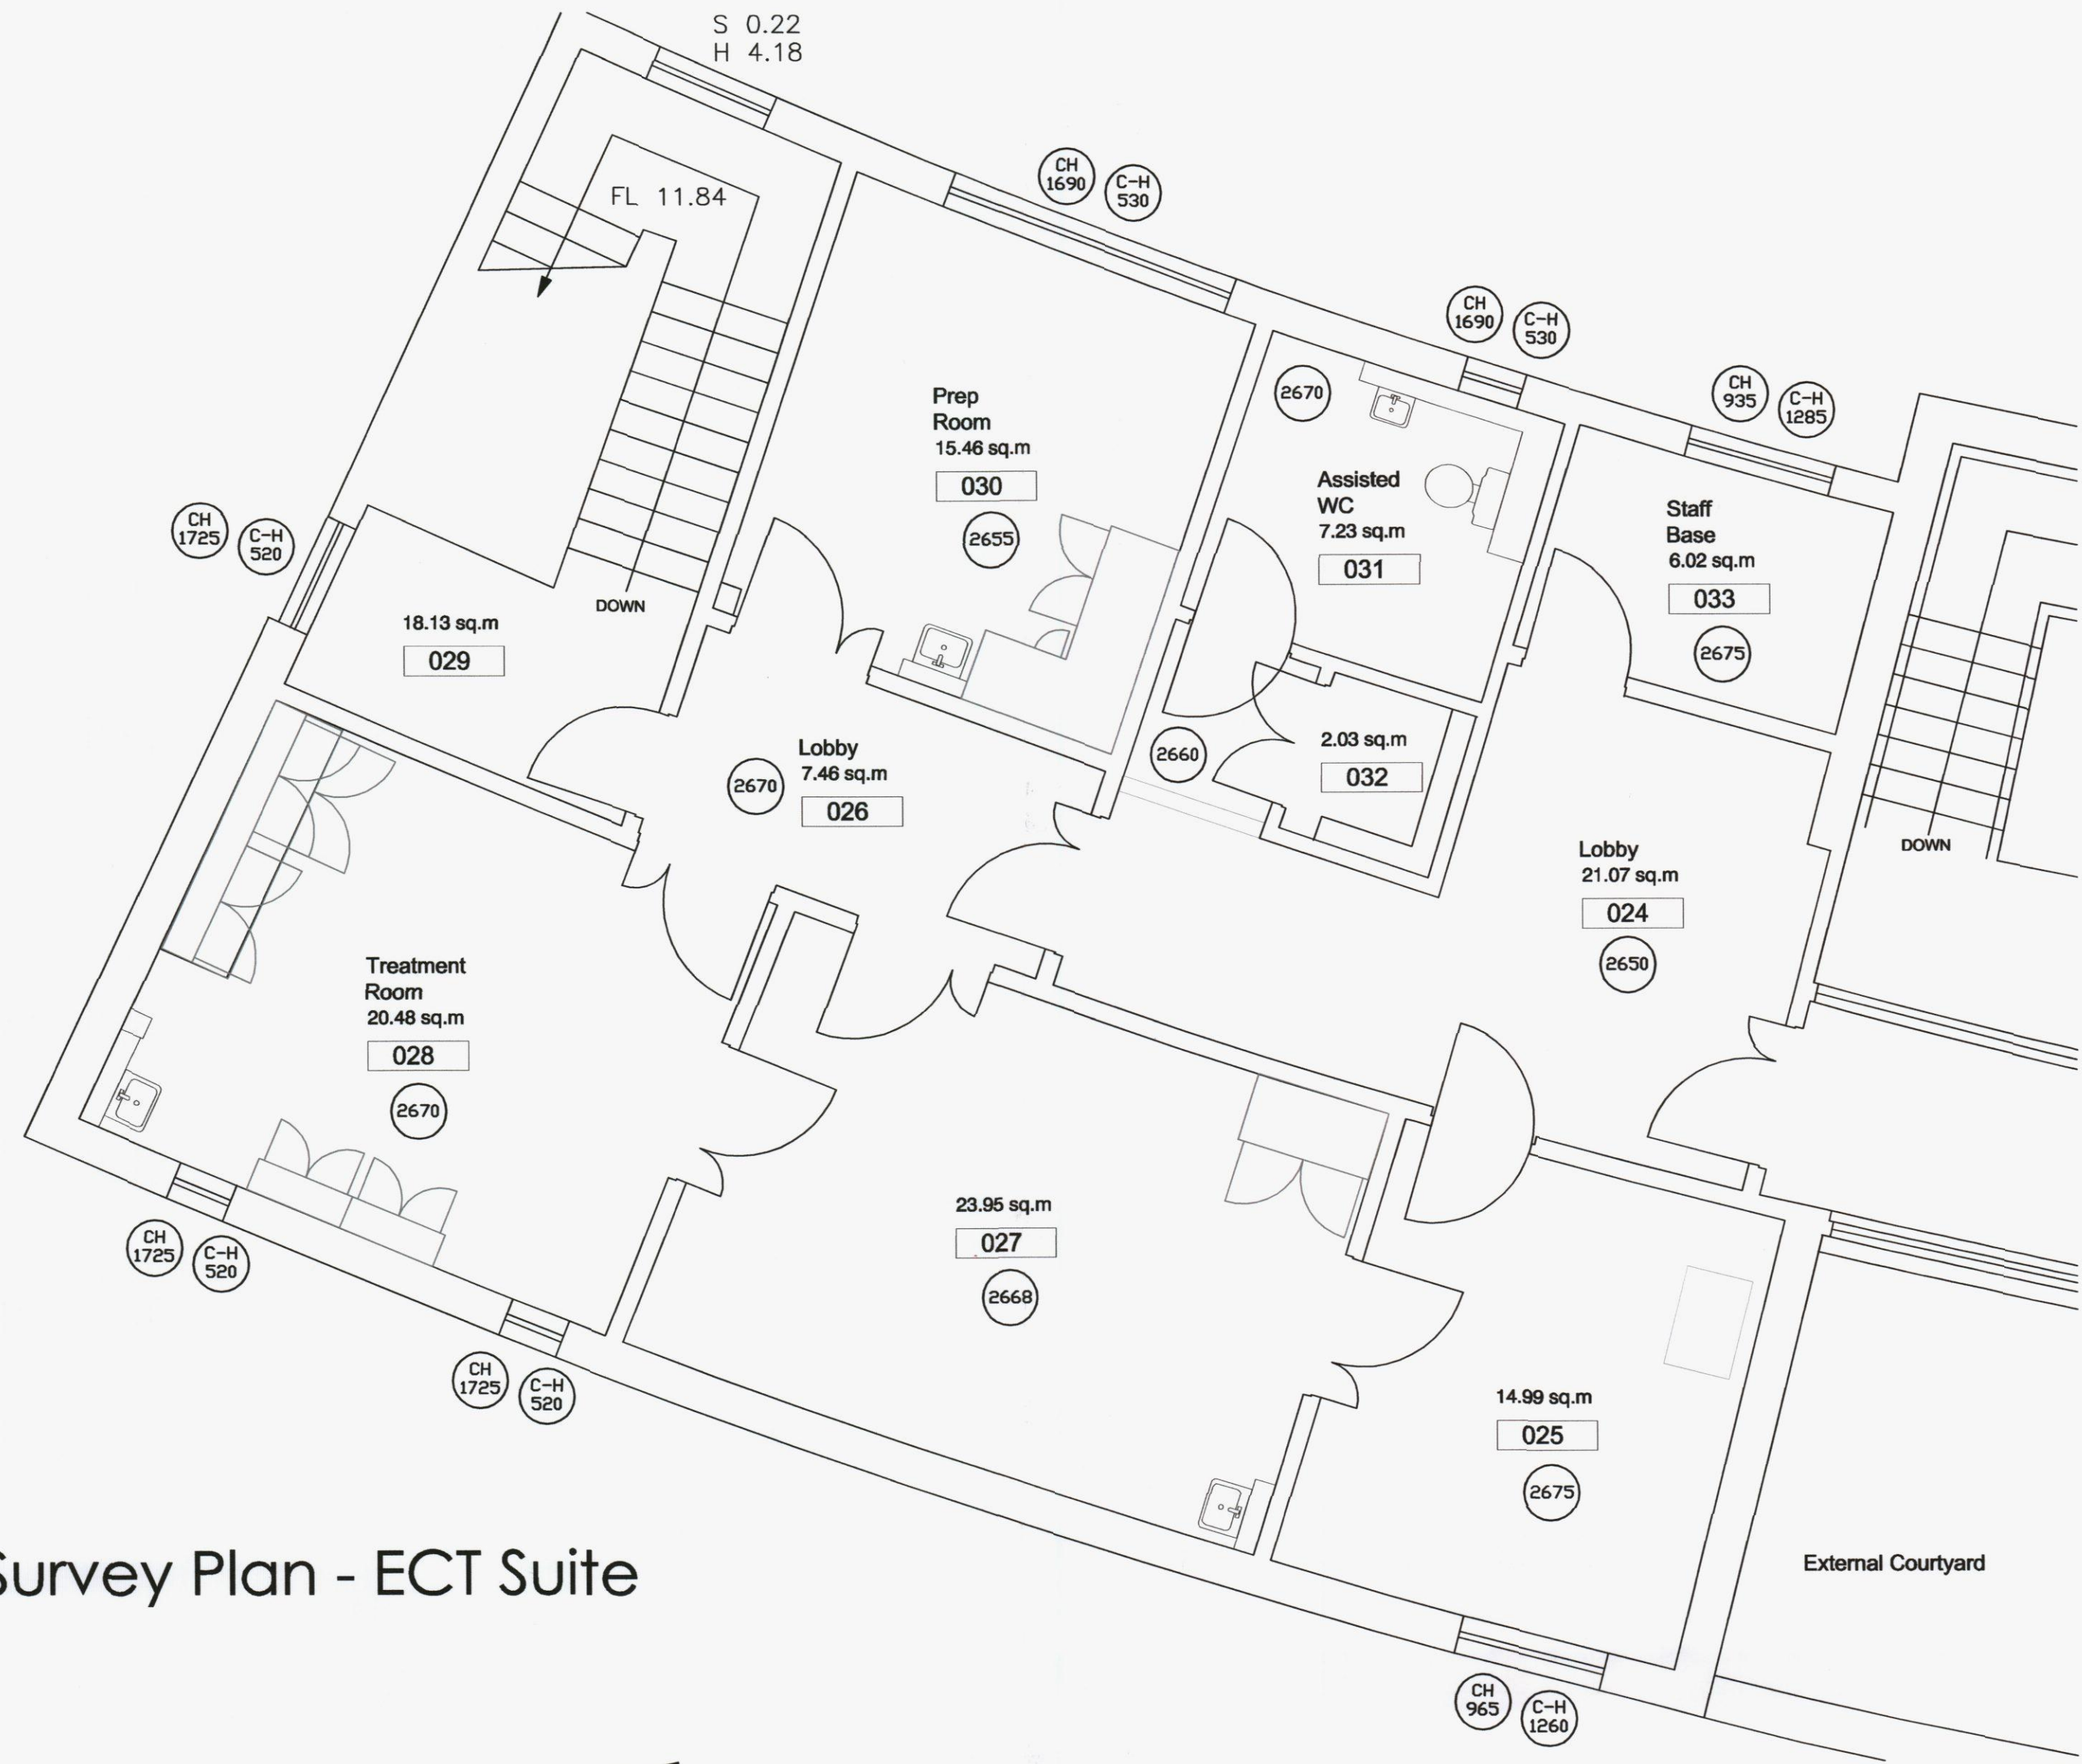


Survey Plan - ECT Suite

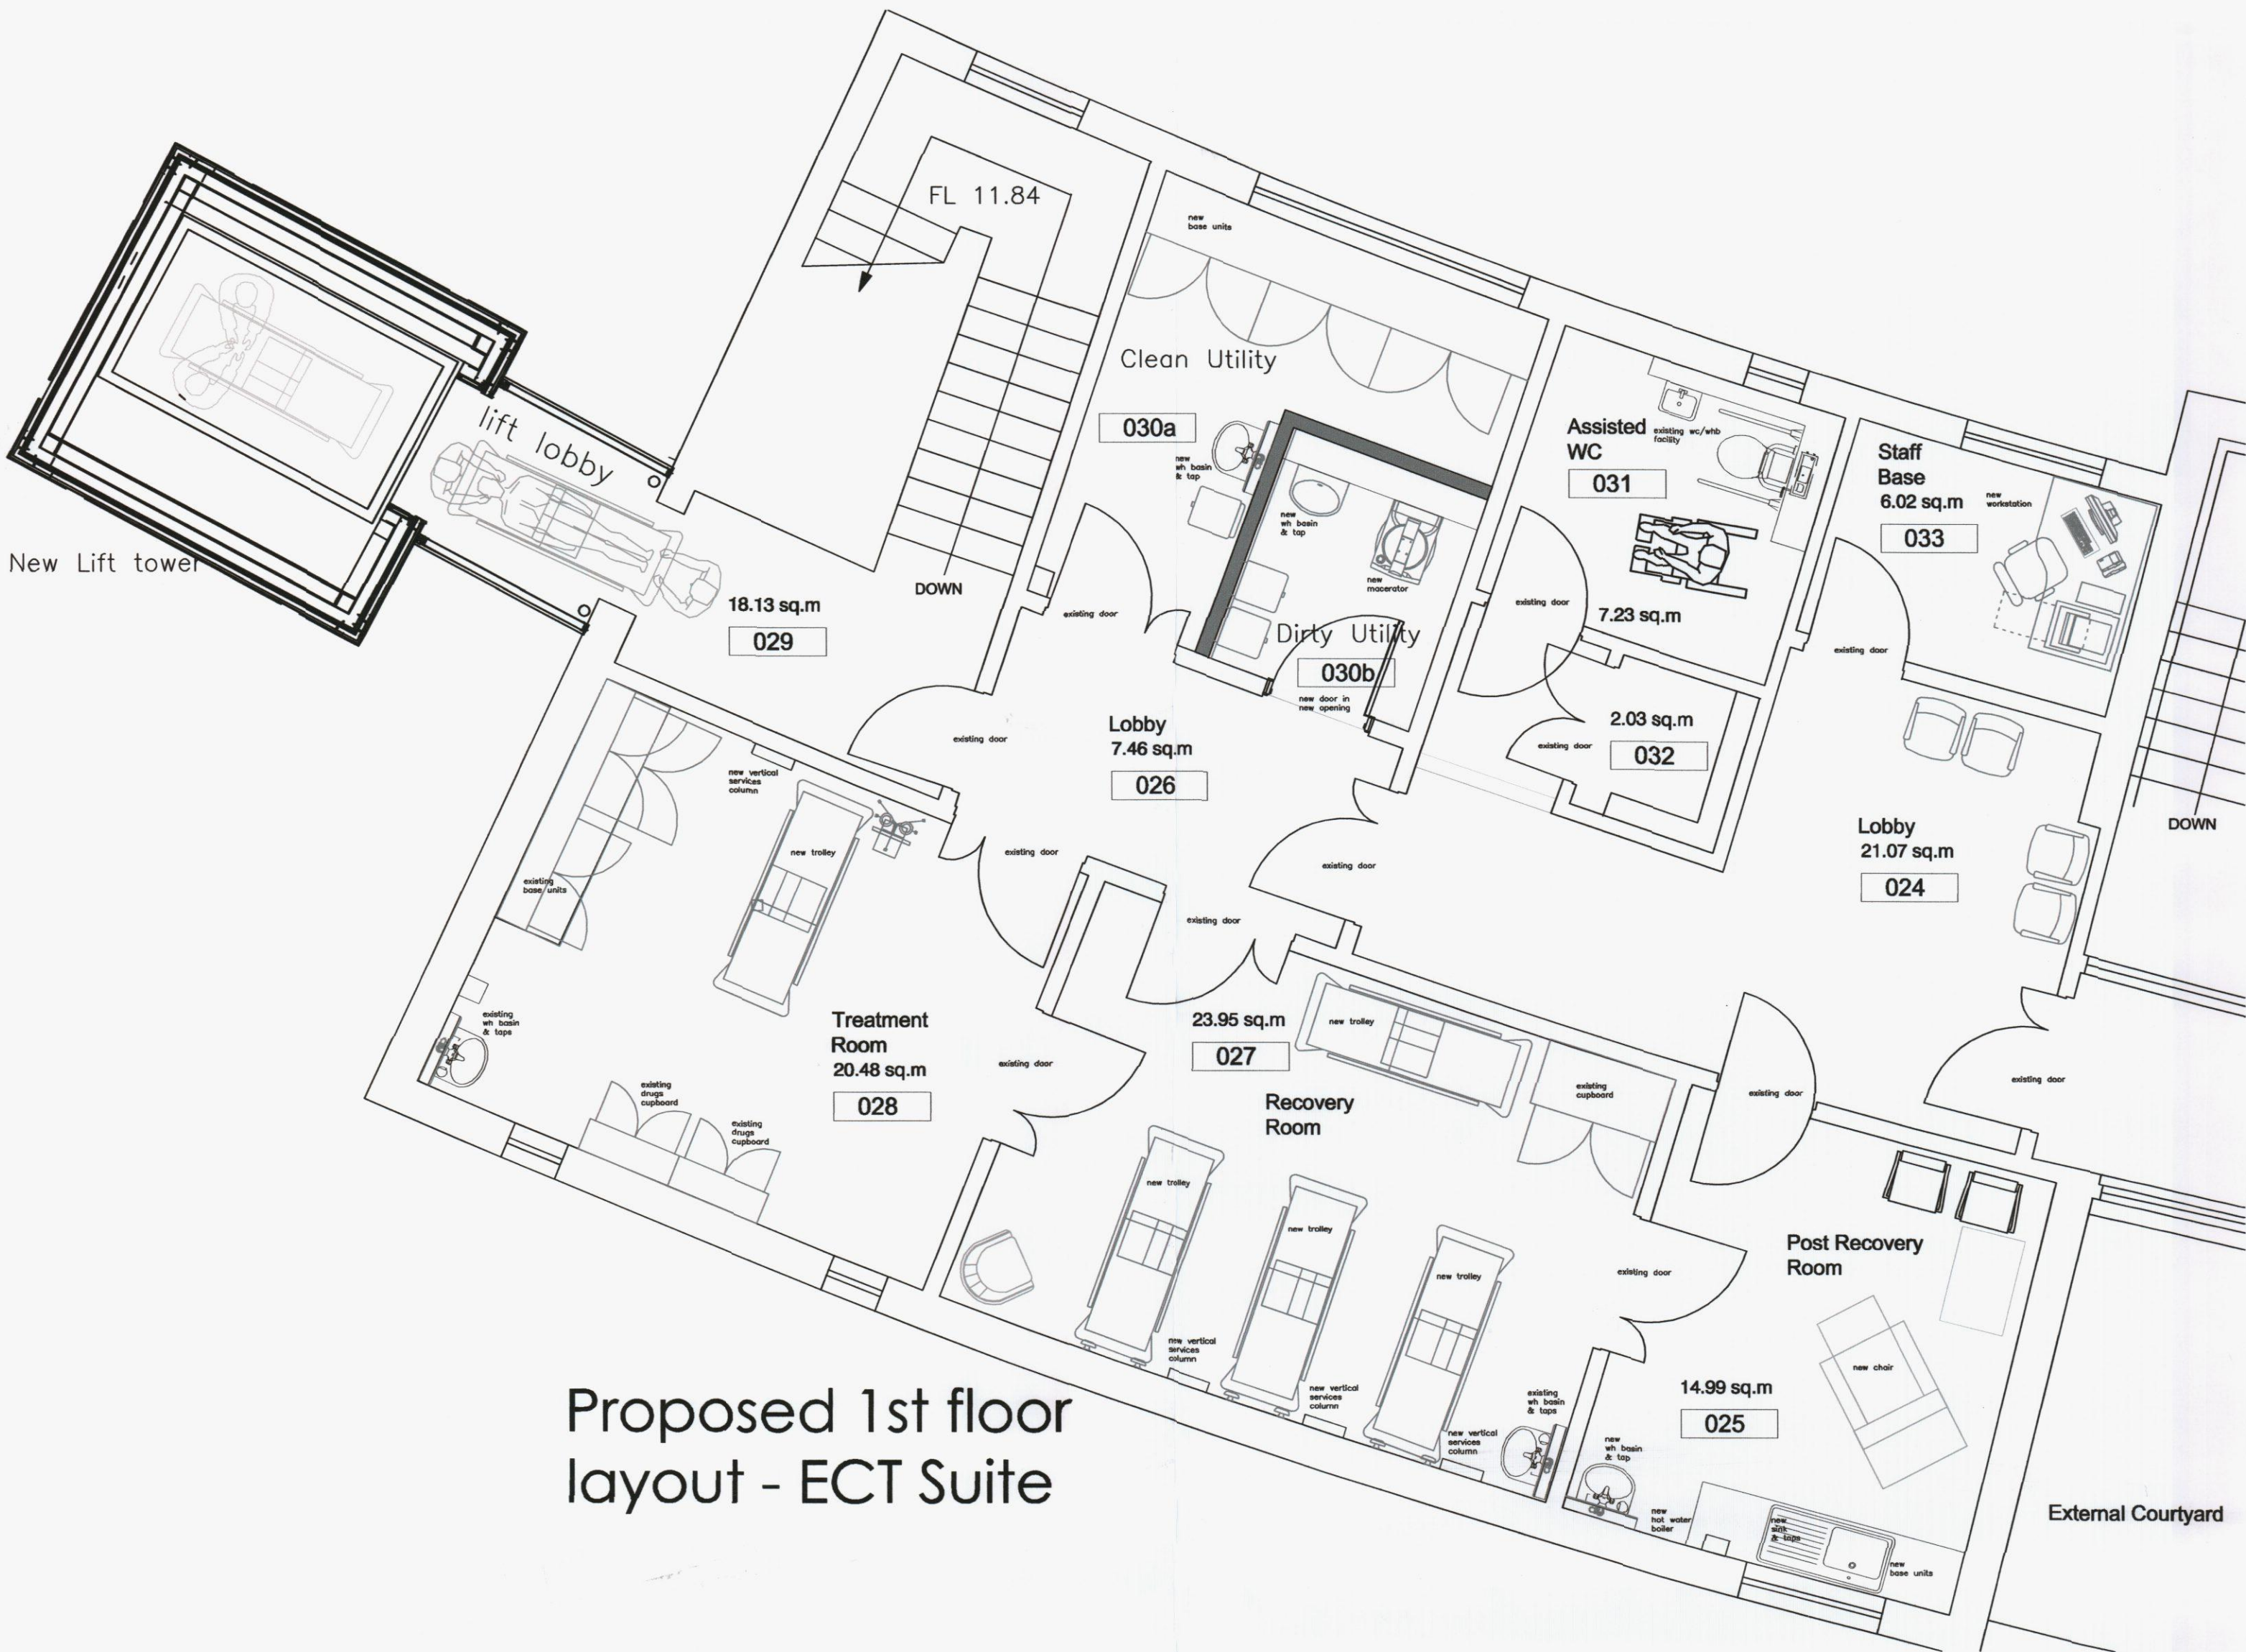


Proposed 1st floor layout - ECT Suite


0m 1 2 3 4 5

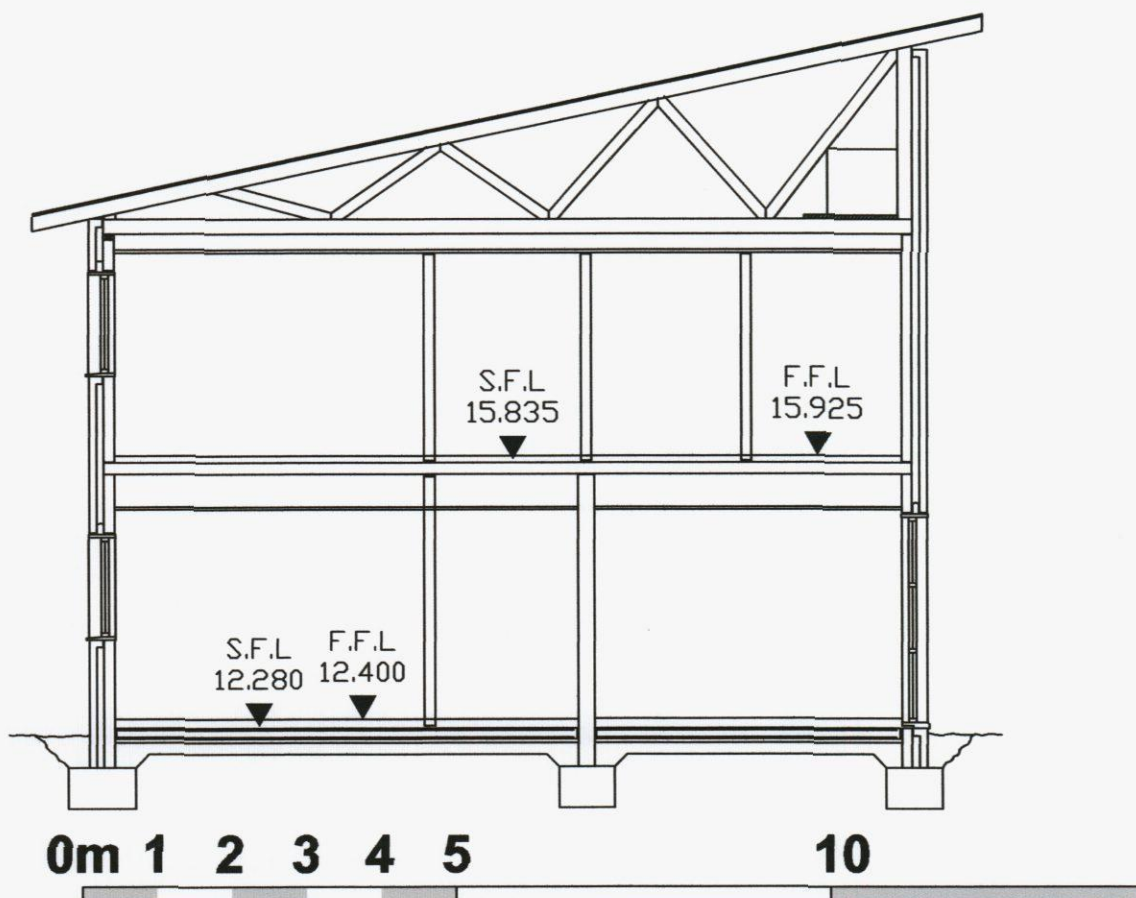

1:100 Layout existing section

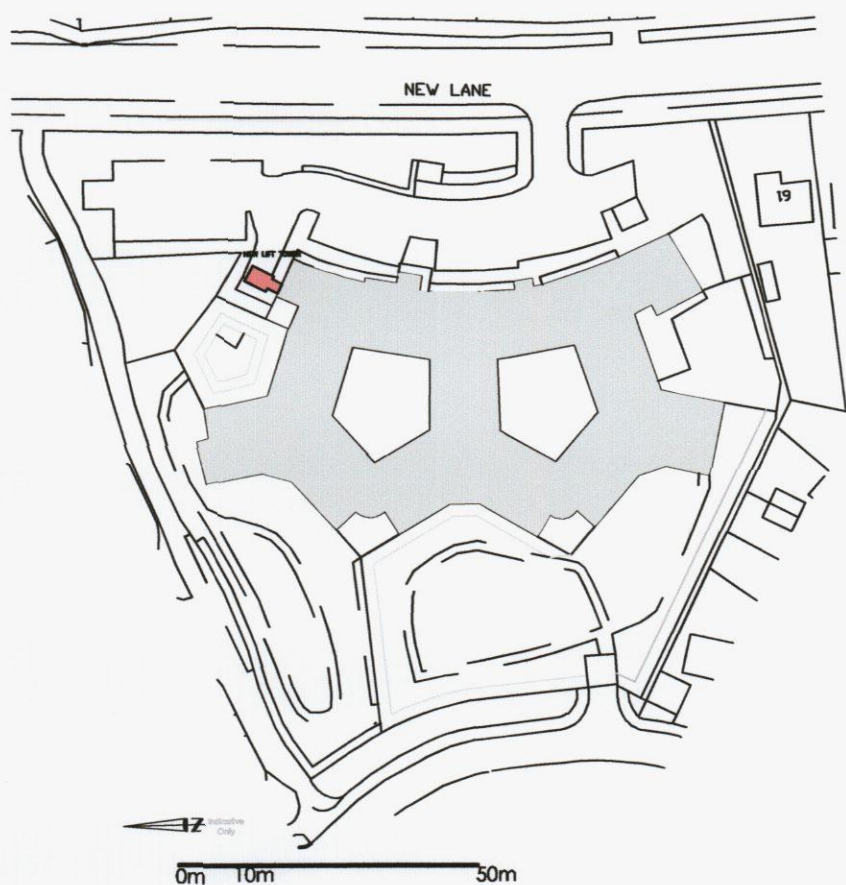

0m 10m 30m
 Crown Copyright 2007. All rights reserved. Licence number 100020449
 1:1250 Location Plan

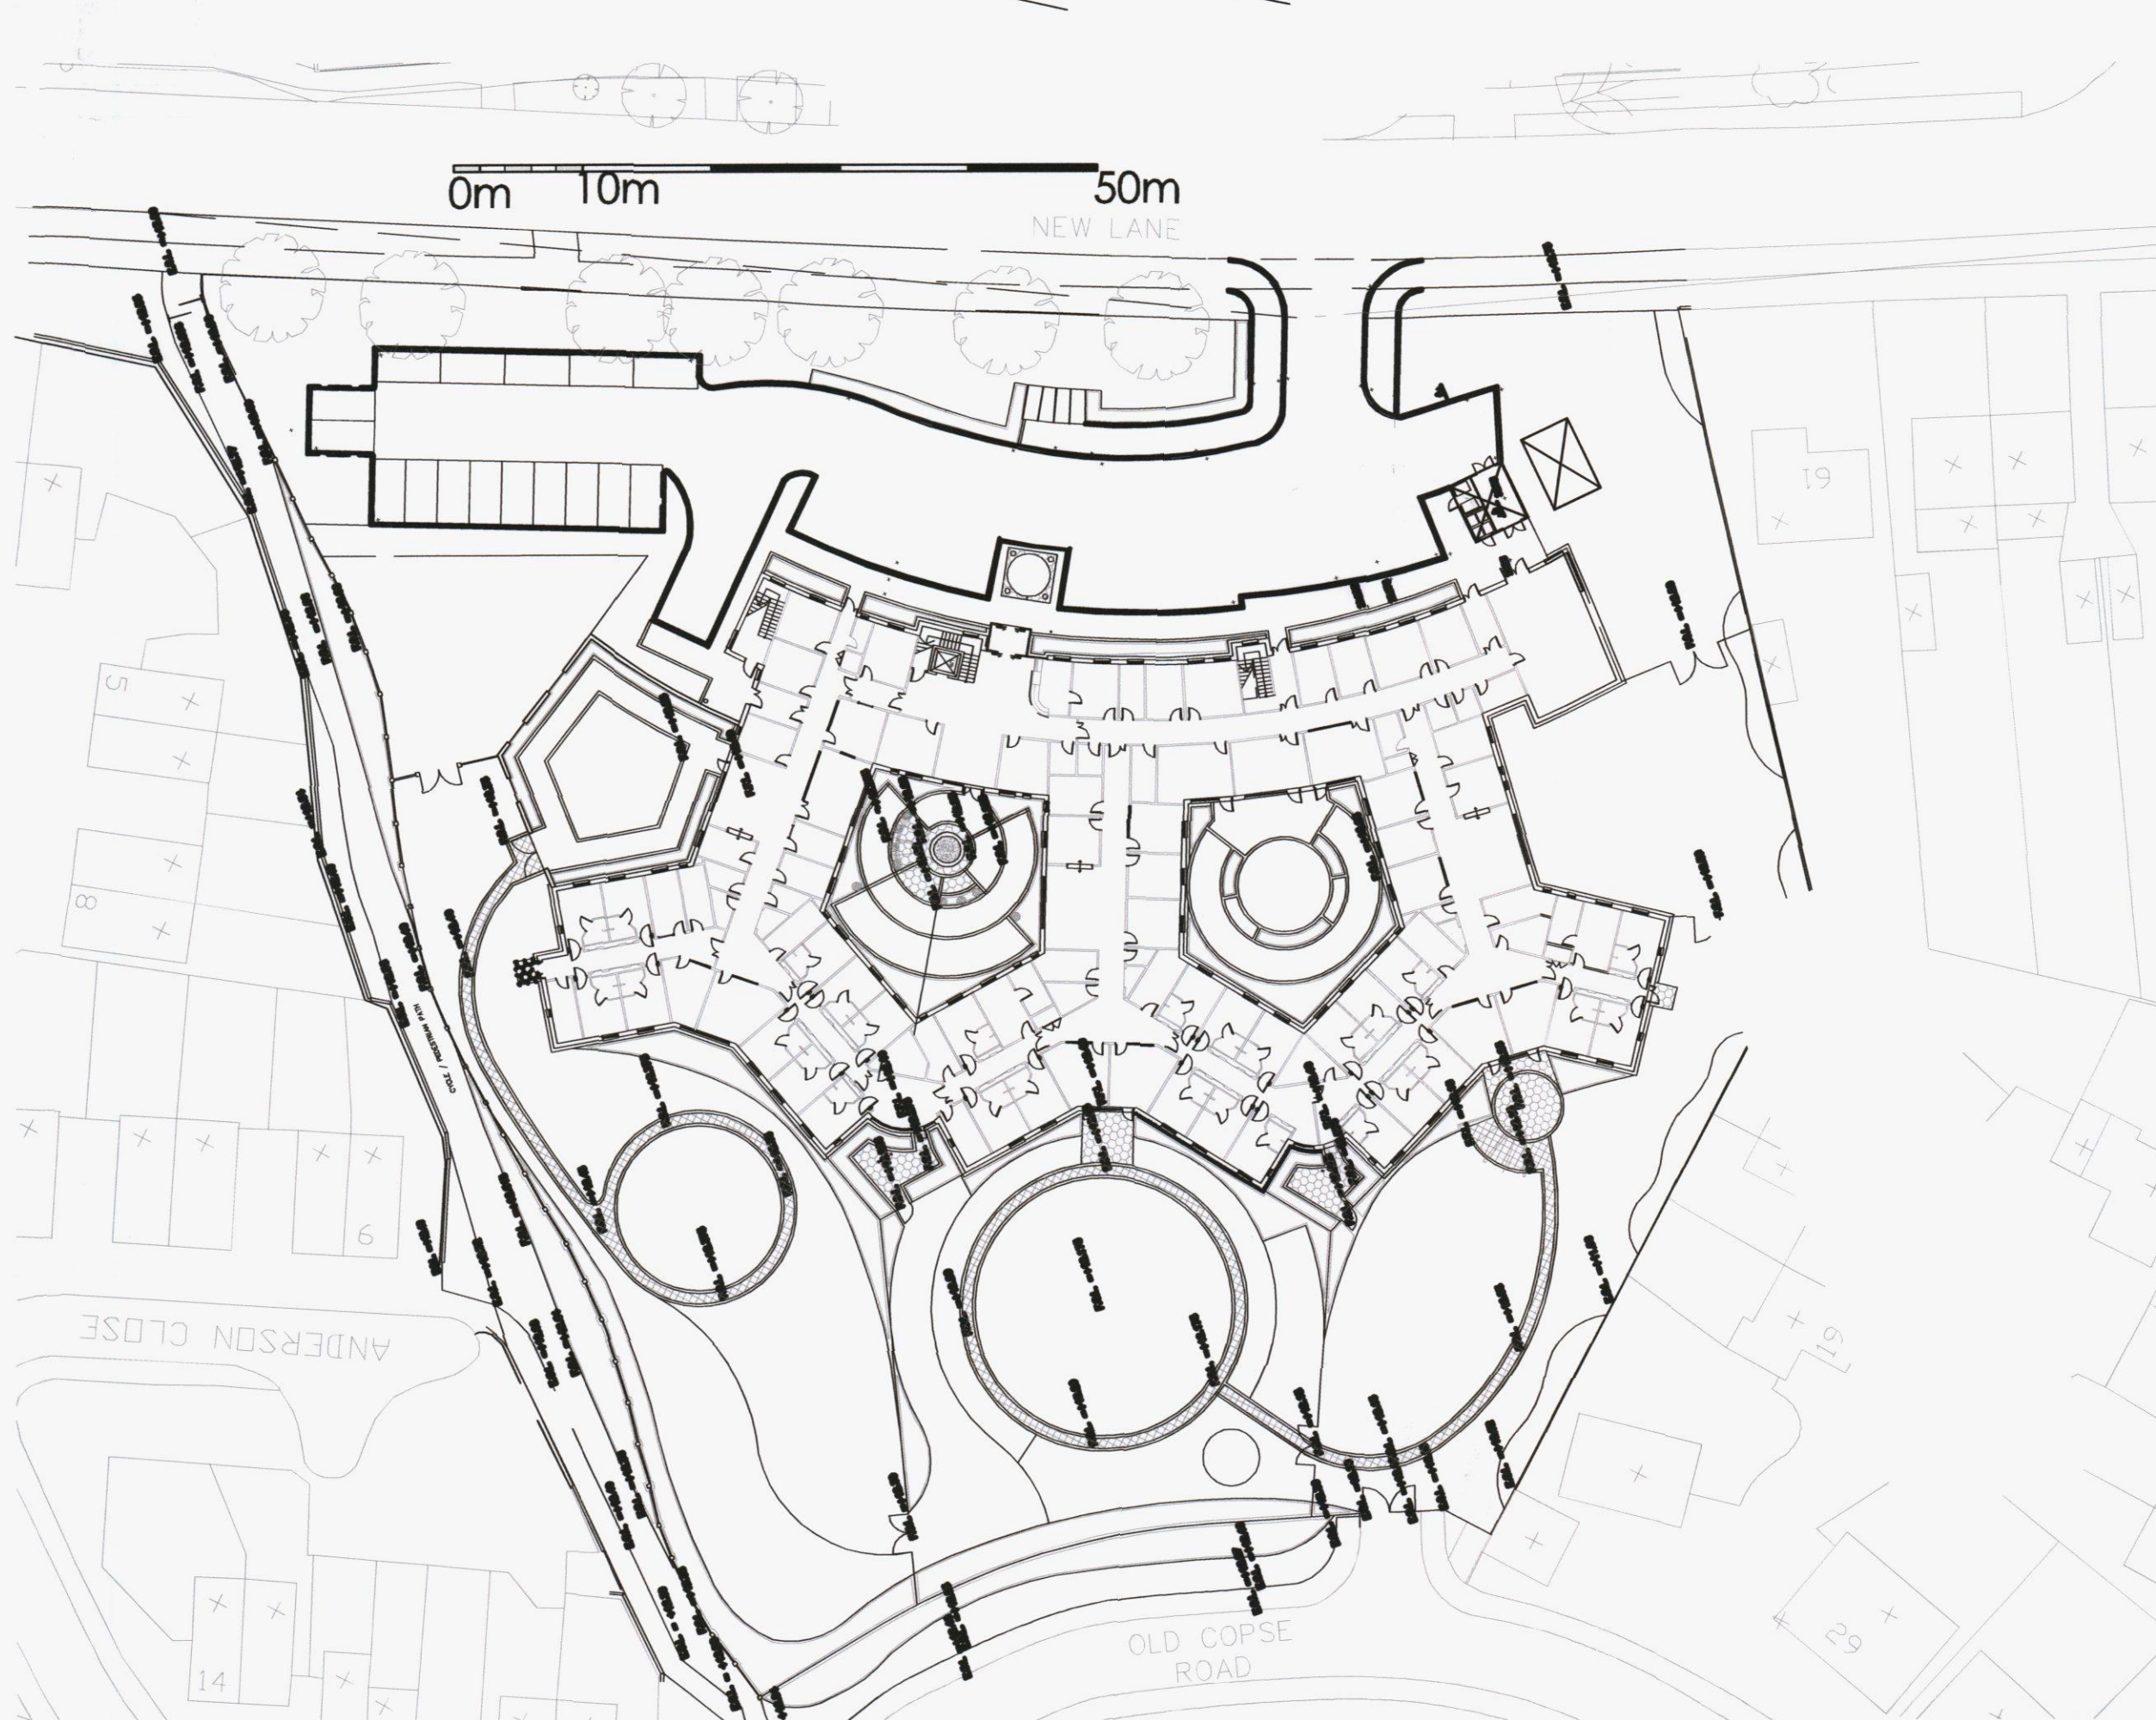

HAVANT BOROUGH COUNCIL
 31 AUG 2012
 RECEIVED

P1 jf Initial issue 2012.01
 studio four architects Ltd
 Tollgate Estates, Stanbridge Earls, Ramsey SO51 0HE
 t: 01794 511255 f: 01794 511215
 admin@studiofourarchitects-ramsey.co.uk
 www.studiofourarchitects.com

client Southern Health
 NHS Foundation Trust
 project Elmleigh NHS Centre, New Lane,
 Havant
 title Proposed ECT Suite Trolley Lift

date	scale	drawn	checked
Jan 2012	1:50@A1	JRL	JRL
job no. 32016	dwg. no. 100	rev. no. P1	

file 32016