


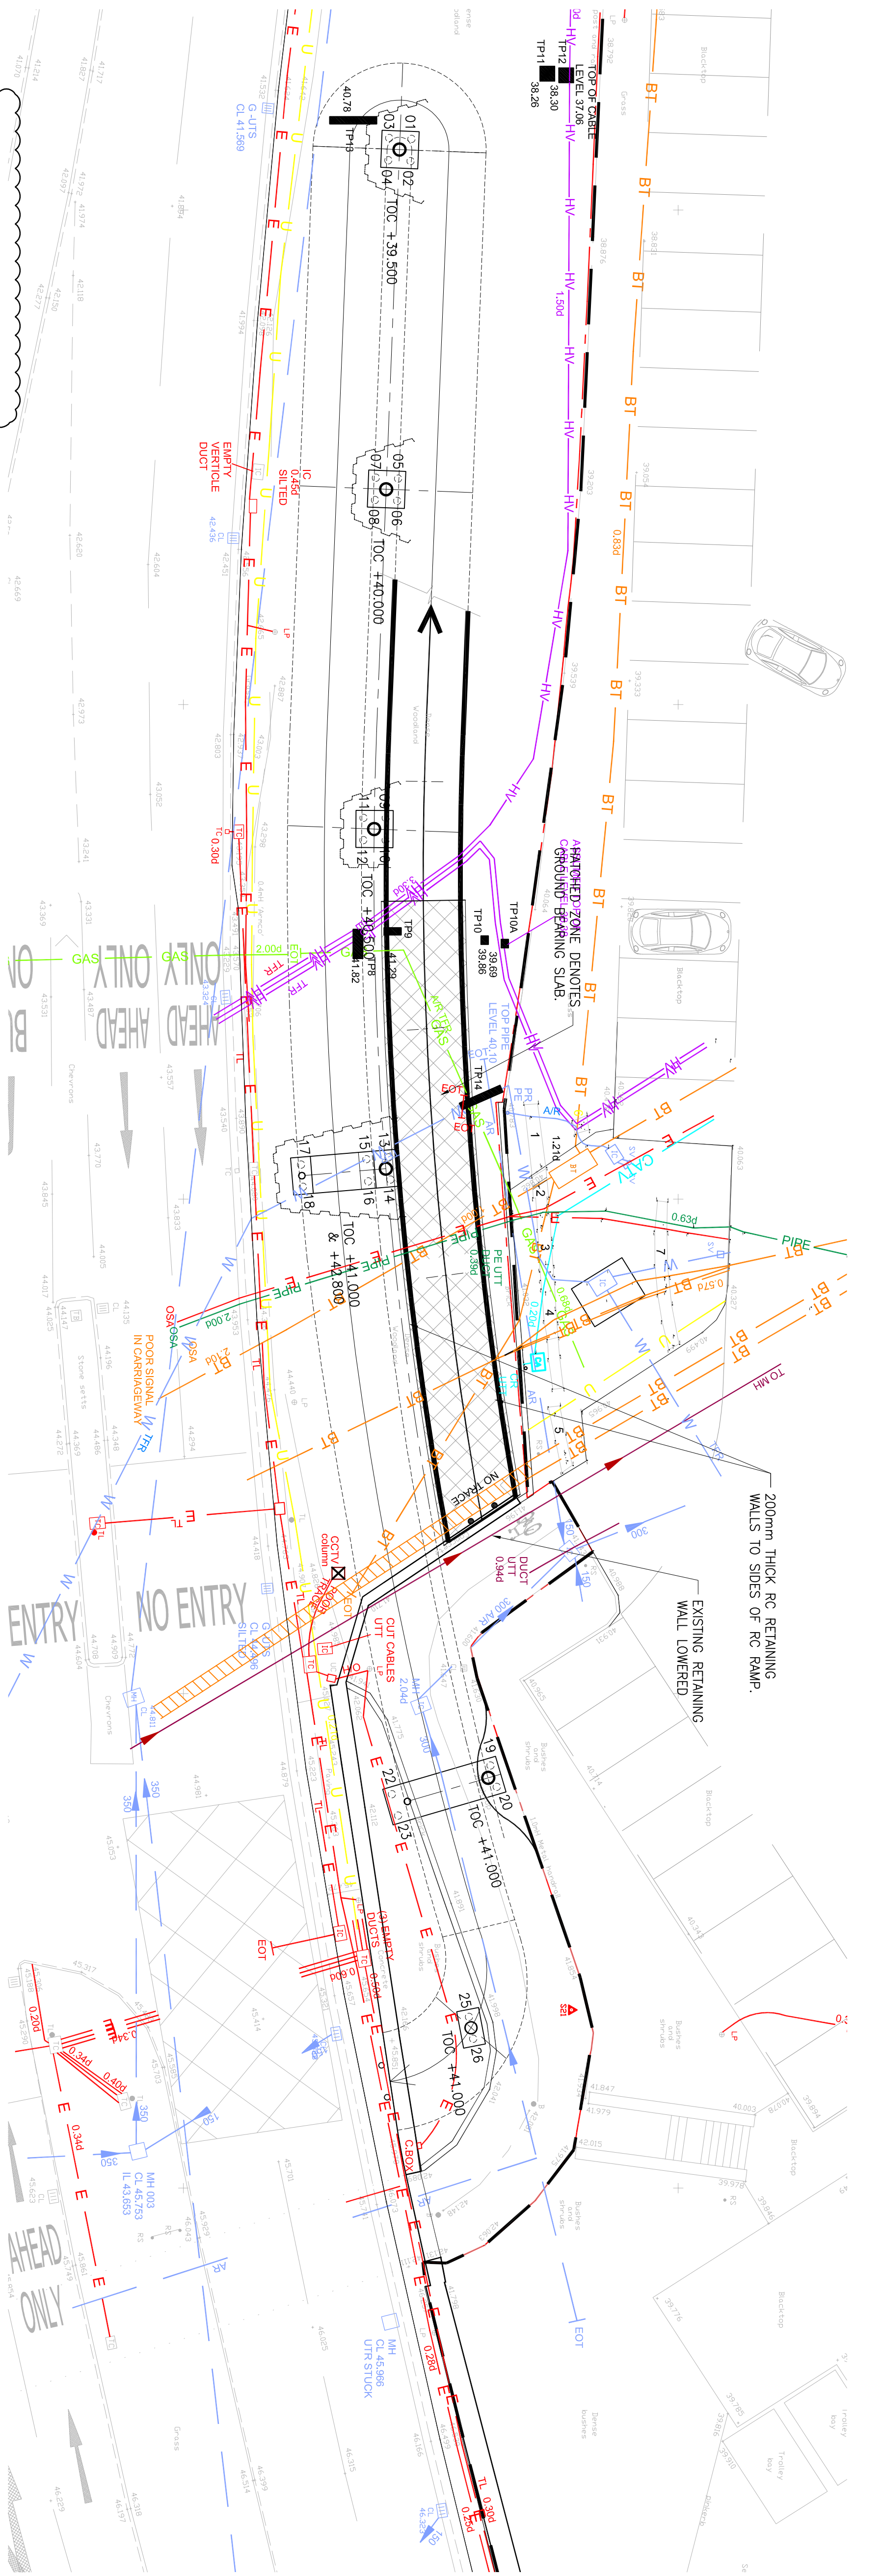


PILE SCHEDULE				
PILE No.	SWL kN	DIA. mm	CUT-OFF	
01-04	+400/-100	300	+39.825	
05-08	+400/-100	300	+39.325	
09-12	+400/-100	300	+38.825	
13+14	+200	300	+40.325	
15+18	+200	300	+40.325	
16+17	+200	300	+42.125	
9,20,22,23	+250	300	+40.325	
25+26	+250	300	+40.325	

ALL PILES TO BE CFA PILES DESIGNED TO A FACTOR OF SAFETY OF 3


KEY TO SERVICES:	
BT	BT CABLES
CABLE TV	CABLE TV
GAS	GAS
ELECTRICITY	ELECTRICITY
HIGH VOLTAGE	HIGH VOLTAGE
WATER	WATER
FOUL WATER	FOUL WATER
PIPE	PIPE
UNKNOWN	UNKNOWN
END OF TEST	END OF TEST

PILE & PILECAP LAYOUT
1:150

SHEET PILING ARRANGEMENT
AROUND 4-PILE CAP
SCALE 1:50

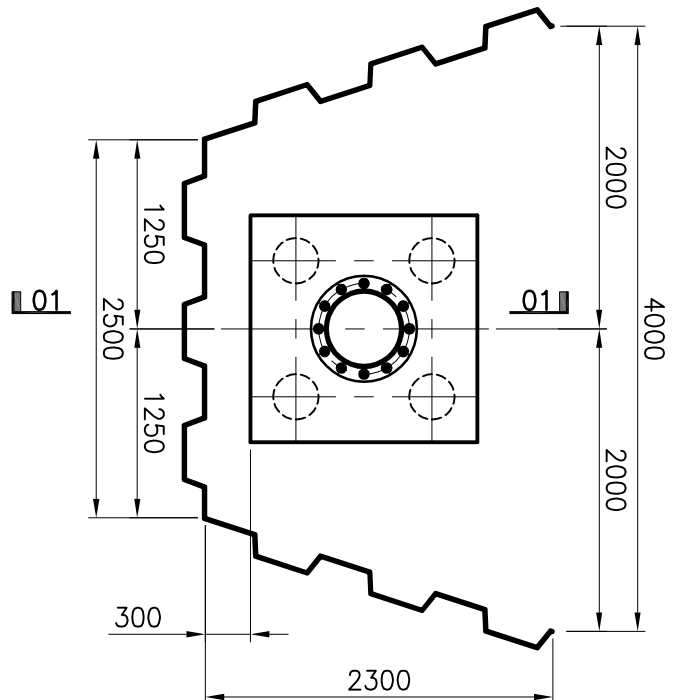


SECTION 01-01
SCALE 1:50

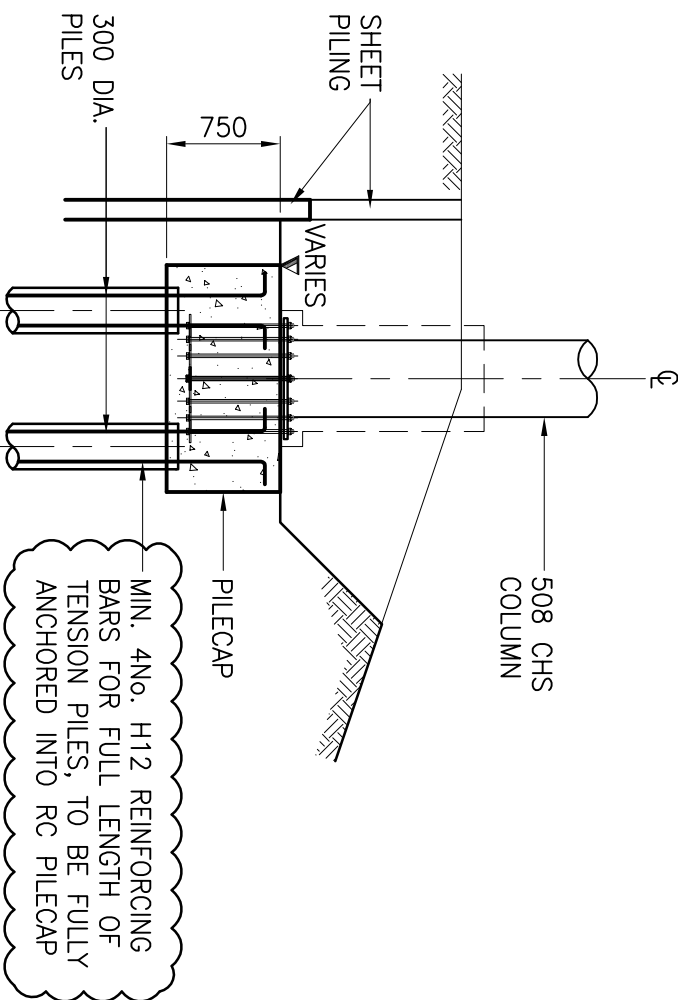


FOR PILECAP SETTING-OUT
REFER TO DRAWING 4483-011

SHEET-PILE RETAINING WALL TO
BE CUT-DOWN 1.0m BELOW
GROUND LEVEL FOLLOWING
INSTALLATION OF RAMP WORKS

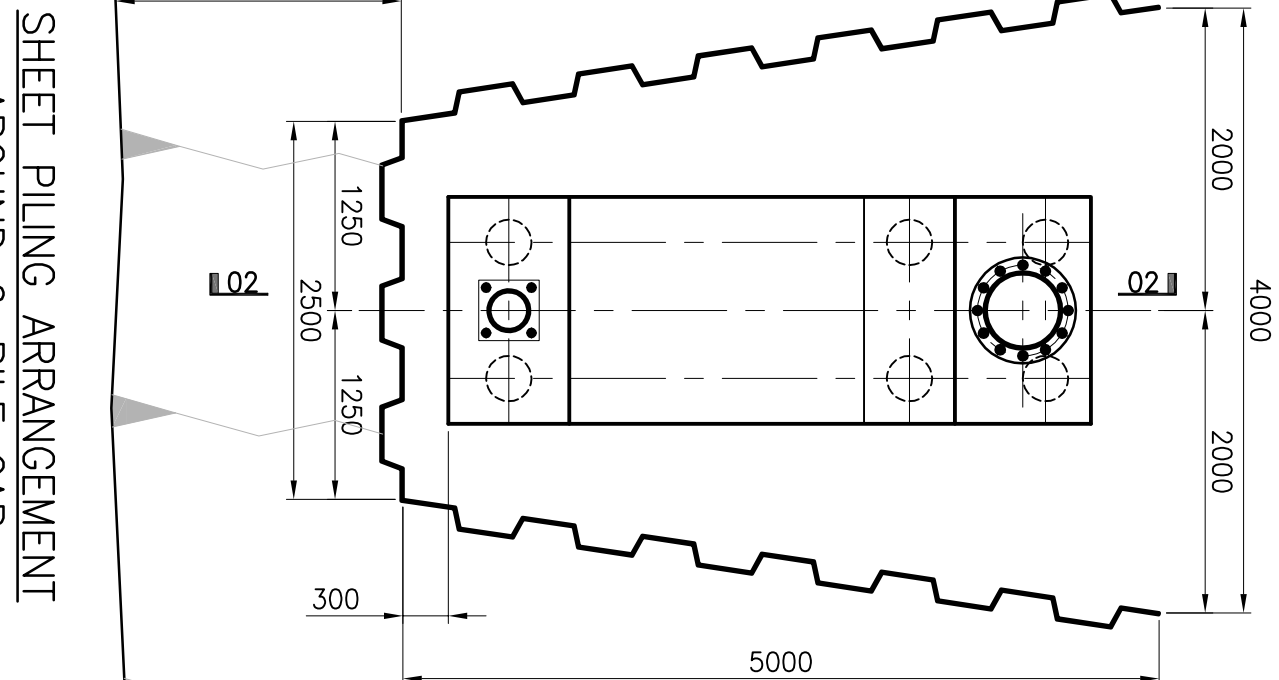

SHEET PILING ARRANGEMENT
AROUND 6-PILE CAP
SCALE 1:50

SECTION 02-02
SCALE 1:50

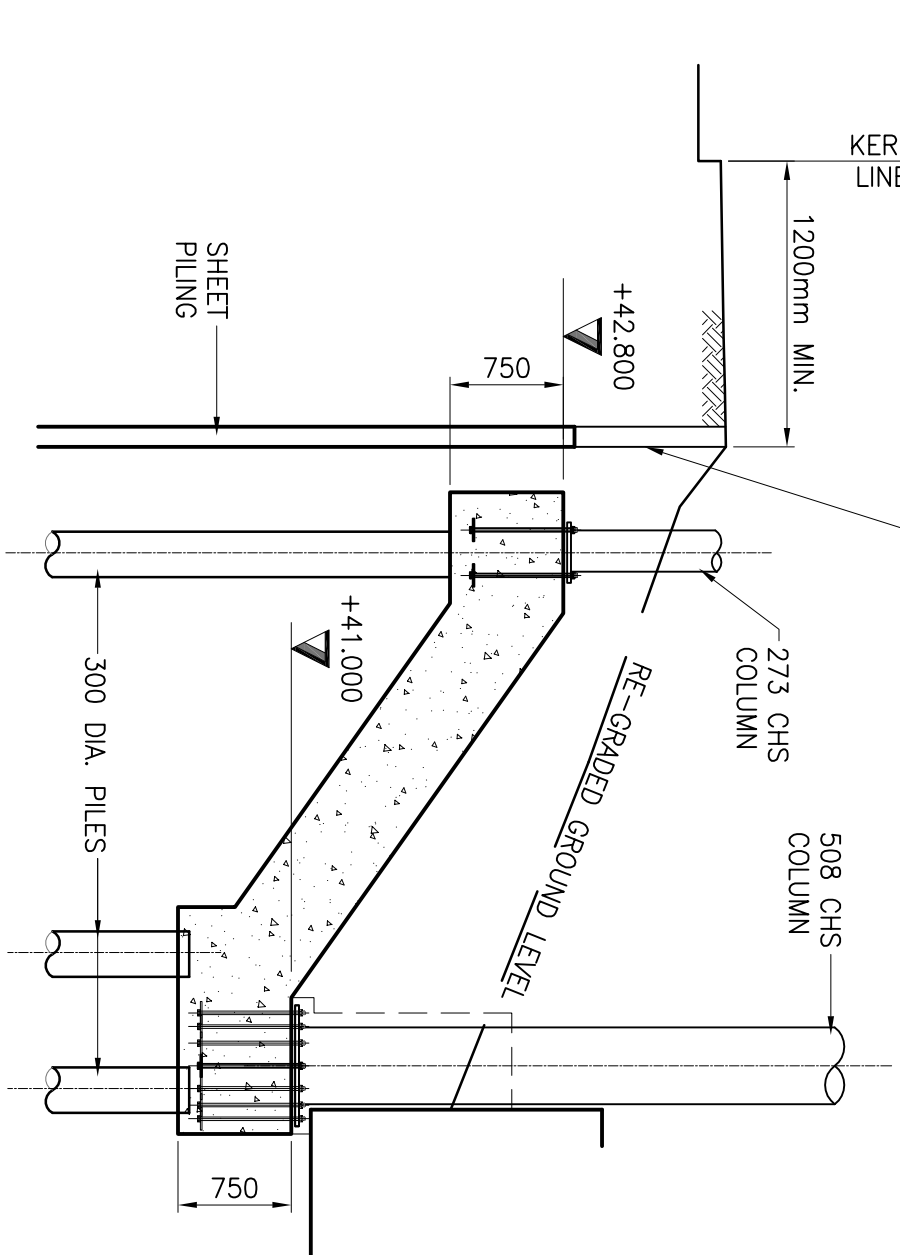

kirksaunders
associates
CONSULTING ENGINEERS

1: 01689 896464
T: 01689 896282
E: info@kirksaunders.co.uk W: www.kirksaunders.co.uk

9: Priory Buildings, Church Hill, Orpington, Kent, BR6 9HH

SAINSBURY'S

CHQ PARTNERSHIP

WATERLOOVILLE RAMP

PILE AND PILECAP LAYOUT
GENERAL ARRANGEMENTS

4483-011 C3

- GENERAL TO ALL DRAWINGS
1. THE DRAWING IS TO BE READ IN CONJUNCTION WITH ALL RELEVANT ARCHITECT'S SERVICE ENGINEER'S SPECIALISTS AND KIRKSAUNDERS' DRAWINGS, BILLS OF MATERIALS AND SPECIFICATION.
 2. FOR THE PURPOSES OF CONSTRUCTION THIS DRAWING MUST NOT BE SCALED AND ONLY WRITTEN OR CALCULATED DIMENSIONS USED.
 3. ALL WORKMANSHIP TO BE IN ACCORDANCE WITH THE LATEST EDITION OF THE RELEVANT BRITISH STANDARD, CODES OF PRACTICE, SPECIFICATIONS AND TO THE APPROVAL OF THE BUILDING INSPECTOR AND CONTRACT ADMINISTRATION.
 4. THE CONTRACTOR SHALL BE RESPONSIBLE FOR THE PROTECTION OF ALL EXISTING SERVICES AND STRUCTURES PRIOR TO OBTAINING OR FABRICATING ANY SET ITEMS.
 5. DIMENSIONS MARKED BY 'AN' ARE SUBJECT TO CONFIRMATION BY SITE MEASURE AND GIVEN FOR GUIDANCE ONLY.
 6. ALL BEAMS ARE REFERENCED BY DEPTH x BREADTH UNLESS NOTED OTHERWISE.
 7. ALL PROPRIETARY PRODUCTS ARE TO BE USED STRICTLY IN ACCORDANCE WITH MANUFACTURER'S INSTRUCTIONS.
 8. THE CONTRACTOR IS RESPONSIBLE FOR ALL CONSTRUCTION PROCEDURES AND TEMPORARY WORKS TO SAFELY CARRY OUT STRUCTURAL WORKS.

FOR DETAILS REFER TO THE FOLLOWING DRAWINGS:

SITE/RAMP LAYOUT:	4483-004
PILECAP/RAMP DETAILS:	4483-005
STEELWORK/RAMP DETAILS:	4483-007
ENLARGED RAMP DETAILS:	4483-008
STEELWORK RAMP SECTIONS:	4483-009
PILE + PILECAP LAYOUT:	4483-010

LAYOUT OF RAMP IS BASED ON 'MAJOR BROWNS' SETTING-OUT DRG. NO. 56/25

LAYOUT OF EXISTING SERVICES IS BASED ON 'SITE VISION SURVEYS LTD' DRG. NO. 0812-TOC-5946 rev. 2