



for tree
survey
purposes




Bernie Harverson
arboricultural consultant

project:	Mary Rose House Woolston Road Havant
client:	PMC Construction
drawing title:	Tree Survey Plans
drawing no.	BH.01
scale:	1:200 @ A3
date:	April 2012
job no:	0574
drawn by:	bjh


Bernie Harverson M.Arb.

3 Foxcombe cottages • south hants • west sussex • GU61 5PL
tel: 01730 825297 • mob: 07875 520681 • email: bernie.harverson@virgin.net • VAT Reg No. 881 6066 16

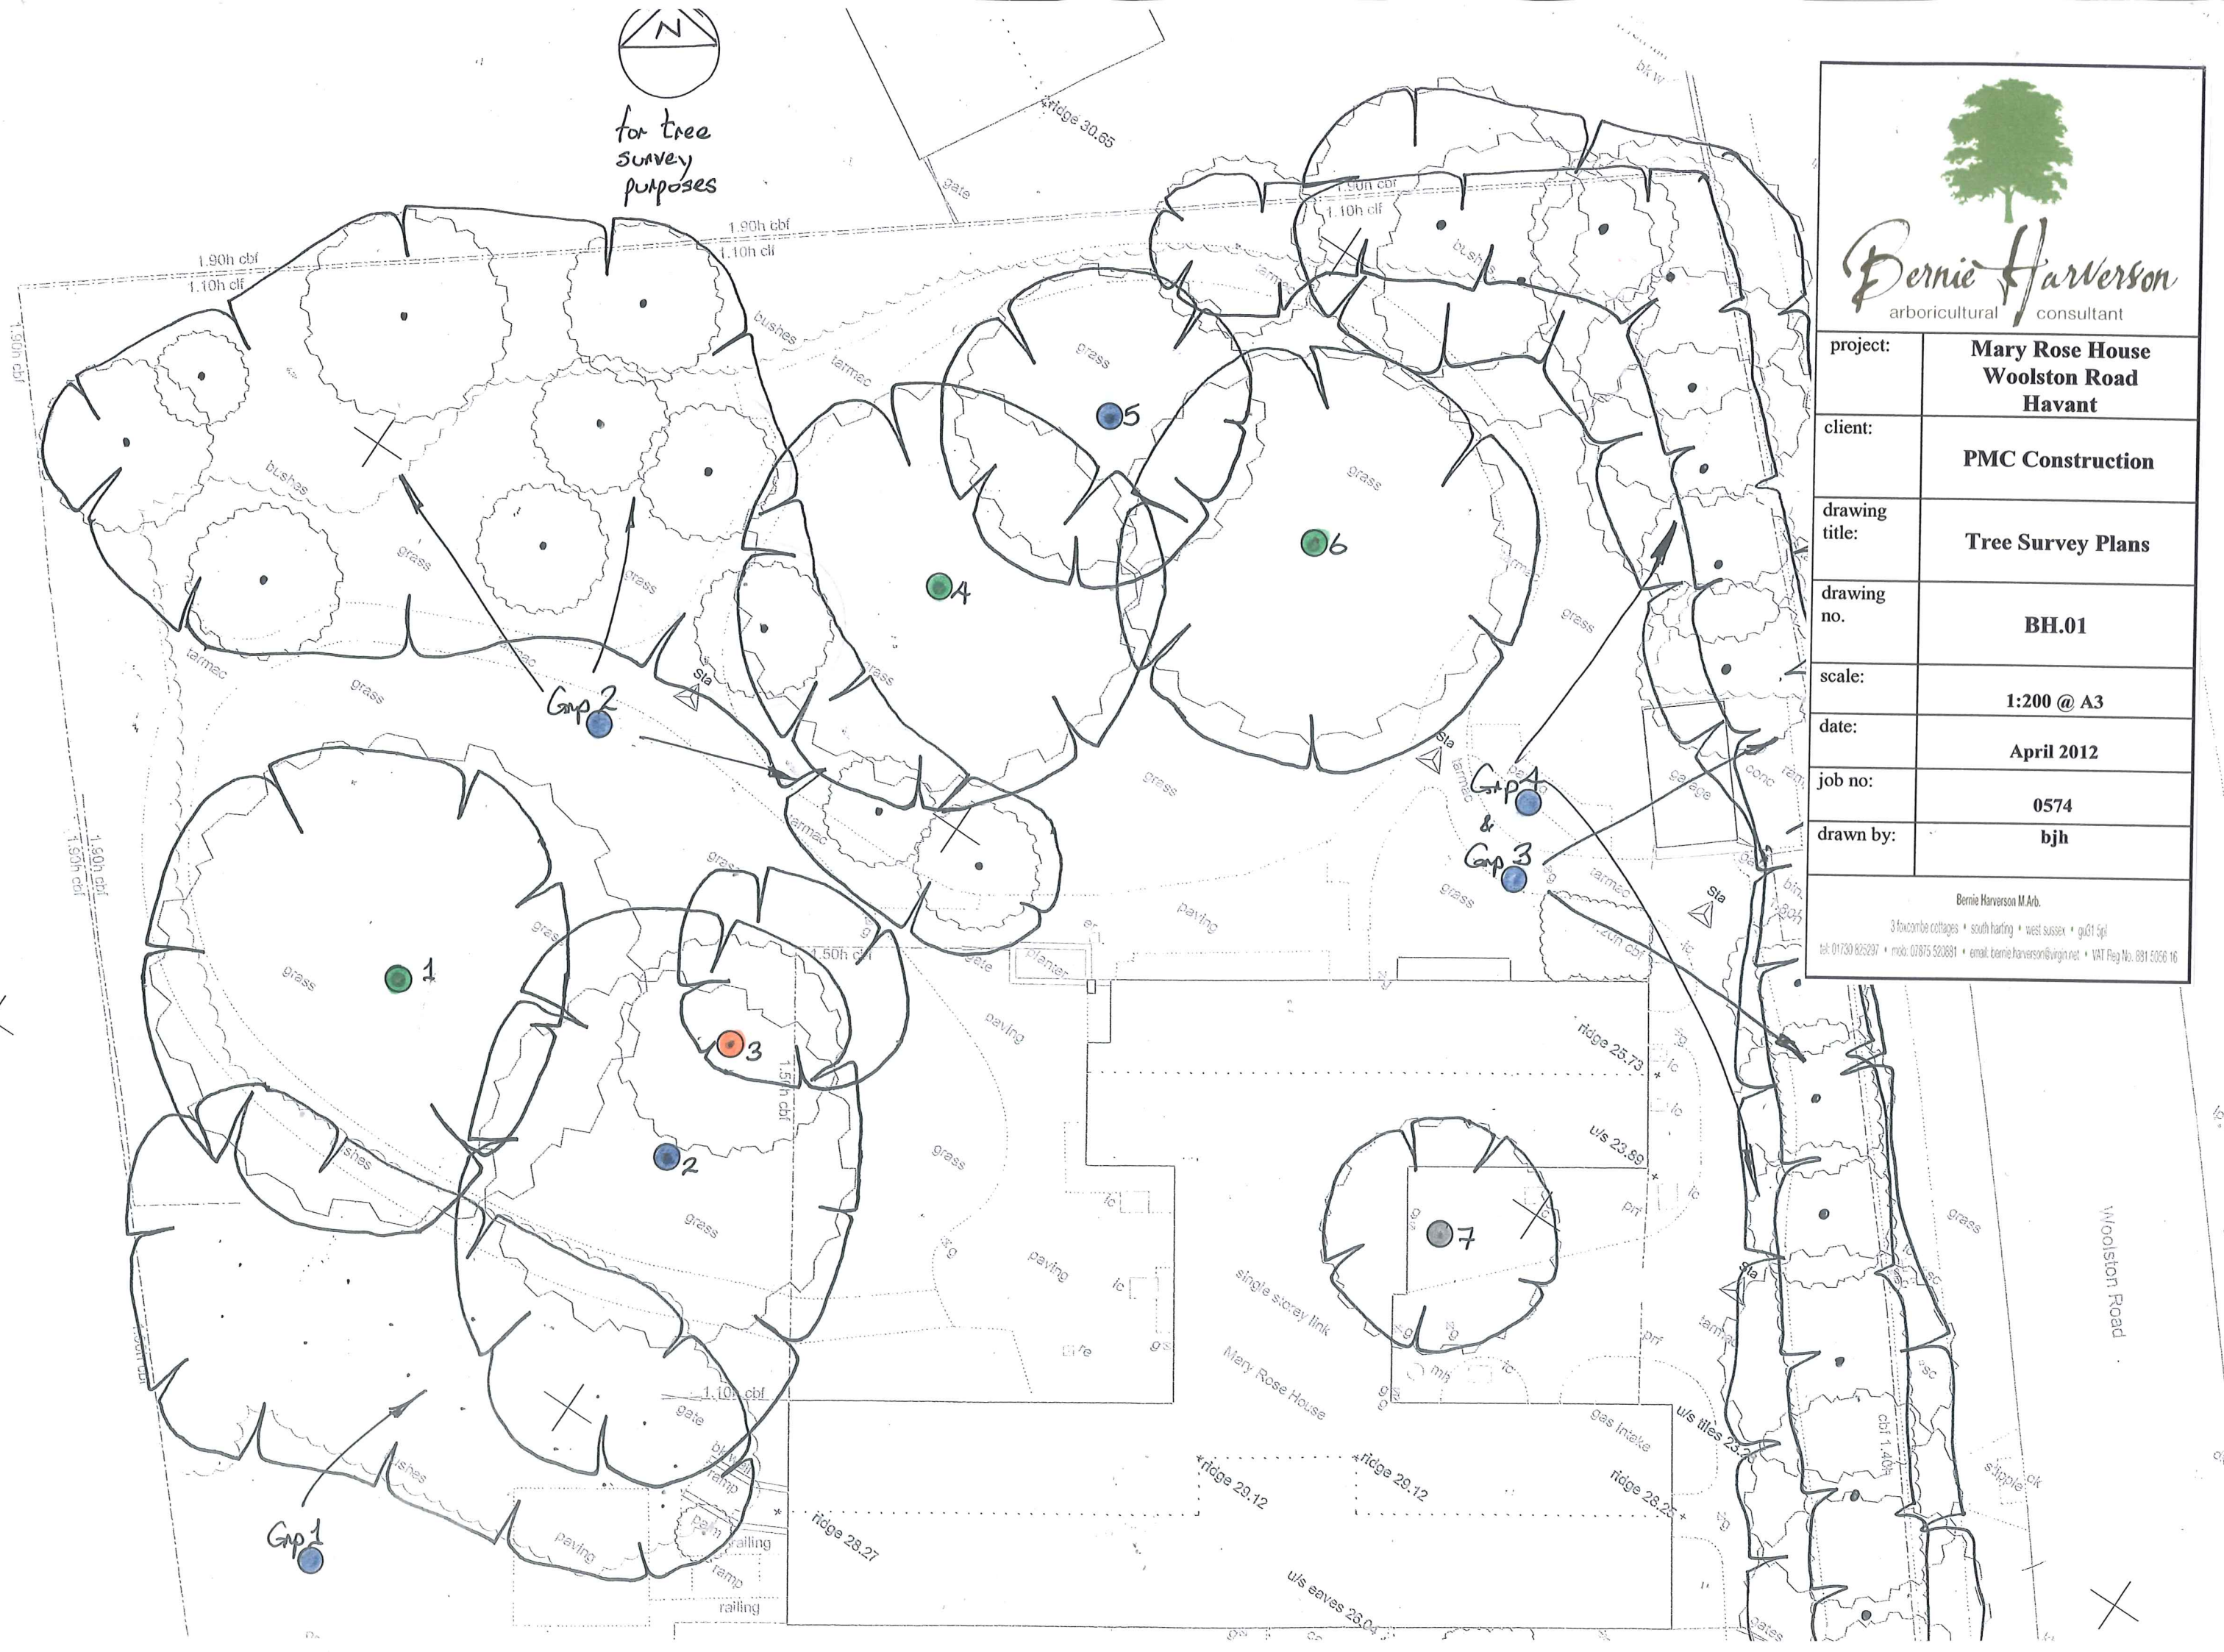


4.37

for tree
survey
purposes

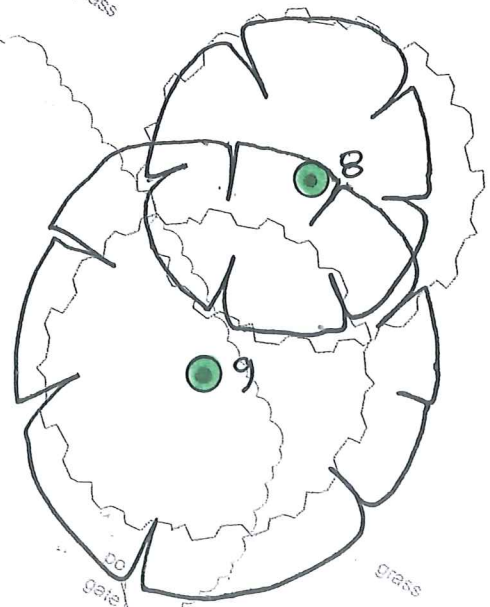

grass

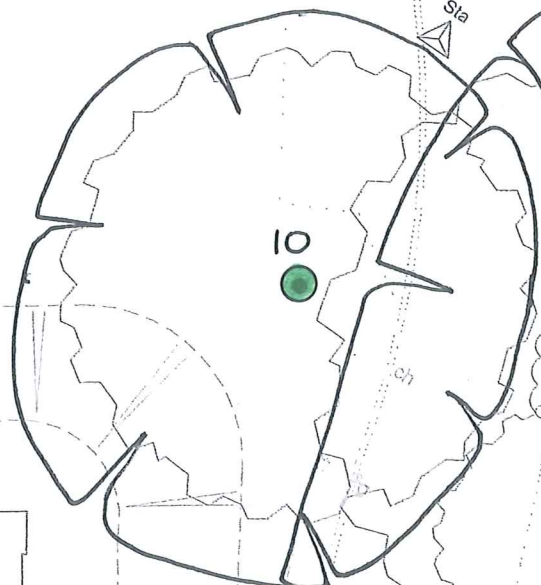

Gap A
&
Gap 3


Gap 5

* ridge 26.45



plante
bk w


planter
path

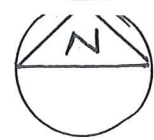

for tree
survey
purposes



for tree
survey
purposes

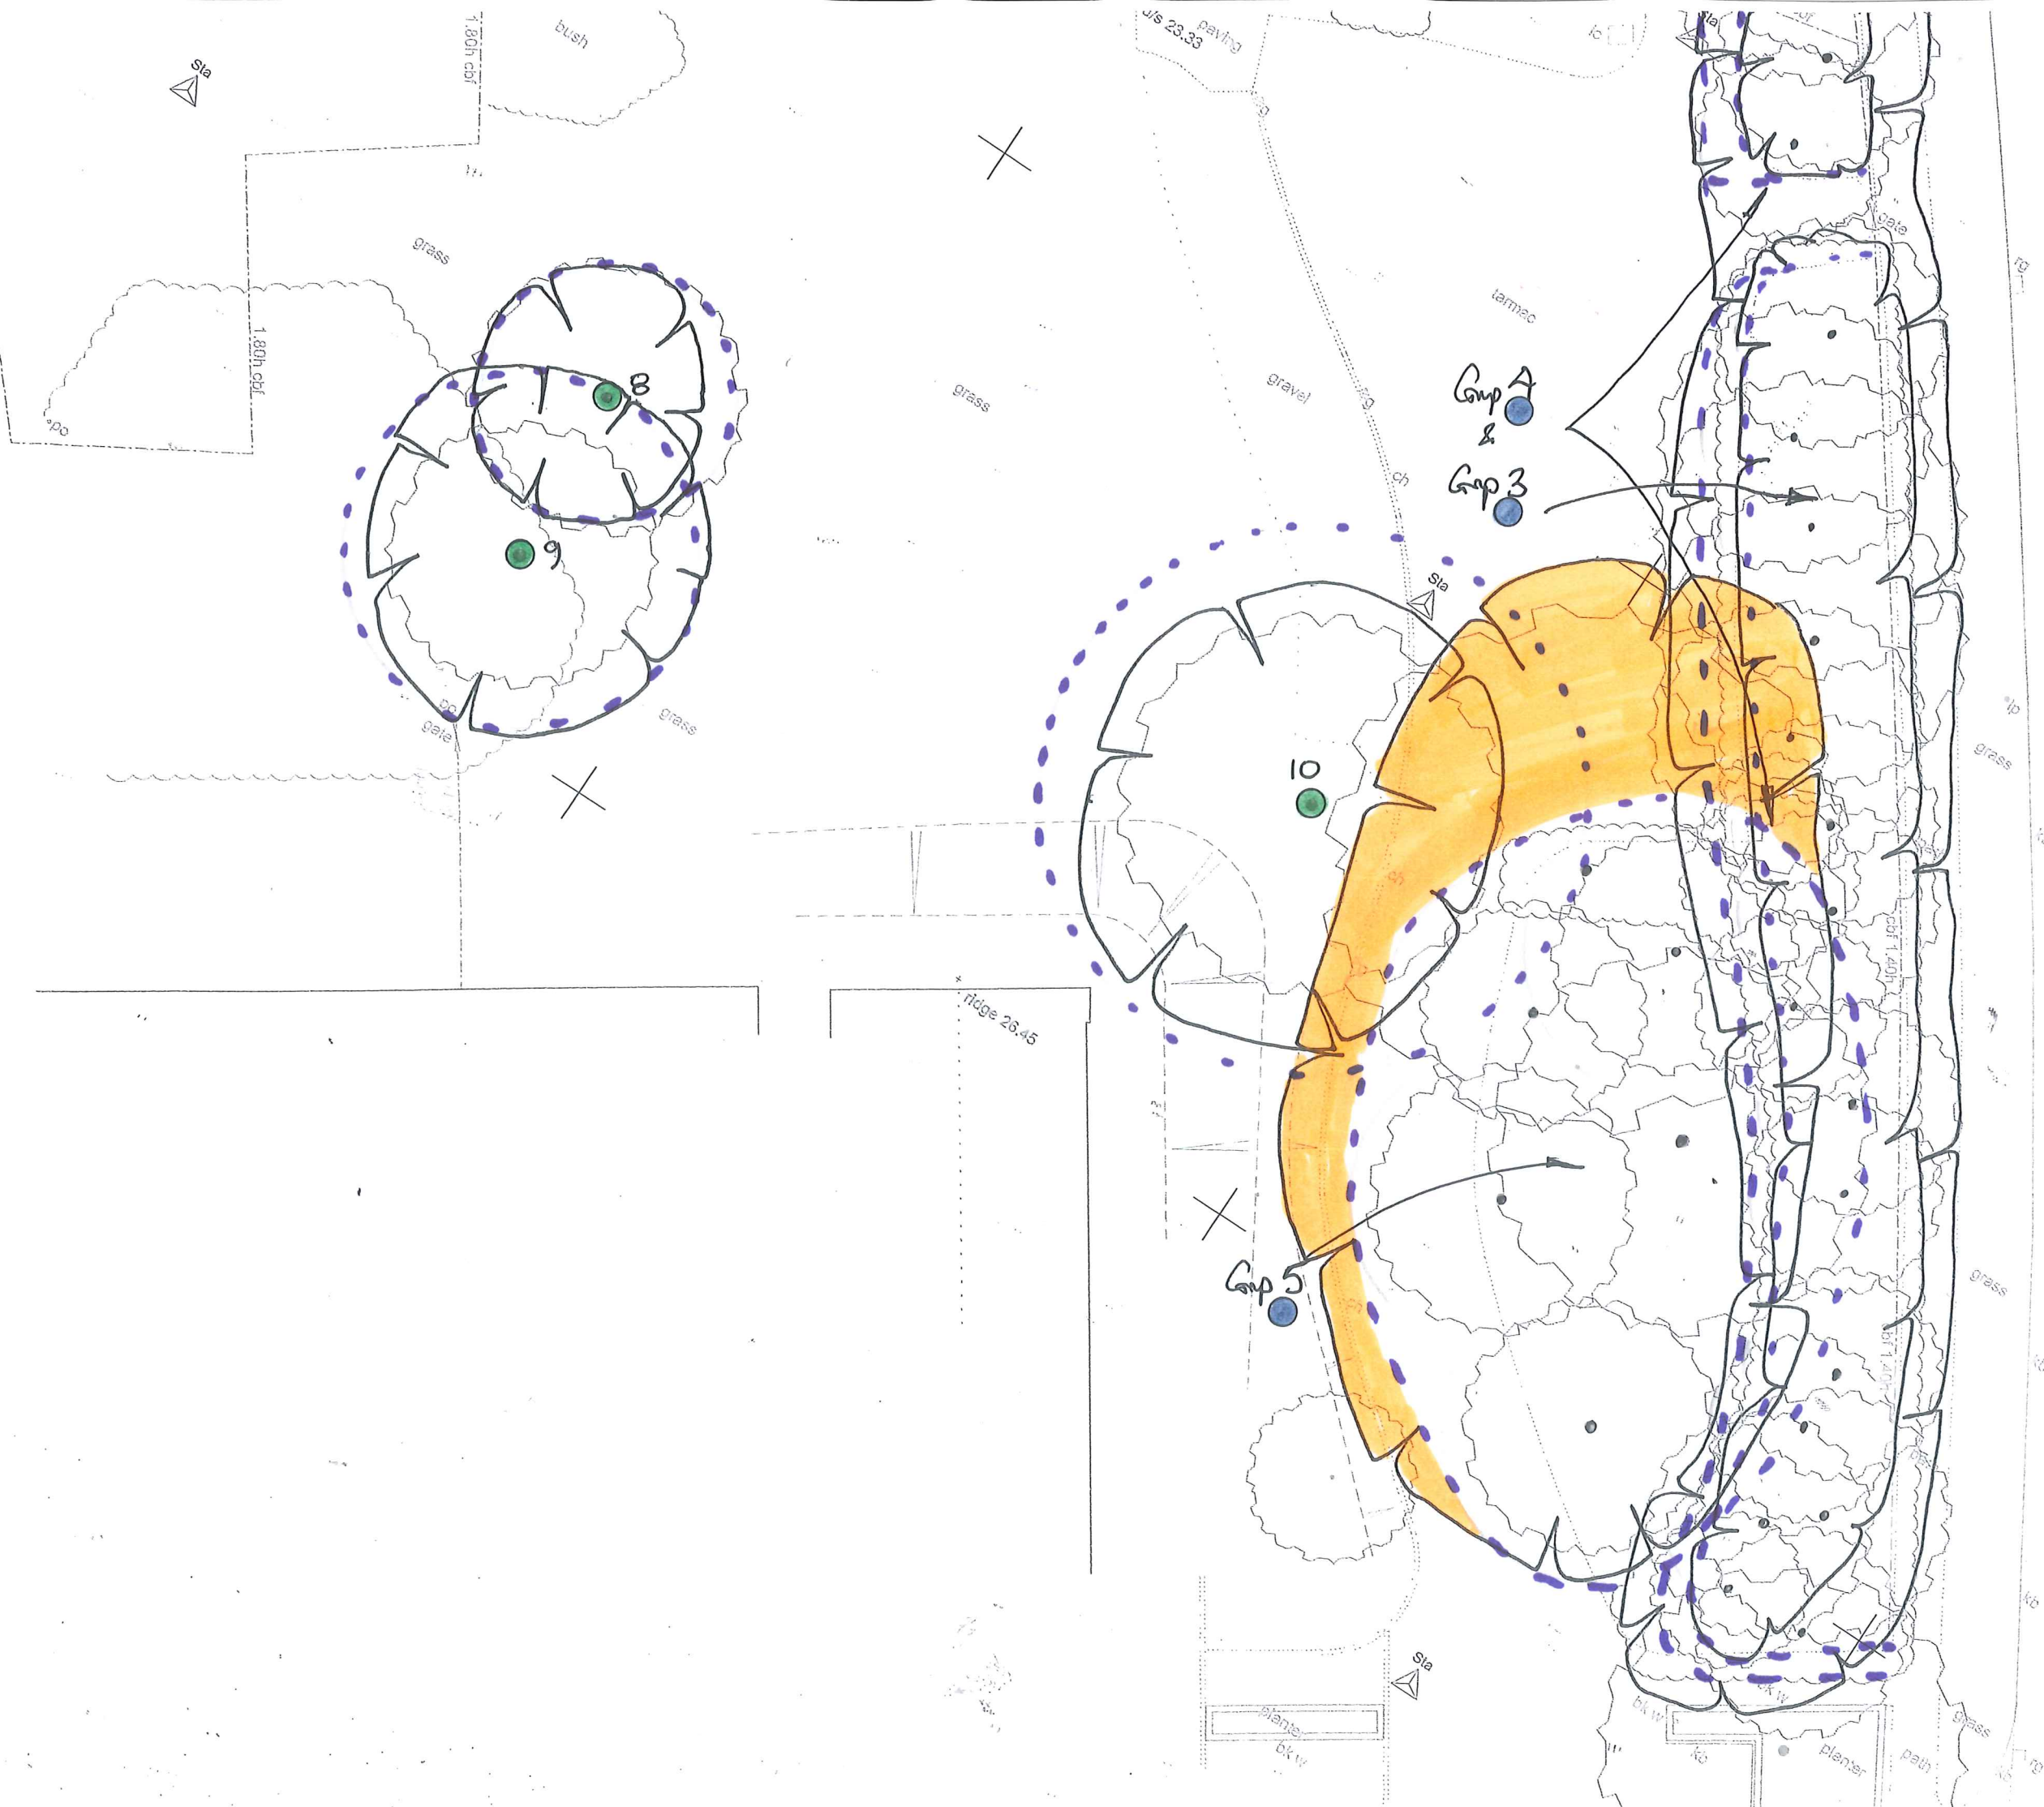

1 R O A D


Proposed boundary


This land and trees are
being given over to HCC

for tree
survey
purposes

	
project:	Mary Rose House Woolston Road Havant
client:	PMC Construction
drawing title:	Tree Protection Plan
drawing no.	BH.03
scale:	1:200 @ A3
date:	May 2012
job no:	0574
drawn by:	bjh
Bernie Harverson M.Arb. 3 Foxcombe cottages • south haring • west sussex • GU31 5PL tel: 01730 826297 • mob: 07875 520881 • email: bernie.harverson@virgin.net • VAT Reg No: 891 5056 16	

Key:

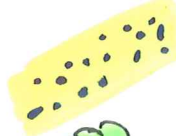-  = The setting out positions for the Protective Fencing in accordance with BS5837 recommendations – Section 9.2 and Figure 2.
-  = There will be a need to apply Ground Protection measures in this area in accordance with BS5837 recommendations – Section 9.3 and Figure 3.
-  = Trees to be retained
-  = Trees to be removed
-  = Extent of recommended pruning works

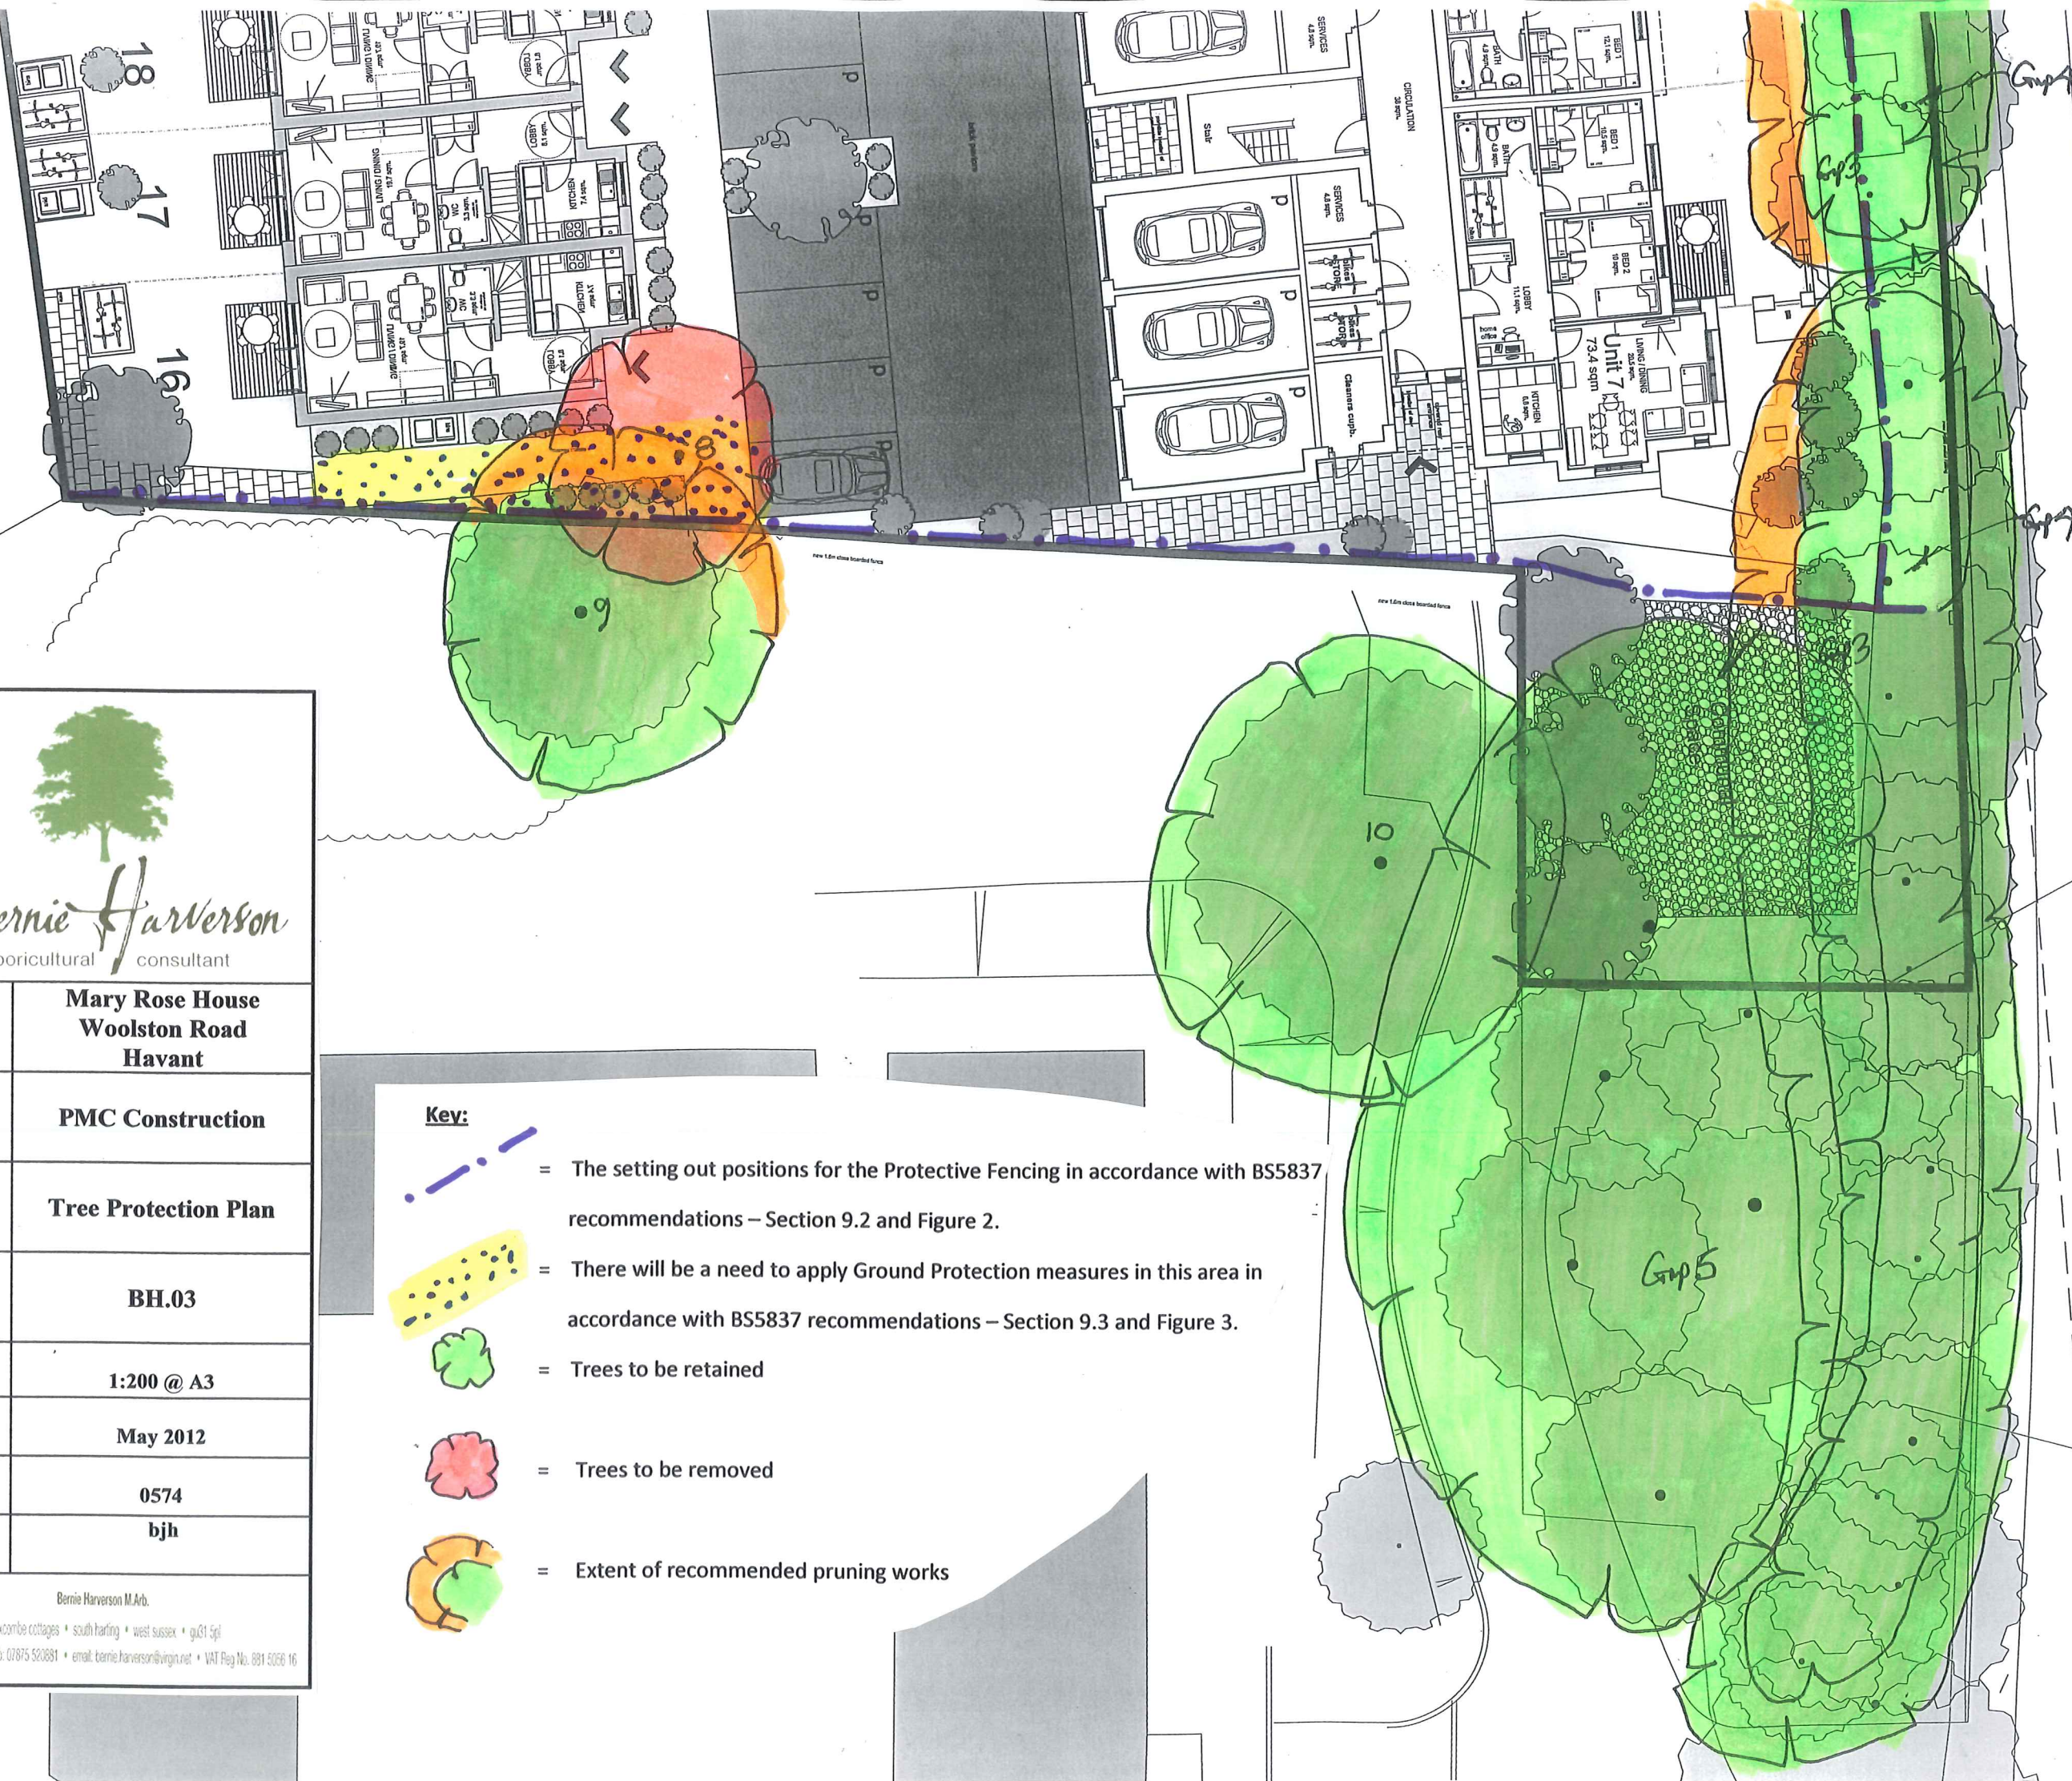

proposed
entrance

1:2.5m
1:60 - 1:100
min vision slope

The wall will be constructed using localised 'hand dug' pads
which will support reinforced lintels that span the pads – thus
protecting the roots of retained trees

square / turning area
32 parking spaces

