
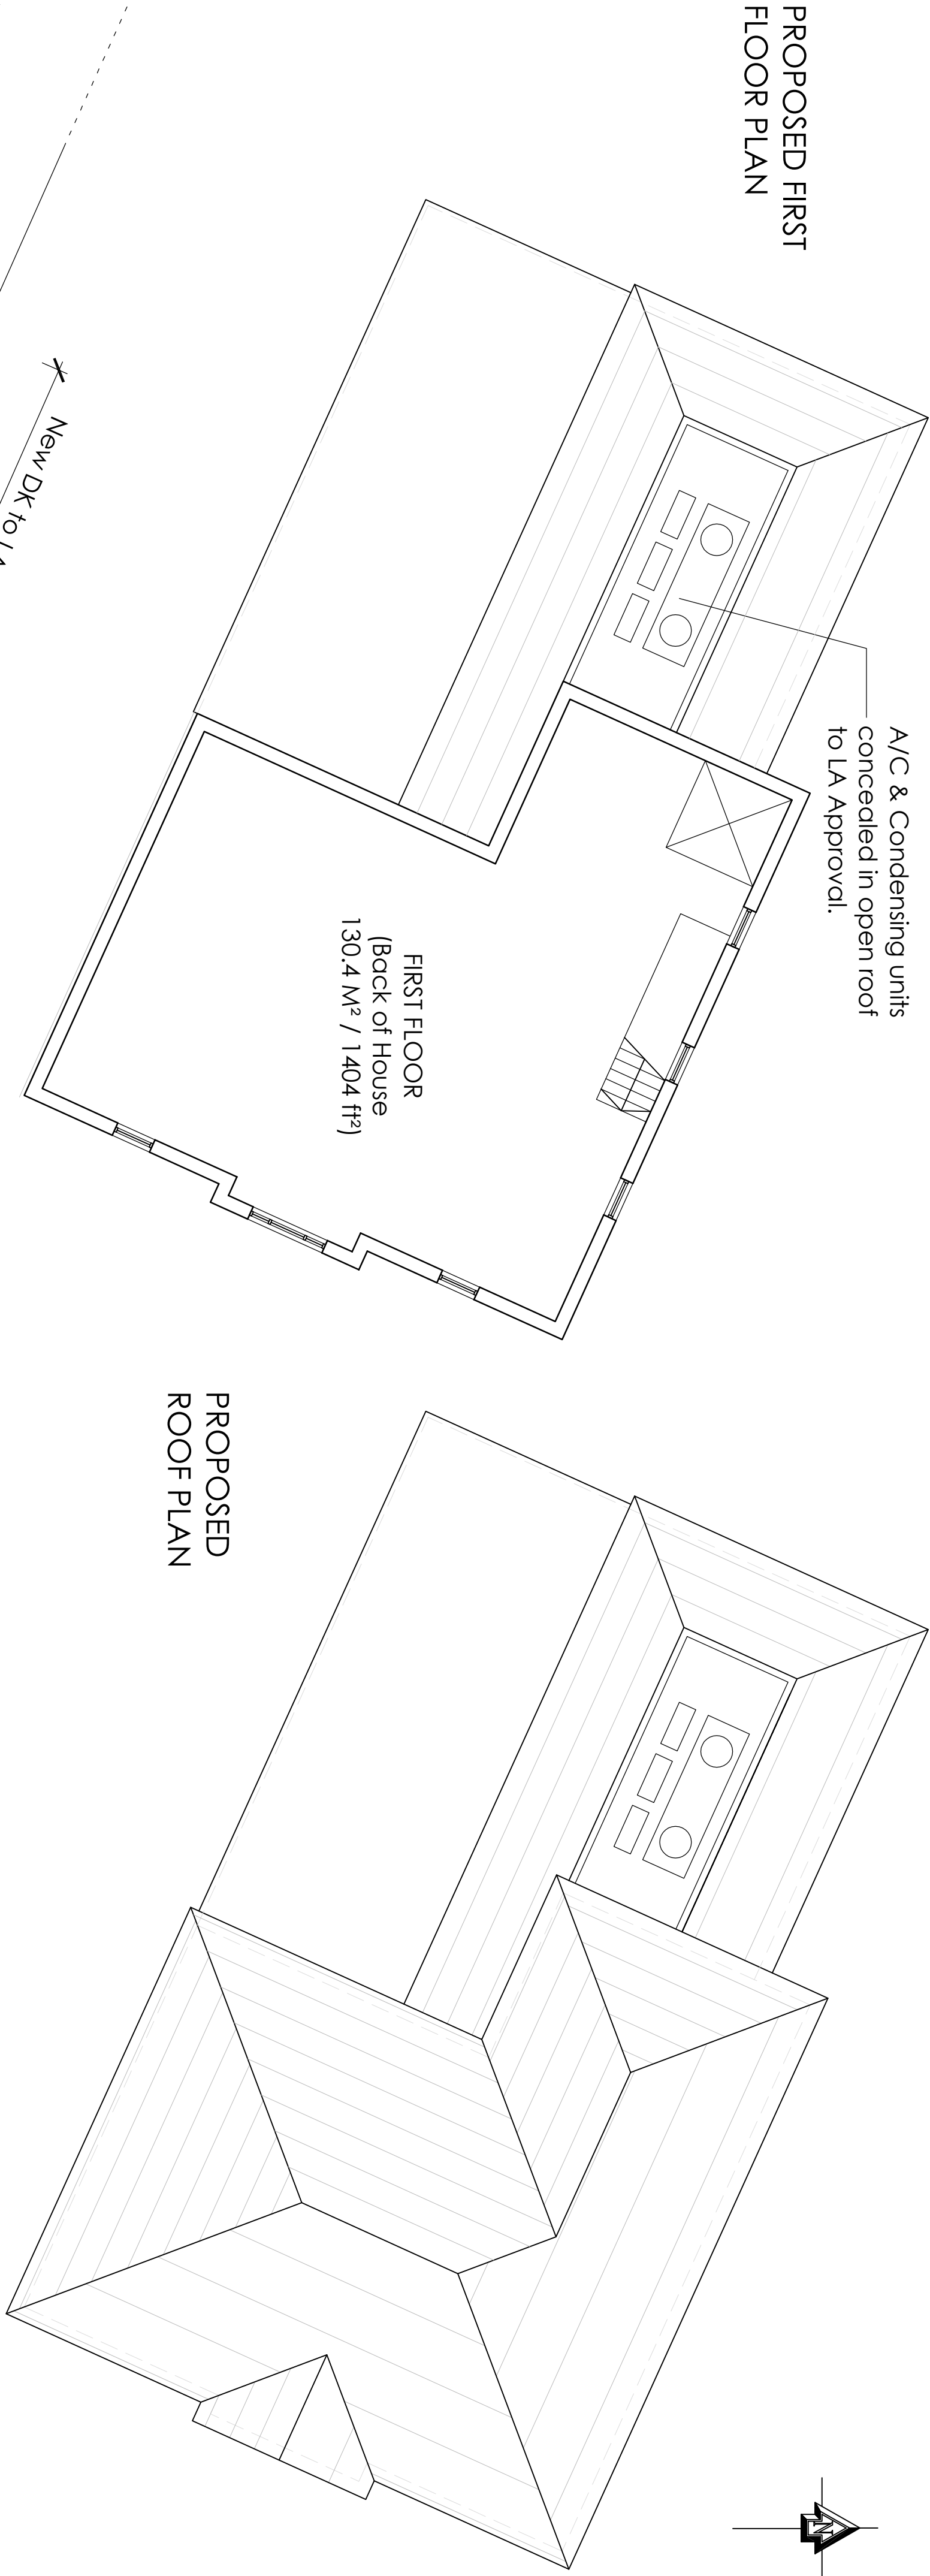


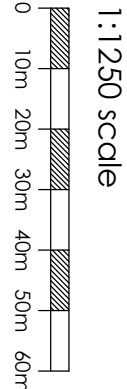

NOTES

OS LICENSE NO. 100020449

GENERAL NOTES:

1. THIS DRAWING IS TO BE READ IN CONJUNCTION WITH THE OTHERS RELIED TO CONSULTANTS DRAWINGS.
2. THE DRAWING IS TO CONFORM TO THE CURRENT BUILDING REGULATIONS.
3. REFER TO A SEPARATE DOCUMENT FOR THE DESIGNERS RISK ASSESSMENT.
4. ALL WORKS OR MATERIALS INDICATED ON THIS DRAWING ARE TO BE TO THE LATEST RELATANT BRITISH STANDARDS AND CARRIED OUT IN ACCORDANCE WITH THE BRITISH STANDARDS CODES OF PRACTICE OR RECOGNIZED INSTITUTE OR TRADE ASSOCIATION RECOMMENDATIONS AND PUBLICATIONS.

P3	18.8.11	SUPERVISOR INFORMATION ADDED.	TH
P2	22.6.11	INFORMATION ONLY	JCB
P1	13.5.11	INFORMATION ONLY	JCB
Revision	Date	Description	Dwnl CHd

PLC
Bronkeshire House
Queens Crescent, Southsea
Portsmouth PO5 3HT
Hampshire England
Tel: (023) 927 55 333
Fax: (023) 927 55 222
E-Mail: admin@plcarchitects.com
ARCHITECTS Web: www.plcarchitects.com

Client: 179 London Road Ltd

Project: Proposed A1 Food Retail Unit
179 London Road
Waterlooville

Drawing Title: Proposed Plans

Drawn By	Date	Checked By	Date	Approved By	Date
TH	04/11				
Drawing No.	10 - 1753 - 101	Revision:	P3	Scale:	1:100 @ A1
PLC ARCHITECTS © COPYRIGHT RESERVED 2011 NOT TO BE SCALED. DIMENSIONS TO BE CHECKED ON SITE SCALING ONLY FOR LOCAL AUTHORITY PURPOSES					

PROPOSED A1 FOOD RETAIL DEVELOPMENT 179 LONDON ROAD

