


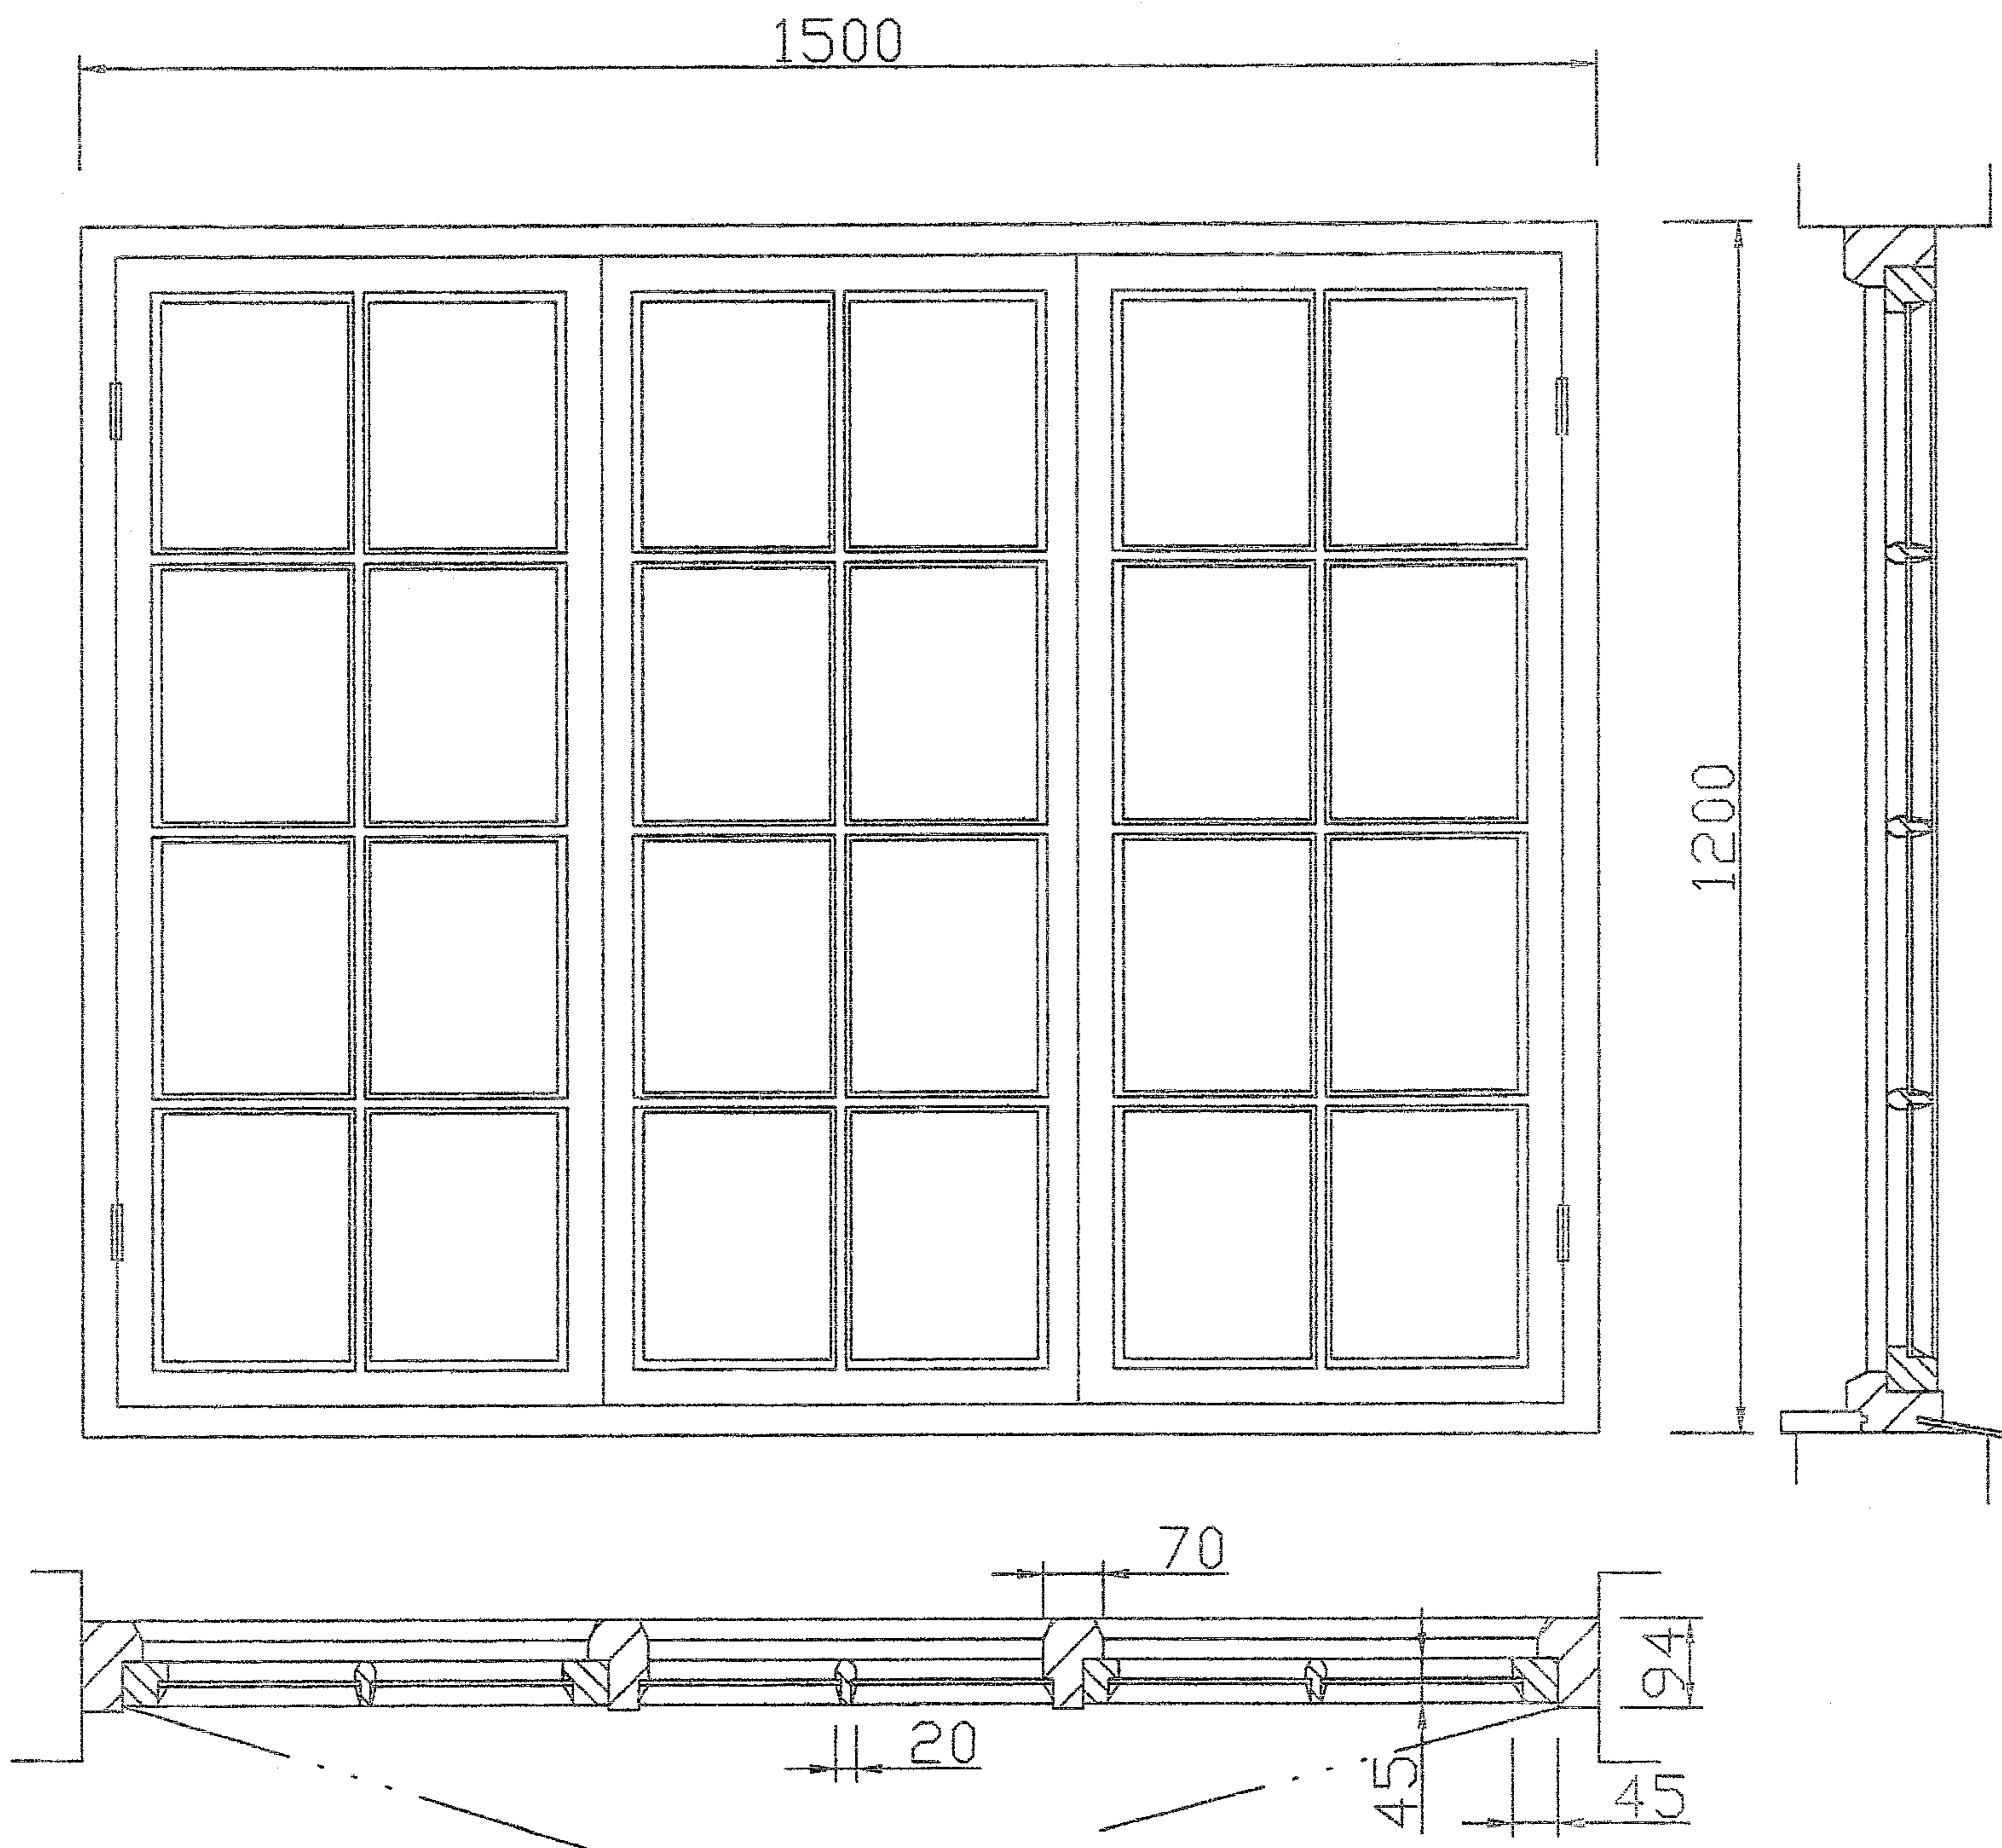

WINDOW CONSTRUCTION DETAIL
SCALE 1: 10

2 NILE STREET EMSWORTH