


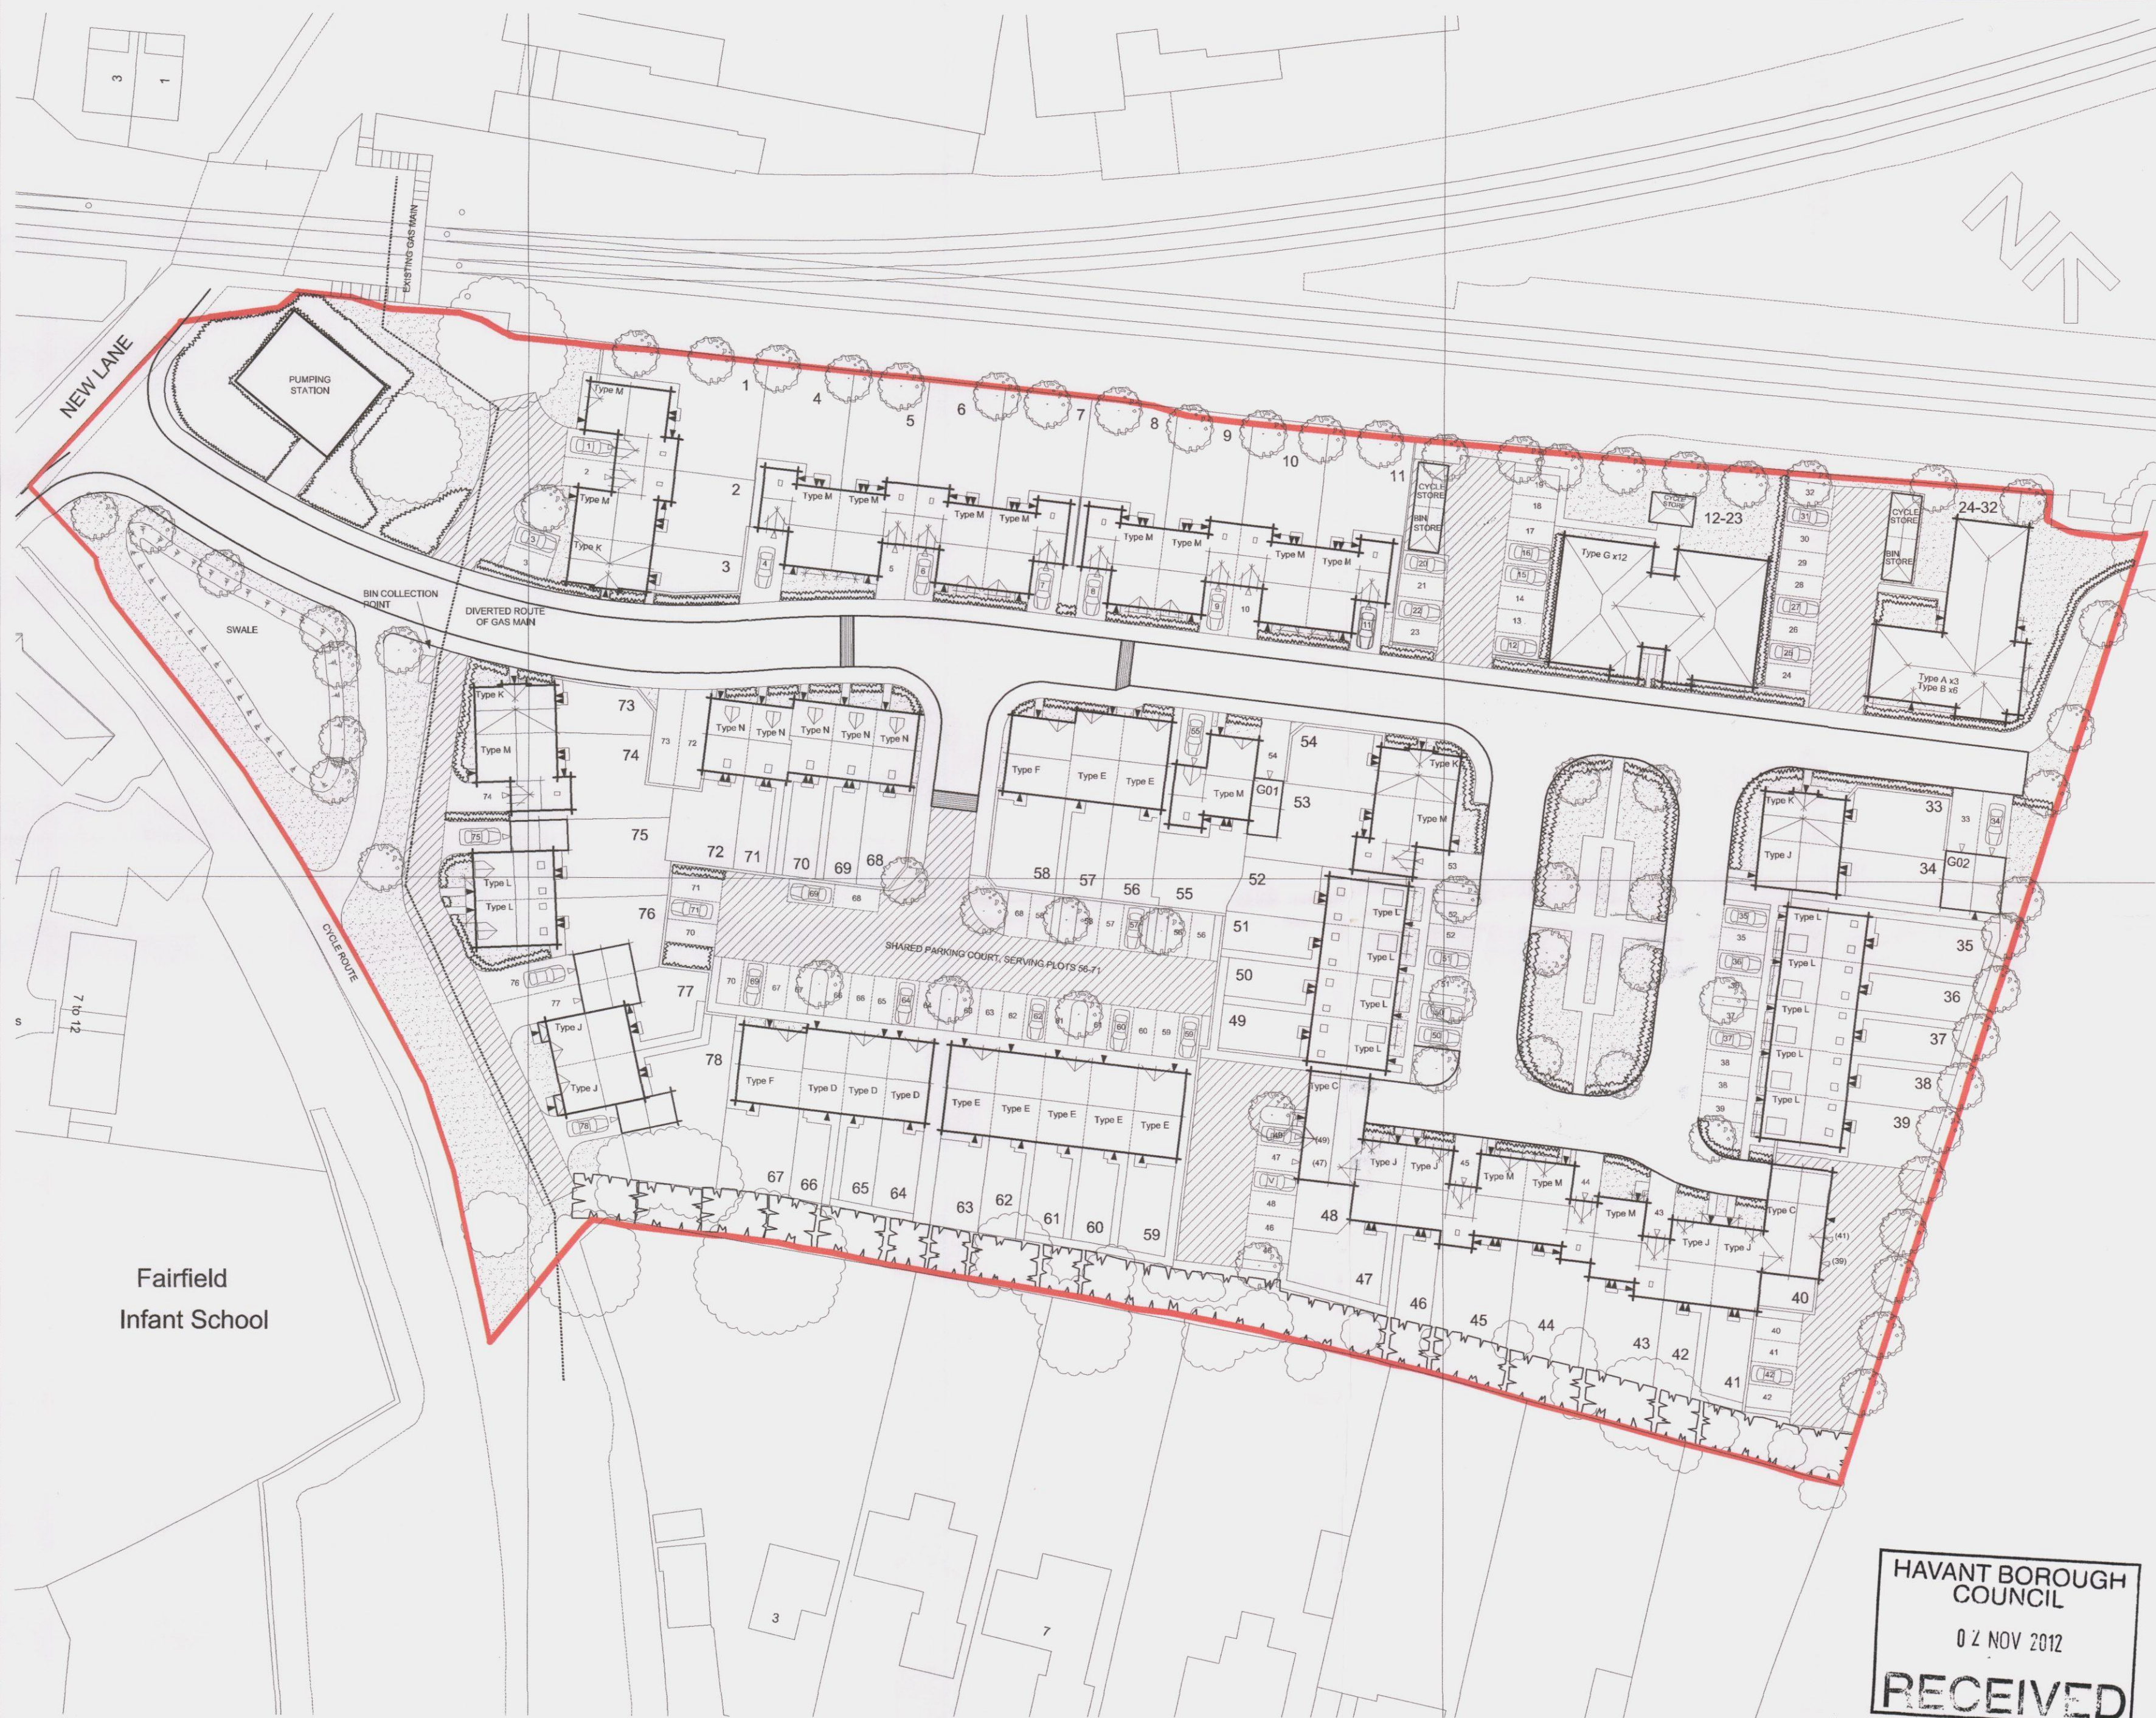

THIS DRAWING IS TO BE READ IN CONJUNCTION WITH SEPARATE GROUP / SITE SPECIFIC CONSTRUCTION NOTES AND MATERIALS SPECIFICATION.

Notes.

HOUSE TYPE SCHEDULE (AFFORDABLE UNITS)

TYPE A	1 BED APARTMENT	3 NO.
TYPE B	2 BED APARTMENT	5 NO.
TYPE Bsp	2 BED APARTMENT	1 NO.
TYPE C	2 BED COACH HOUSE	2 NO.
TYPE D	2 BED TERRACEDHOUSE	3 NO.
TYPE E	3 BED TERRACED HOUSE	7 NO.
TYPE F	4 BED TERRACED HOUSE	2 NO.

HOUSE TYPE SCHEDULE (PRIVATE DWELLINGS)

TYPE G	2 BEDROOM APARTMENT	12 NO.
TYPE J	3 BED SEMI/LINK HOUSE	7 NO.
TYPE K	3 BED SEMI/DET HOUSE	4 NO.
TYPE L	3 BED SEMI/TERR HOUSE	11 NO.
TYPE M	3 BED SEMI/LINK HOUSE	16 NO.
TYPE N	3 BED TERRACED HOUSE	5 NO.
TOTAL		78 NO.

Revision.

G	HOUSETYPE REFERENCES UPDATED (M1/M2/J)	31/10/12
F	ROAD ENTRANCE REVISED TO COORDINATE WITH CIVIL ENGINEERS DESIGN. SWALE AMENDED TO SUIT.	28/10/12
E	MINOR AMENDMENTS.	28/10/12
D	LAYOUT RE-DRAWN.	24/10/12

Job.

Proposed Residential Development
Off New Lane, Havant.

Title.

Site Layout Plan.

Scale. 1:500@A2.

Drawn. MSS

Date. 24/10/12.

Checked.

THIS DRAWING AND THE BUILDING WORKS DEPICTED ARE THE COPYRIGHT OF J.S.BLOOR (SERVICES) LIMITED AND MAY NOT BE REPRODUCED OR AMENDED EXCEPT BY WRITTEN PERMISSION. NO LIABILITY WILL BE ACCEPTED FOR AMENDMENTS MADE BY OTHER PERSONS. DO NOT SCALE THIS DRAWING, USE FIGURED DIMENSIONS ONLY, IF IN DOUBT ASK.

HAVANT BOROUGH
COUNCIL
02 NOV 2012
RECEIVED

BLOOR HOMES

J S BLOOR (SERVICES) LIMITED
ASHBY ROAD, MEASHAM, SWADLINCOTE,
DERBYSHIRE DE12 7JP
TELEPHONE 01530 270100 FACSIMILE 01530 272006

Drawing No.

NW-0002-09-MAS.01G

NEW LANE, HAVANT

1:500 0 5m 10 15 20 25 30 35 40 45 50 55 60m