



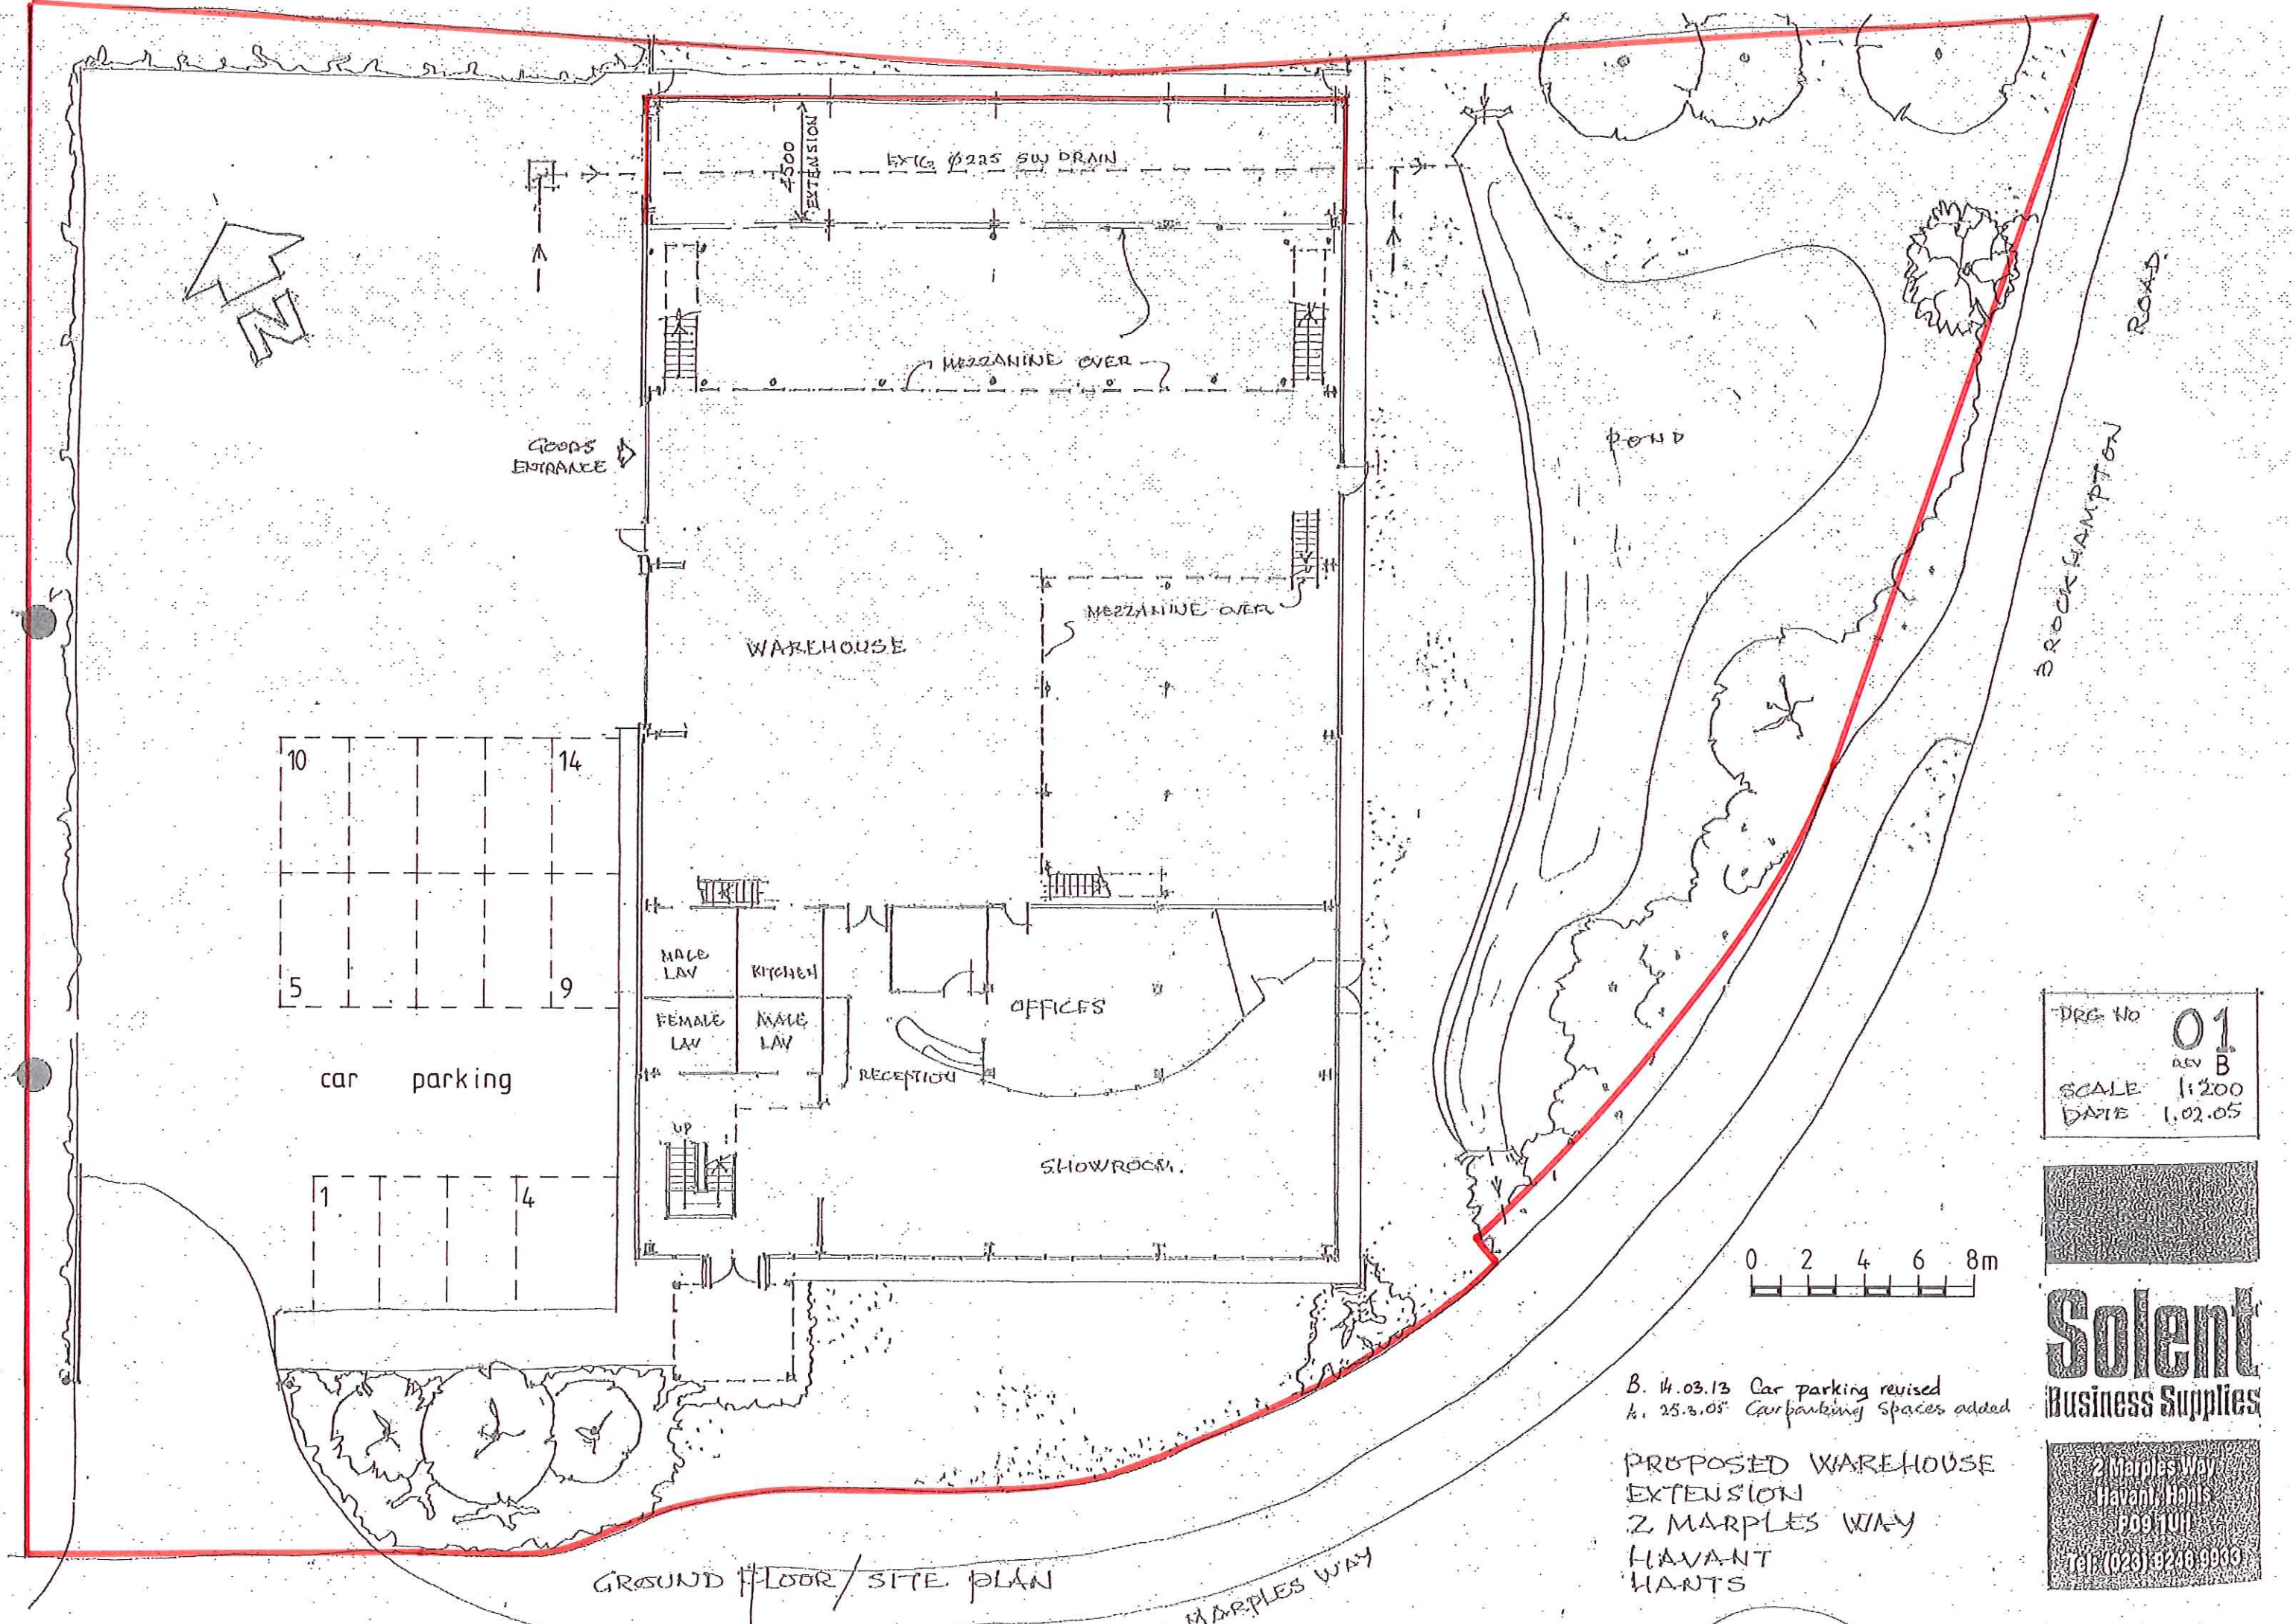

DWG No 01
REV B
SCALE 1:200
DATE 1.02.05

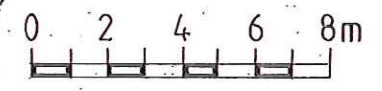

B. 14.03.13 Car parking revised
A. 25.3.08 Carparking spaces added

PROPOSED WAREHOUSE
EXTENSION
2 MARPLES WAY
HAVANT
HANTS

Solent
Business Supplies

2 Marples Way
Havant, Hants
PO9 1UH
Tel: (023) 9248 9933