

EXISTING SIGNAGE OVERVIEW



PROPOSED PRIMARY SIGNAGE OVERVIEW



LLOYDS BANK


EMSWORTH

item 1

FACE ILLUMINATED BUILT-UP LETTERS

(MOUNTED TO SHALLOW FOLDED PANEL)


Featuring built up decaled stainless steel letters complete with acrylic faces & Darker Core Green returns. Letters mounted to a shallow folded aluminium background panel.

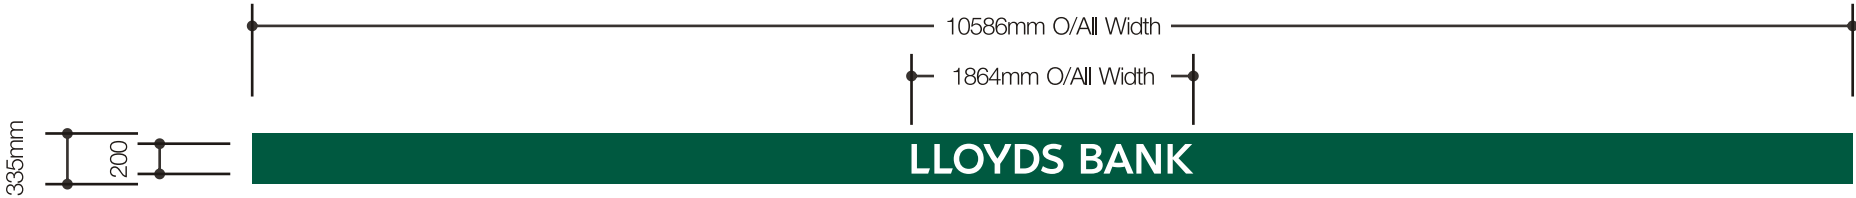

Heritage Box Letters

Face Illuminated

Letter Faces	White Opal Acrylic
Letter Returns	Darker Core Green (Pantone 7483c)

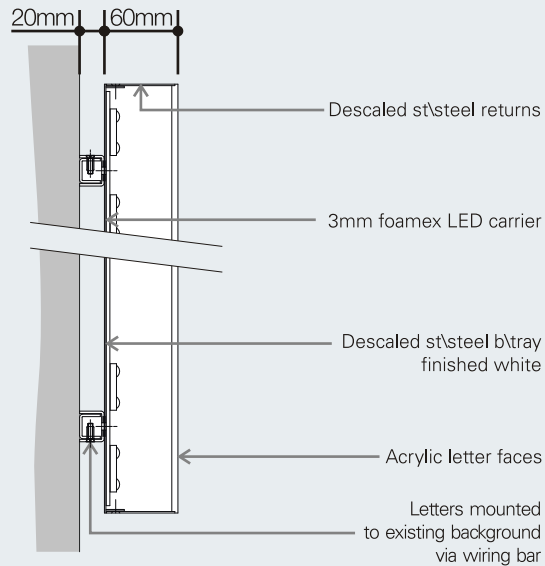

BLAZE NEON LTD

5 Patricia Way, Pysons Road,

Broadstairs, Kent. CT10 2XZ

T +44 (0) 1843 601075 F +44 (0) 1843 867924

www.blazeneon.com

DRAWING SHOWN FOR VISUAL PURPOSES ONLY. ACTUAL SIGNAGE CONSTRUCTION (MANUFACTURE, MATERIALS & TECHNIQUES) MAY DIFFER TO THOSE SHOWN & ARE SUBJECT TO FINAL SITE CONDITIONS

Document Information

Client:

LLOYDS BANK

Address:

30 HIGH STREET

EMSWORTH

HAMPSHIRE PO10 7AR

Sheet Number: 1

Date: 02/02/13

Scale: 1:50@A3

Drawn By:	Drawing Number:	Version:
BARRY SULLIVAN	88383	V1

Revision Notes:

Note:	Drawn:	Date:

Item 1 PLANNING INFORMATION

DISTANCE BETWEEN UNDERSIDE OF SIGN AND FINISHED FLOOR LEVEL

2841mm

BLAZE STANDARD PAINT FINISH IS 60% SEMI GLOSS. CLIENT TO ADVISE PRIOR TO APPROVAL IF ANY SPECIAL FINISHES ARE REQUIRED



THE COPYRIGHT OF THIS DRAWING IS OWNED BY BLAZE NEON LIMITED AND IS NOT TO BE DISCLOSED TO OTHER PERSONS OR TO BE USED FOR MANUFACTURING PURPOSES WITHOUT PERMISSION.

item 2

2-OFF INTERNALLY ILLUMINATED PROJECTING SIGN

Featuring satin stainless steel bracketry, aluminium face panels complete with push through perimeter illuminated logo detail.

Scale 1:10 @ A3

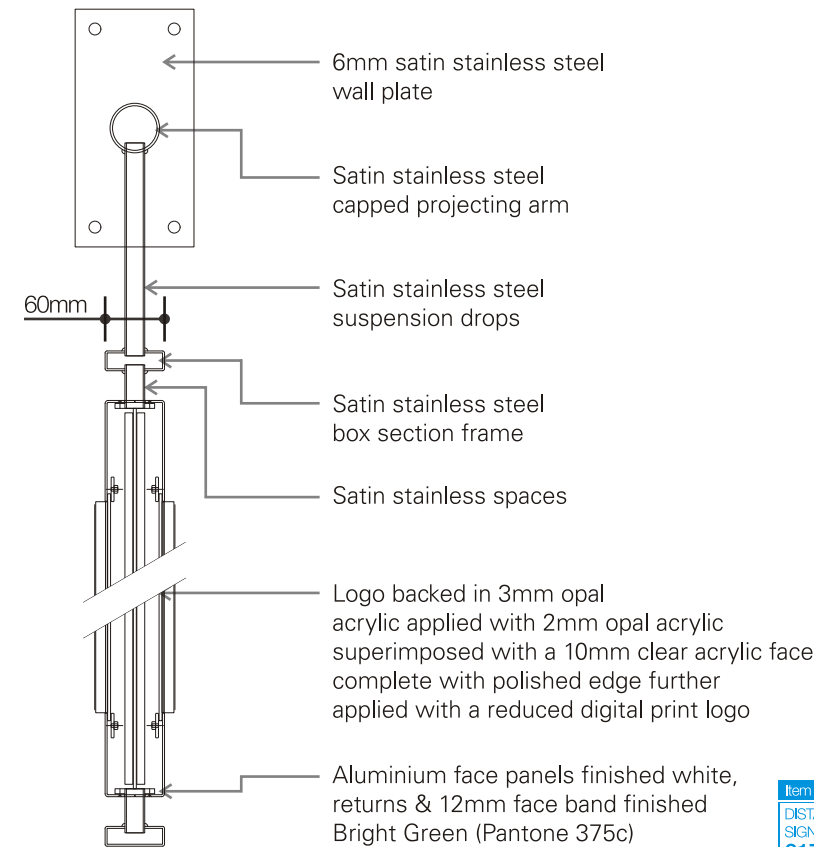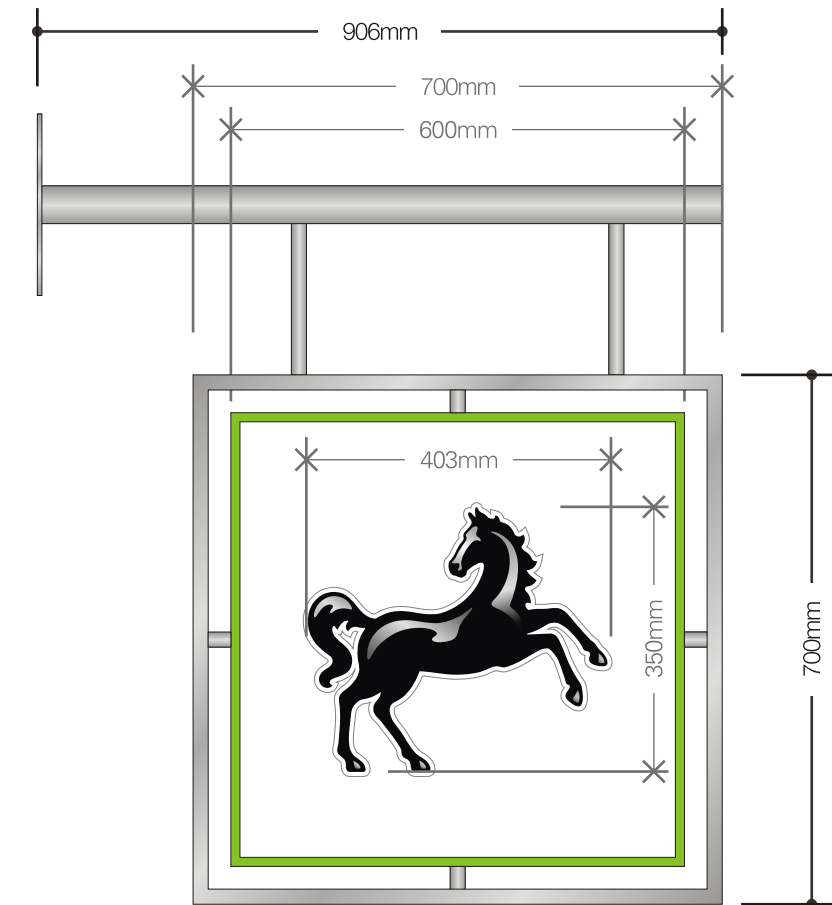

Item 2 PLANNING INFORMATION
DISTANCE BETWEEN UNDERSIDE OF
SIGN AND FINISHED FLOOR LEVEL
3176mm



BLAZE NEON LTD

5 Patricia Way, Pysons Road,
Broadstairs, Kent. CT10 2XZ

T +44 (0) 1843 601075 F +44 (0) 1843 867924

www.blazeneon.com

DRAWING SHOWN FOR VISUAL PURPOSES ONLY. ACTUAL SIGNAGE
CONSTRUCTION (MANUFACTURE, MATERIALS & TECHNIQUES) MAY
DIFFER TO THOSE SHOWN & ARE SUBJECT TO FINAL SITE CONDITIONS

Document Information

Client:

LLOYDS BANK

Address:

30 HIGH STREET
EMSWORTH
HAMPSHIRE PO10 7AR

Sheet Number:
2

Date:
02/02/13

Scale:
AS SHOWN

Drawn By:

BARRY SULLIVAN

Drawing Number:

88383

Version:

V1

Revision Notes:

Note:

Drawn:

Date:



--	--	--



BLAZE STANDARD PAINT FINISH IS 60% SEMI GLOSS. CLIENT TO
ADVISE PRIOR TO APPROVAL IF ANY SPECIAL FINISHES ARE REQUIRED



THE COPYRIGHT OF THIS DRAWING IS OWNED BY
BLAZE NEON LIMITED AND IS NOT TO BE DISCLOSED TO
OTHER PERSONS OR TO BE USED FOR
MANUFACTURING PURPOSES WITHOUT PERMISSION.

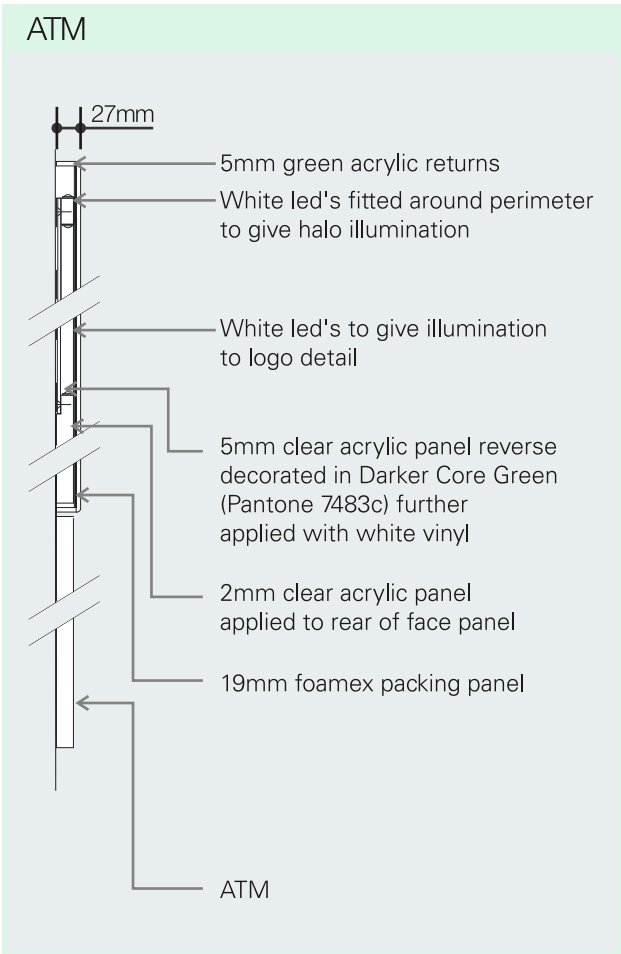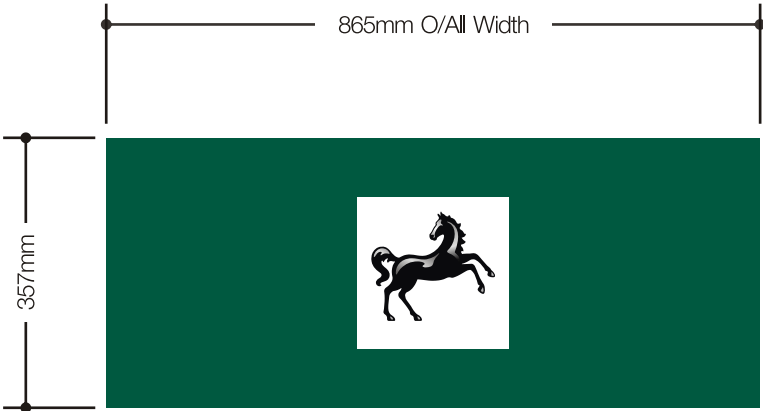

BLAZE NEON LTD
5 Patricia Way, Pysons Road,
Broadstairs, Kent. CT10 2XZ
T +44 (0) 1843 601075 F +44 (0) 1843 867924
www.blazeneon.com

DRAWING SHOWN FOR VISUAL PURPOSES ONLY. ACTUAL SIGNAGE CONSTRUCTION (MANUFACTURE, MATERIALS & TECHNIQUES) MAY DIFFER TO THOSE SHOWN & ARE SUBJECT TO FINAL SITE CONDITIONS

Document Information

Client:
LLOYDS BANK

Address:
30 HIGH STREET
EMSWORTH
HAMPSHIRE PO10 7AR

Sheet Number: 3 Date: 02/02/13 Scale: 1:10@A3

Drawn By:	Drawing Number:	Version:
BARRY SULLIVAN	88383	V1

Note:	Drawn:	Date:



BLAZE STANDARD PAINT FINISH IS 60% SEMI GLOSS, CLIENT TO ADVISE PRIOR TO APPROVAL IF ANY SPECIAL FINISHES ARE REQUIRED

© THE COPYRIGHT OF THIS DRAWING IS OWNED BY BLAZE NEON LIMITED AND IS NOT TO BE DISCLOSED TO OTHER PERSONS OR TO BE USED FOR MANUFACTURING PURPOSES WITHOUT PERMISSION.

EXISTING SIGNAGE OVERVIEW



PROPOSED SECONDARY SIGNAGE OVERVIEW




item 4

NON ILLUMINATED NAMEPLATE

Folded aluminium nameplate finished Darker Core Green with push through stainless steel letters & vinyl graphic to face.

Scale 1:4 @ A3

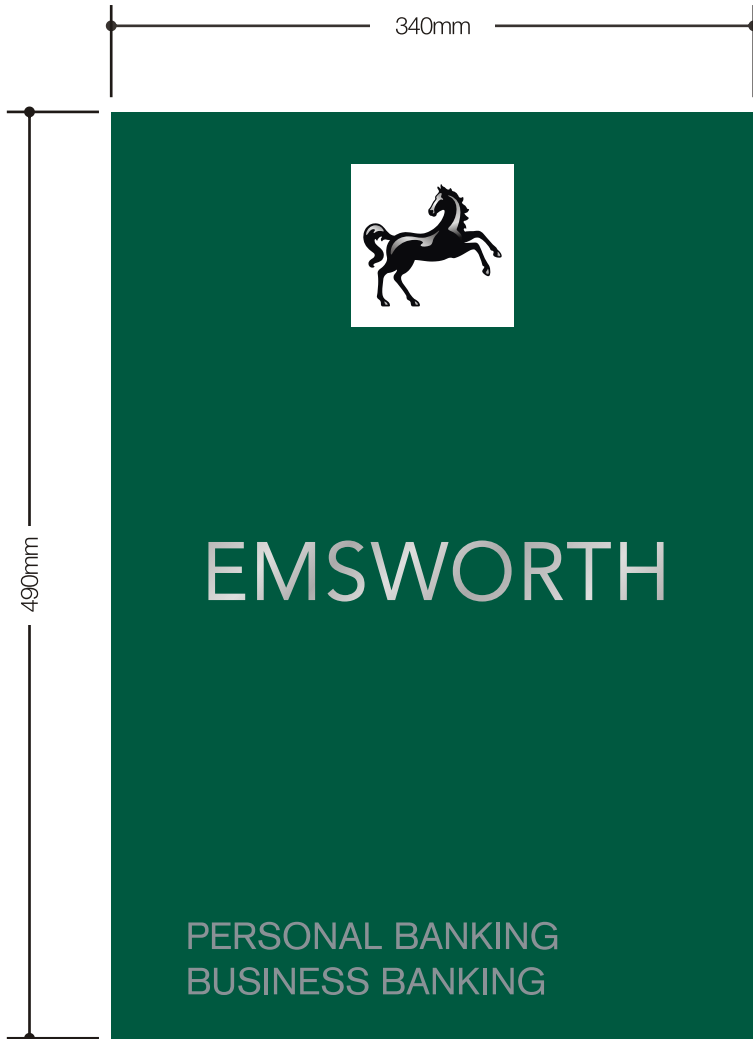

Panel Darker Core Green (Pantone 7483c)

item 5

REVERSE APPLIED VINYL

Featuring digitally printed graphics

Scale 1:4 @ A3



BLAZE NEON LTD

5 Patricia Way, Pysons Road,
Broadstairs, Kent. CT10 2XZ
T +44 (0) 1843 601075 F +44 (0) 1843 867924

www.blazeneon.com

DRAWING SHOWN FOR VISUAL PURPOSES ONLY. ACTUAL SIGNAGE
CONSTRUCTION (MANUFACTURE, MATERIALS & TECHNIQUES) MAY
DIFFER TO THOSE SHOWN & ARE SUBJECT TO FINAL SITE CONDITIONS

Document Information

Client:

LLOYDS BANK

Address:

30 HIGH STREET
EMSWORTH
HAMPSHIRE PO10 7AR

Sheet Number:
4

Date:
02/02/13

Scale:
AS SHOWN

Drawn By:

BARRY SULLIVAN

Drawing Number:

88383

Version:

V1

Revision Notes:

Note:	Drawn:	Date:

Darker Core
Green

PANTONE
7483c

BLAZE STANDARD PAINT FINISH IS 60% SEMI GLOSS, CLIENT TO
ADVISE PRIOR TO APPROVAL IF ANY SPECIAL FINISHES ARE REQUIRED


© THE COPYRIGHT OF THIS DRAWING IS OWNED BY
BLAZE NEON LIMITED AND IS NOT TO BE DISCLOSED TO
OTHER PERSONS OR TO BE USED FOR
MANUFACTURING PURPOSES WITHOUT PERMISSION.

item 6

NON ILLUMINATED LETTER BOX SIGNAGE

Featuring flat aluminium finished darker core green complete with white text details

Scale 1:2 @ A3

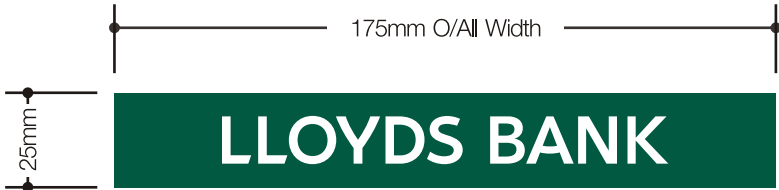

Existing Elevation



Proposed Elevation



BLAZE NEON LTD

5 Patricia Way, Pysons Road,
Broadstairs, Kent. CT10 2XZ

T +44 (0) 1843 601075 F +44 (0) 1843 867924

www.blazeneon.com

DRAWING SHOWN FOR VISUAL PURPOSES ONLY. ACTUAL SIGNAGE
CONSTRUCTION (MANUFACTURE, MATERIALS & TECHNIQUES) MAY
DIFFER TO THOSE SHOWN & ARE SUBJECT TO FINAL SITE CONDITIONS

Document Information

Client:

LLOYDS BANK

Address:

30 HIGH STREET
EMSWORTH
HAMPSHIRE PO10 7AR

Sheet Number:
5

Date:
02/02/13

Scale:
AS SHOWN

Drawn By:

BARRY SULLIVAN

Drawing Number:

88383

Version:



V1

Revision Notes:

Note:

Drawn:

Date:

  

Darker Core
Green

PANTONE
7483c

BLAZE STANDARD PAINT FINISH IS 60% SEMI GLOSS. CLIENT TO
ADVISE PRIOR TO APPROVAL IF ANY SPECIAL FINISHES ARE REQUIRED



THE COPYRIGHT OF THIS DRAWING IS OWNED BY
BLAZE NEON LIMITED AND IS NOT TO BE DISCLOSED TO
OTHER PERSONS OR TO BE USED FOR
MANUFACTURING PURPOSES WITHOUT PERMISSION.