


FOR CONTINUATION SEE DWG GA/03

FOR CONTINUATION SEE DWG GA/01

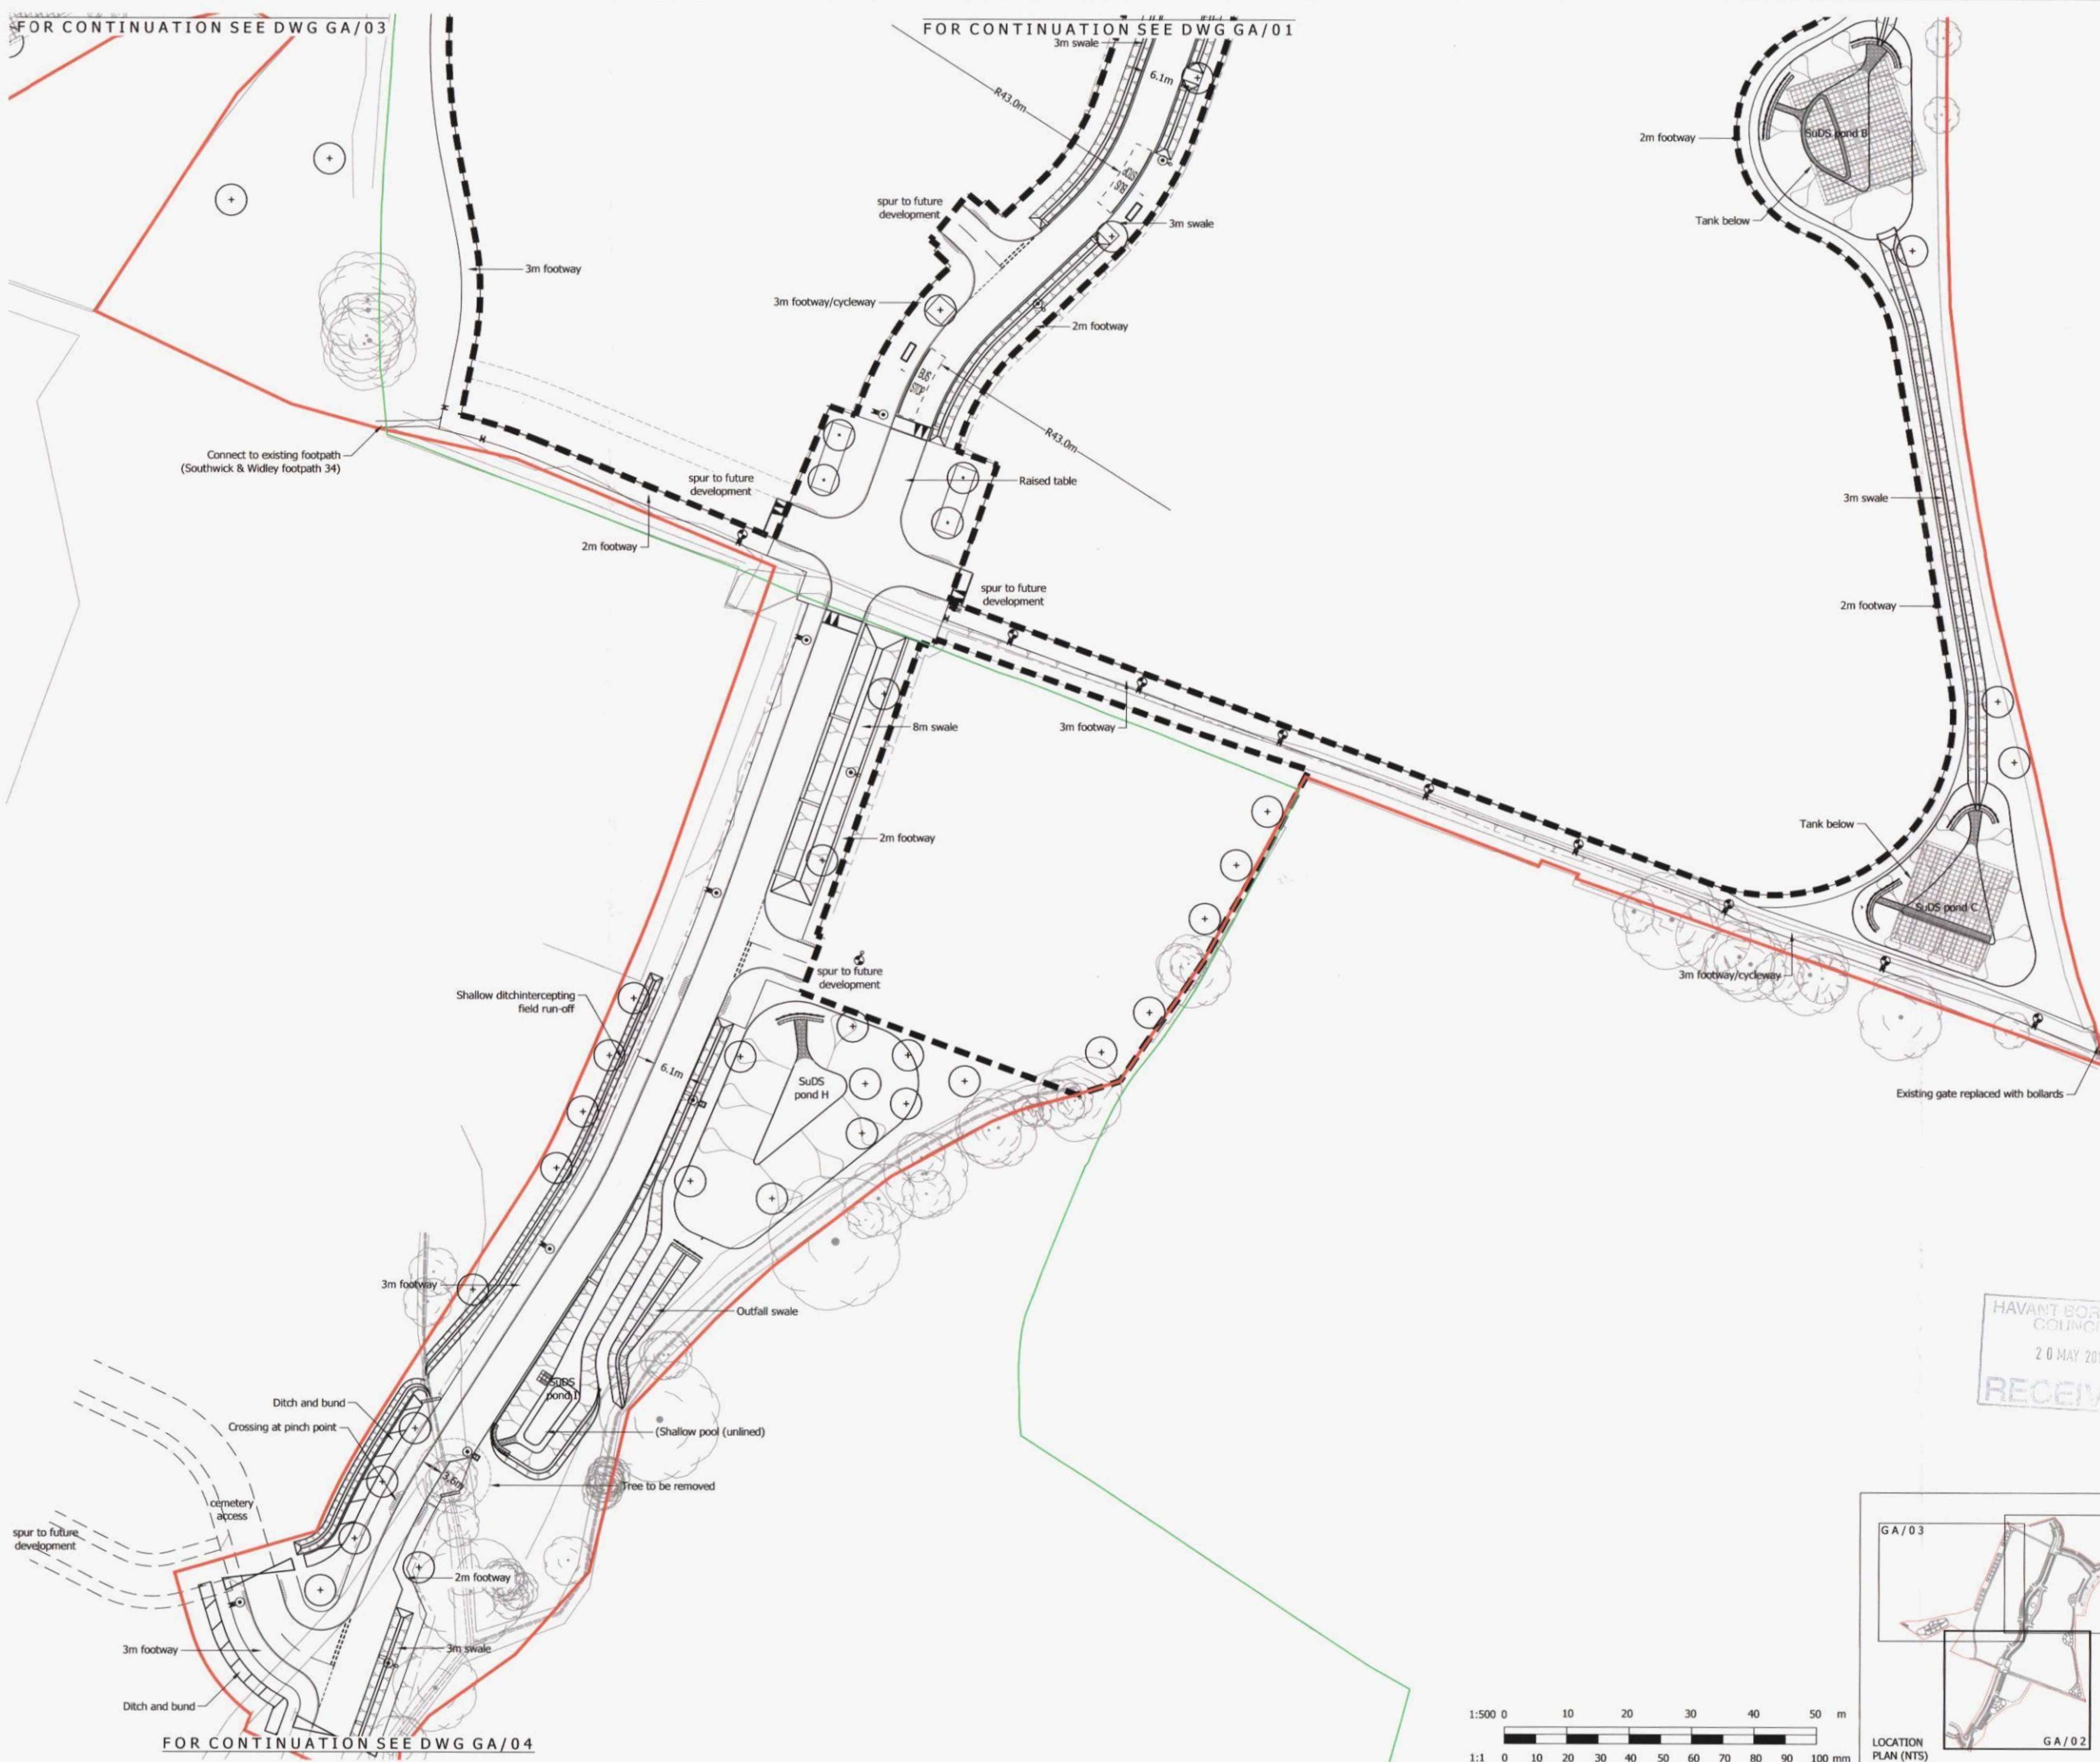

A1 ORIGINAL

KEY:

- PHASE 2 INFRASTRUCTURE WORKS BOUNDARY
- HBC / WCC BOUNDARY
- PLOT BOUNDARY
- PROPOSED TEMPORARY SHALLOW DITCH
- PROPOSED TEMPORARY BUND
- PROPOSED GATE
- PROPOSED STREET LIGHTING:
- SEE DWGS GTWVILLE6/RD/20-21 FOR DETAILS

Notes:

- Refer to FABRIK drawings for proposed landscaping.
- Highways arrangements subject to approval by Hampshire County Council.
- SuDS arrangements subject to approval in accordance with the S.106 Agreement.



Berewood
HAMPSHIRE

PRELIMINARY
NOT FOR CONSTRUCTION

C	Roadside swale profile and tank layouts updated. (HJ)	PAS	16/05/2013
B	Minor drafting amendments. (HJ)	PAS	25/04/2013
A	Layout updated. Signs and road marking diagram numbers added. (HJ)	PAS	25/02/2013

rev.	amendment	checked	date
------	-----------	---------	------



Mayer Brown Limited Lion House
Oriental Road Woking Surrey GU22 8AR
Telephone 01483 750 508 Fax 01483 750 437
wokingoffice@mayerbrown.co.uk www.mayerbrown.co.uk

client **grainger plc**



project **BEREWOOD, WATERLOOVILLE
PHASE 2 INFRASTRUCTURE**

scale 1:500 drawn by HJ checked by PAS

date DECEMBER 2012 cad file GA_02_C.dwg

title **PHASE 2 INFRASTRUCTURE
GENERAL ARRANGEMENT
SHEET 2 OF 3**

drawing number **GTWVILLE6/GA/02** rev. **C**

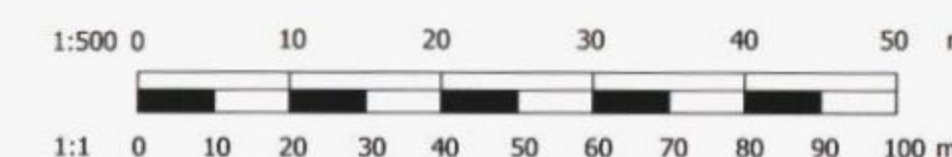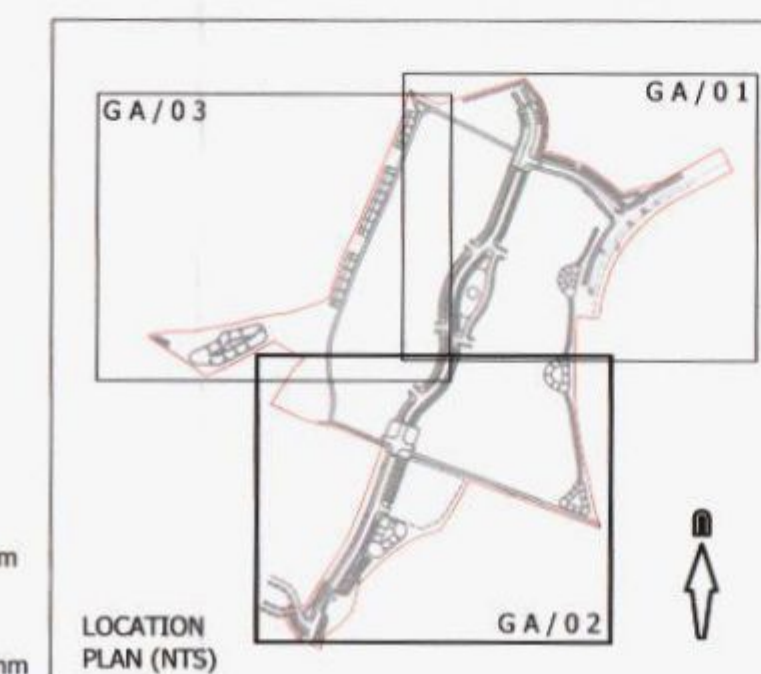

FOR CONTINUATION SEE DWG GA/04