
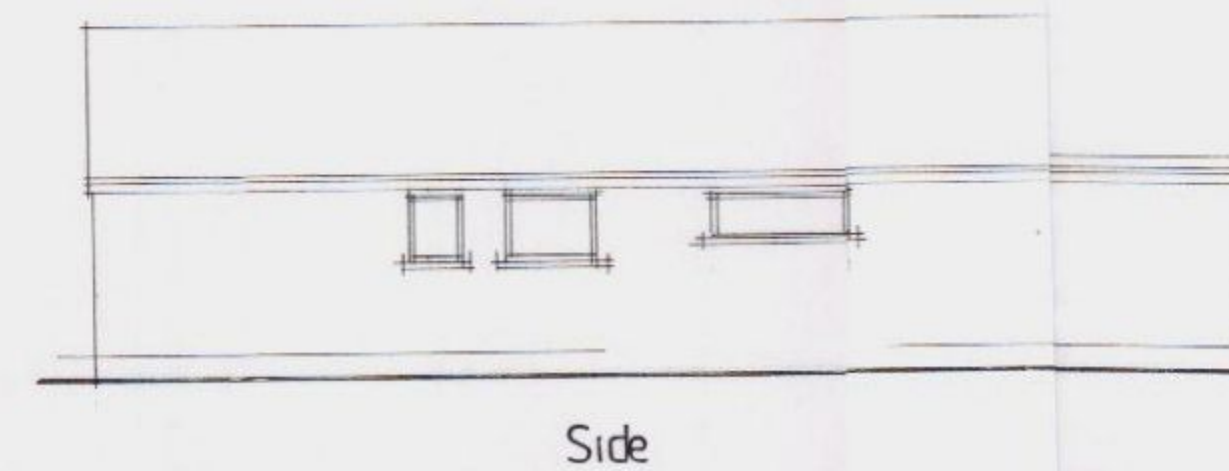
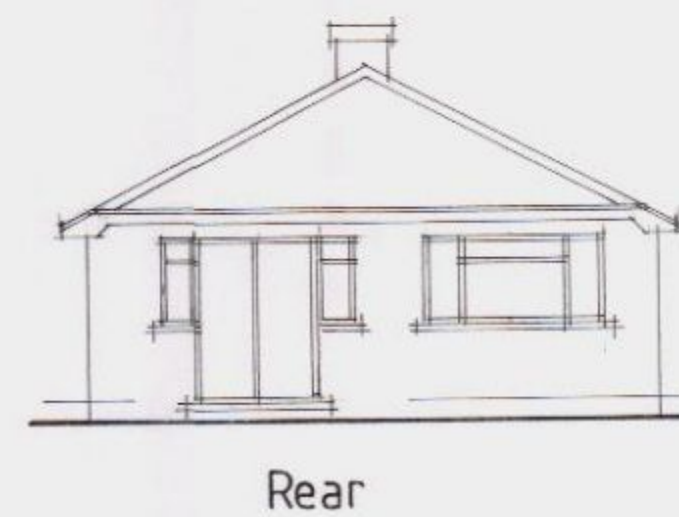
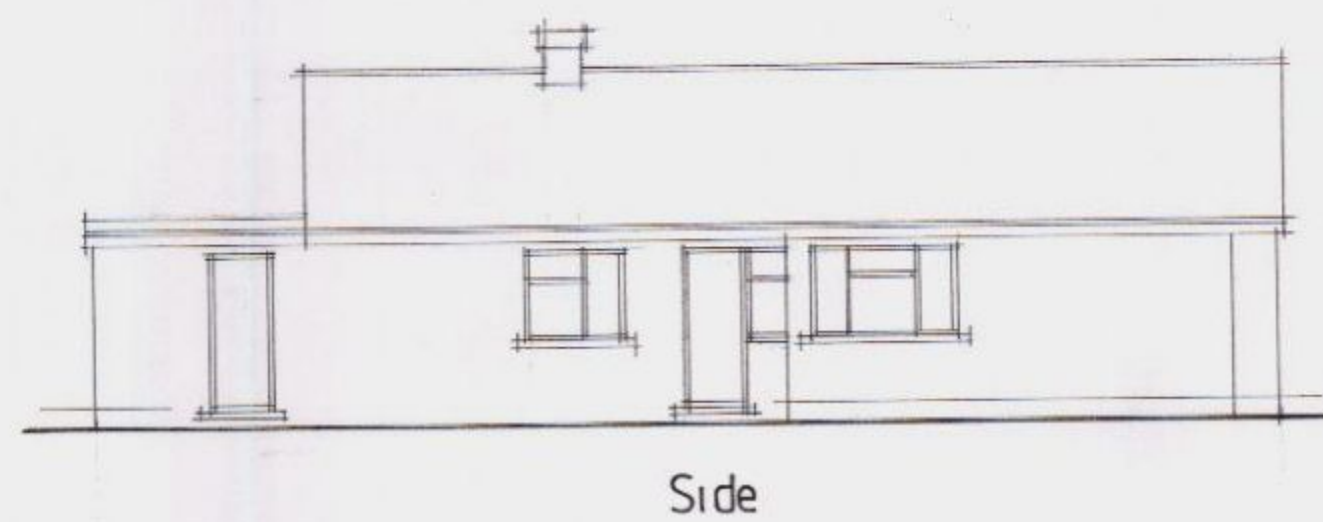
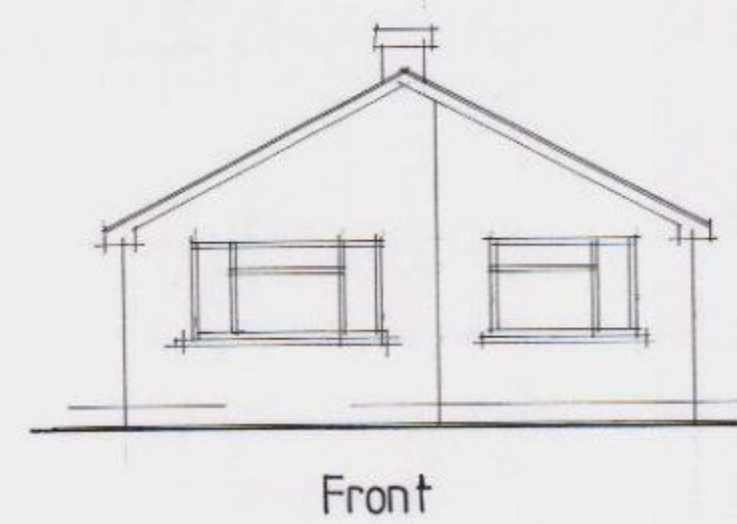
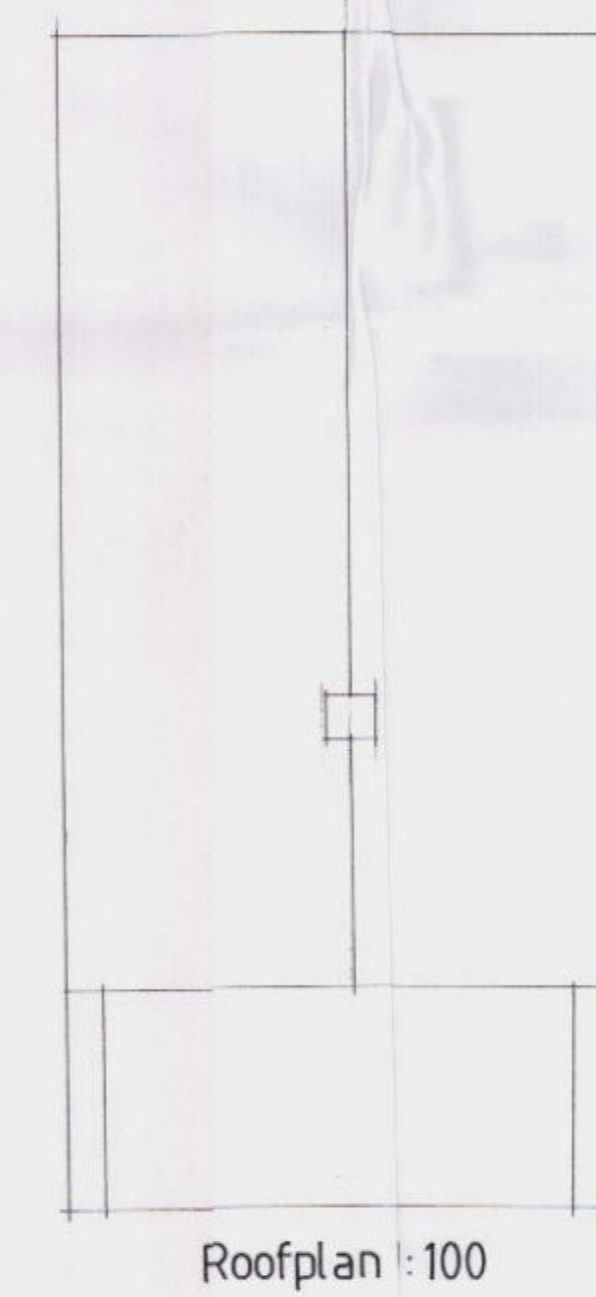


Note:
All dimensions must be checked on site
and not scaled from this drawing.

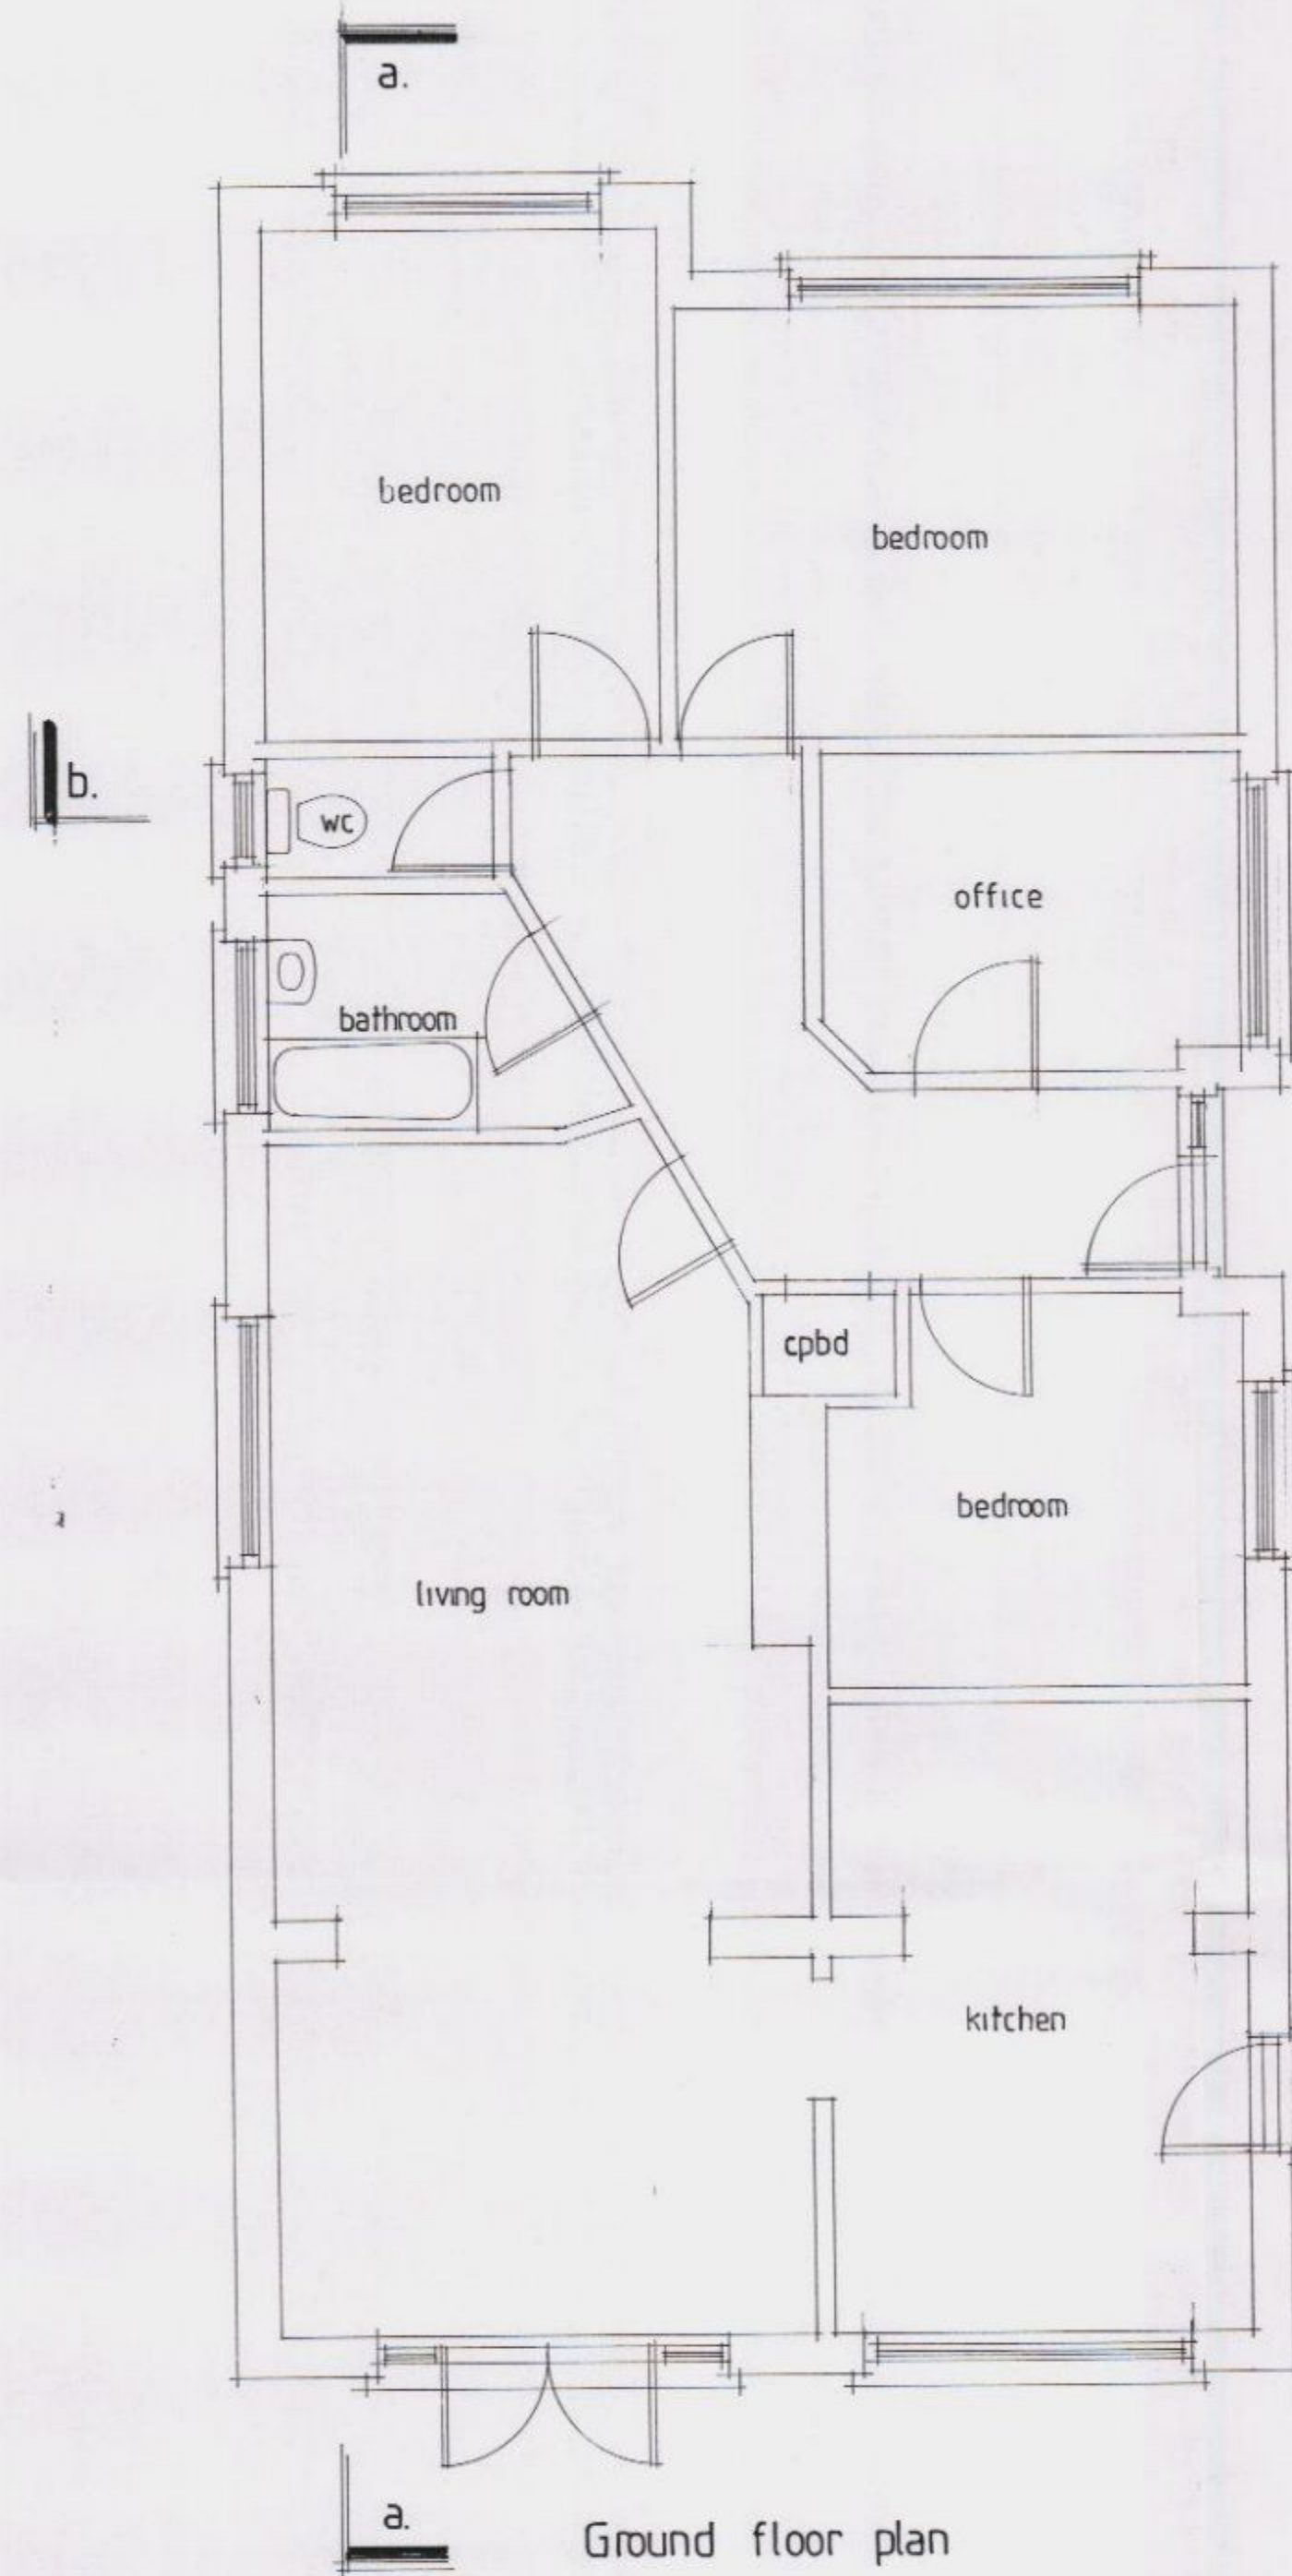

HAVANT BOROUGH
COUNCIL
24 SEP 2012
RECEIVED

Client
MRS. W. LUDFORD

Job Title
46 St Johns Avenue
Crookhorn

Drawing Title
Existing Plans

Scale 1:100 1:50

Date AUG 2012 Drawn by RP

Org. No. 5108-12-1 Rev.