
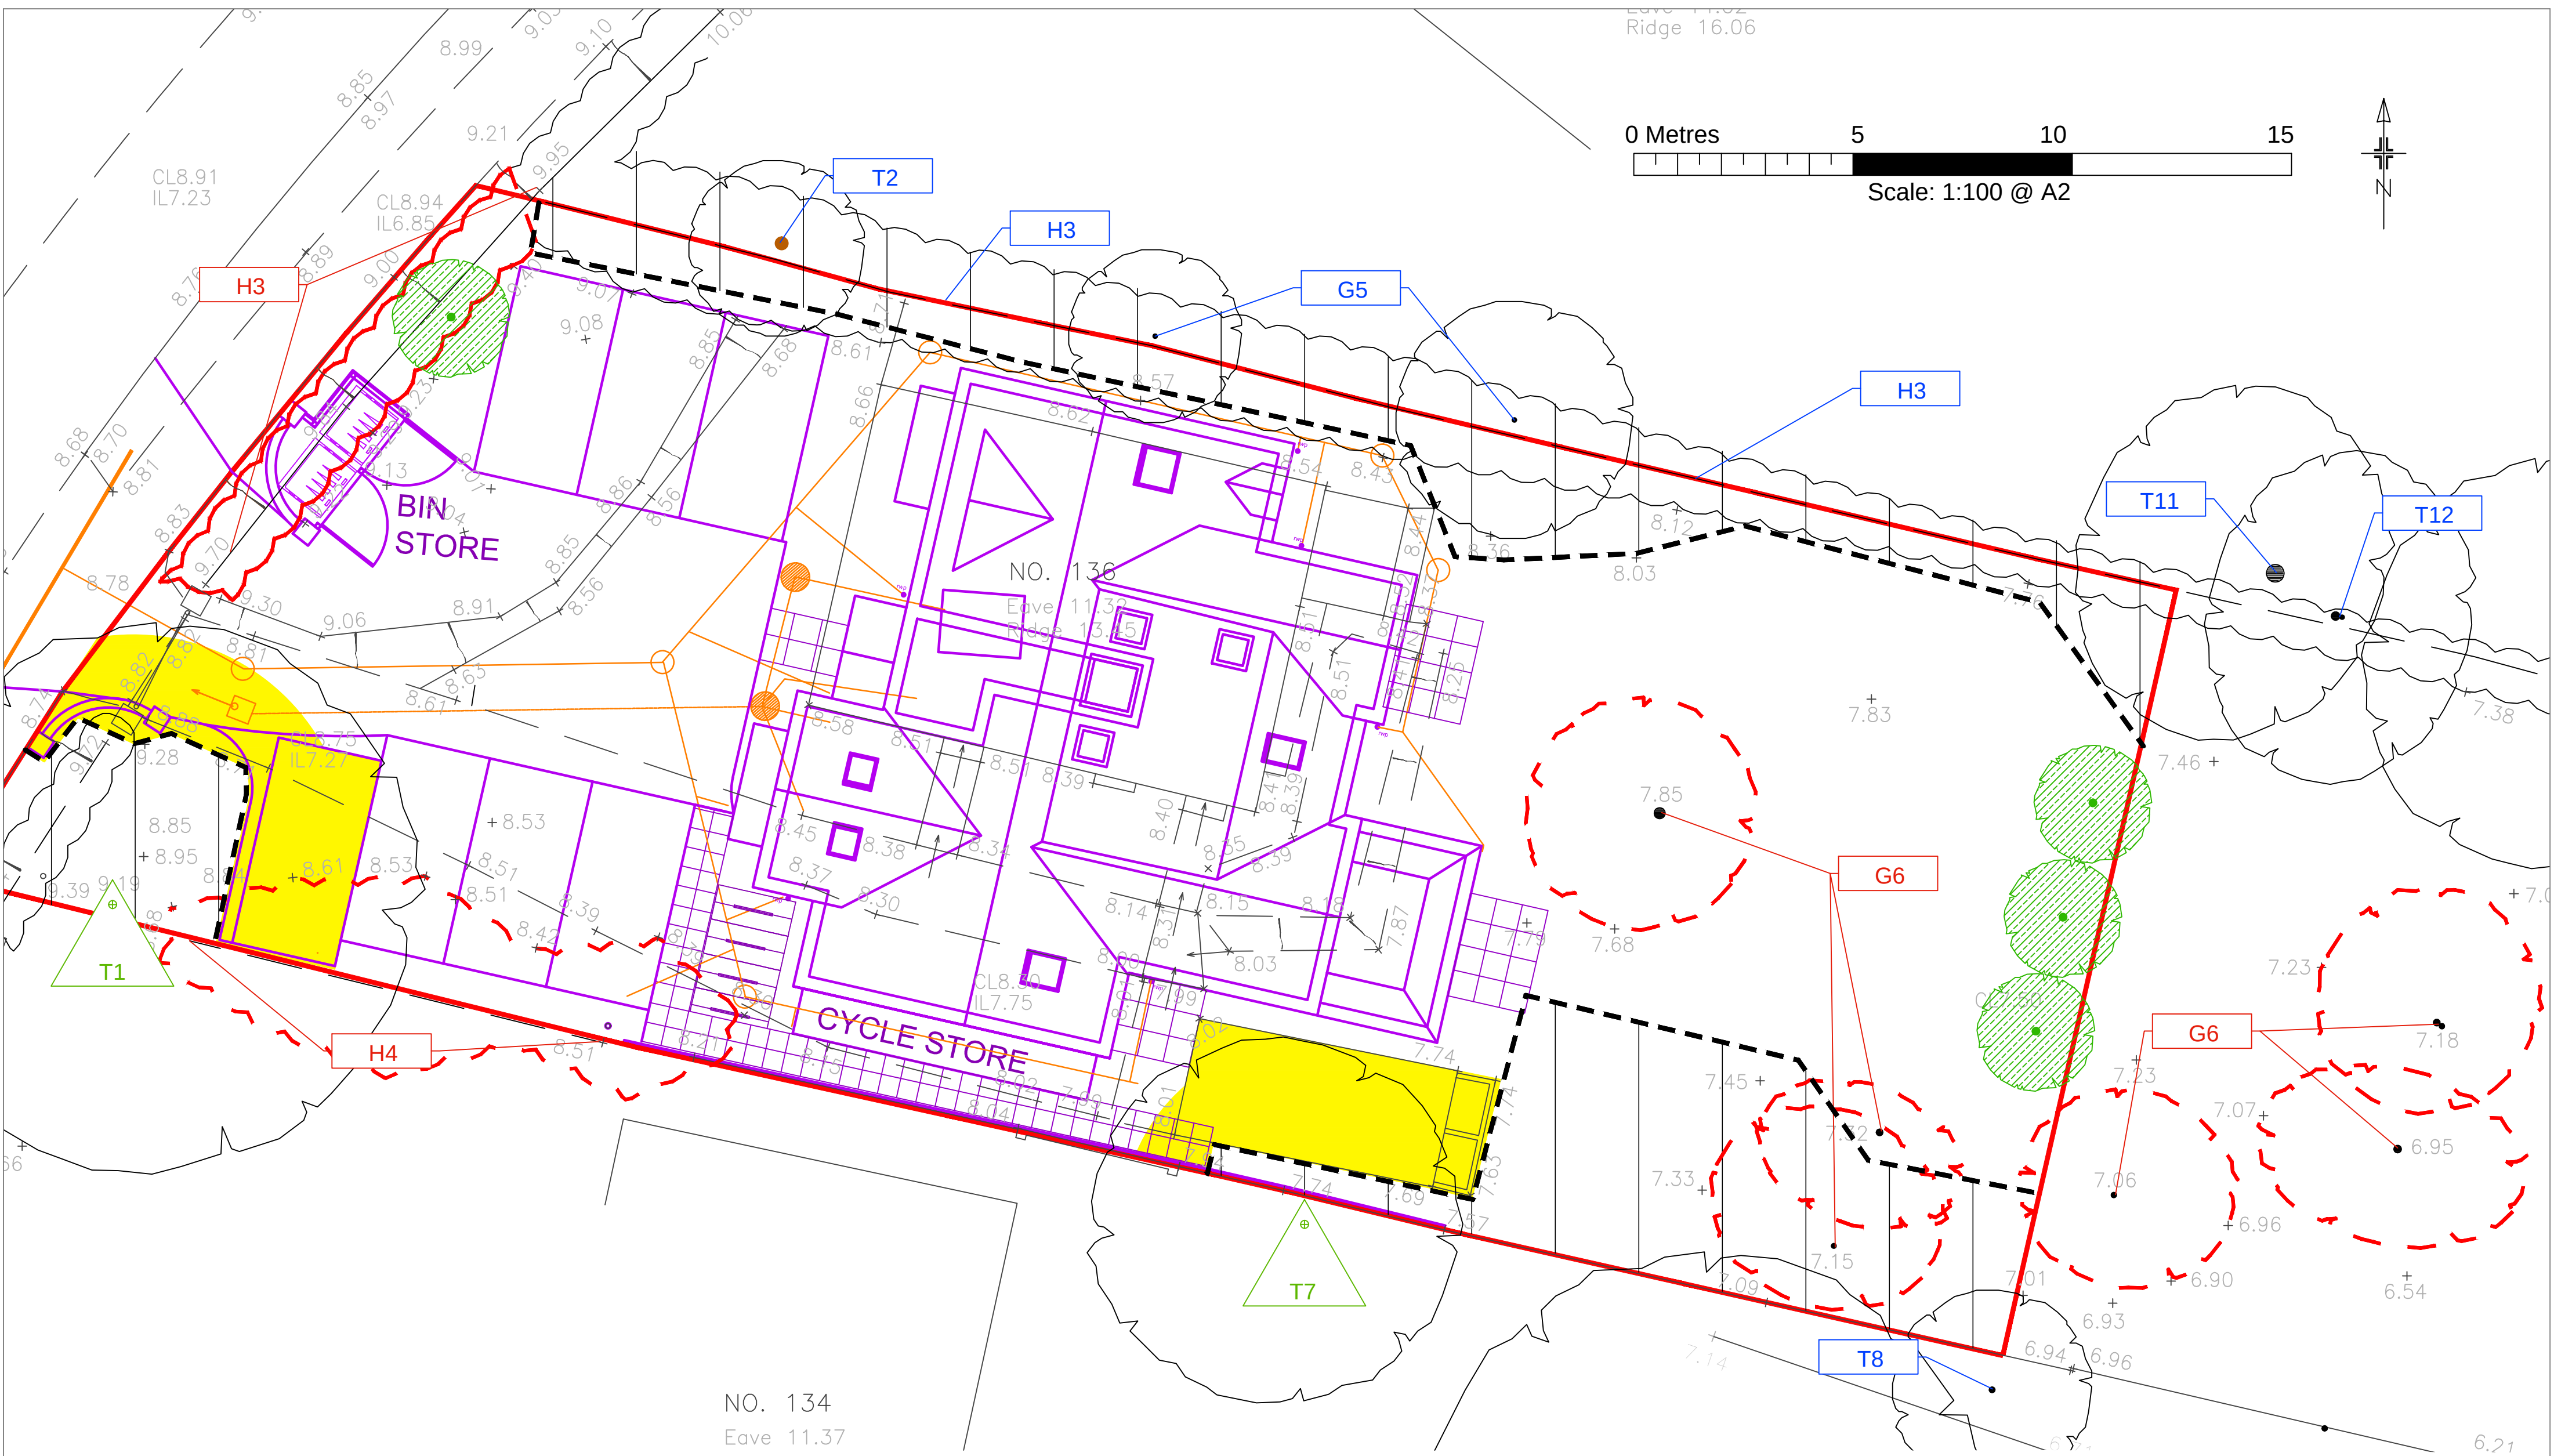


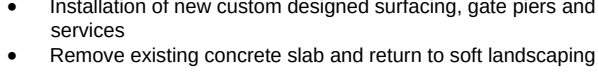

	BS category A	Trees of high quality		Trees to be removed		Precautionary Areas
	BS category B	Trees of moderate quality		Proposed layout		
	BS category C	Trees of low quality		Proposed services layout		Proposed locations of new structural tree planting
	BS category U	Trees unsuitable for retention		Construction exclusion zone (CEZ) to be protected by fencing and/or ground protection		