
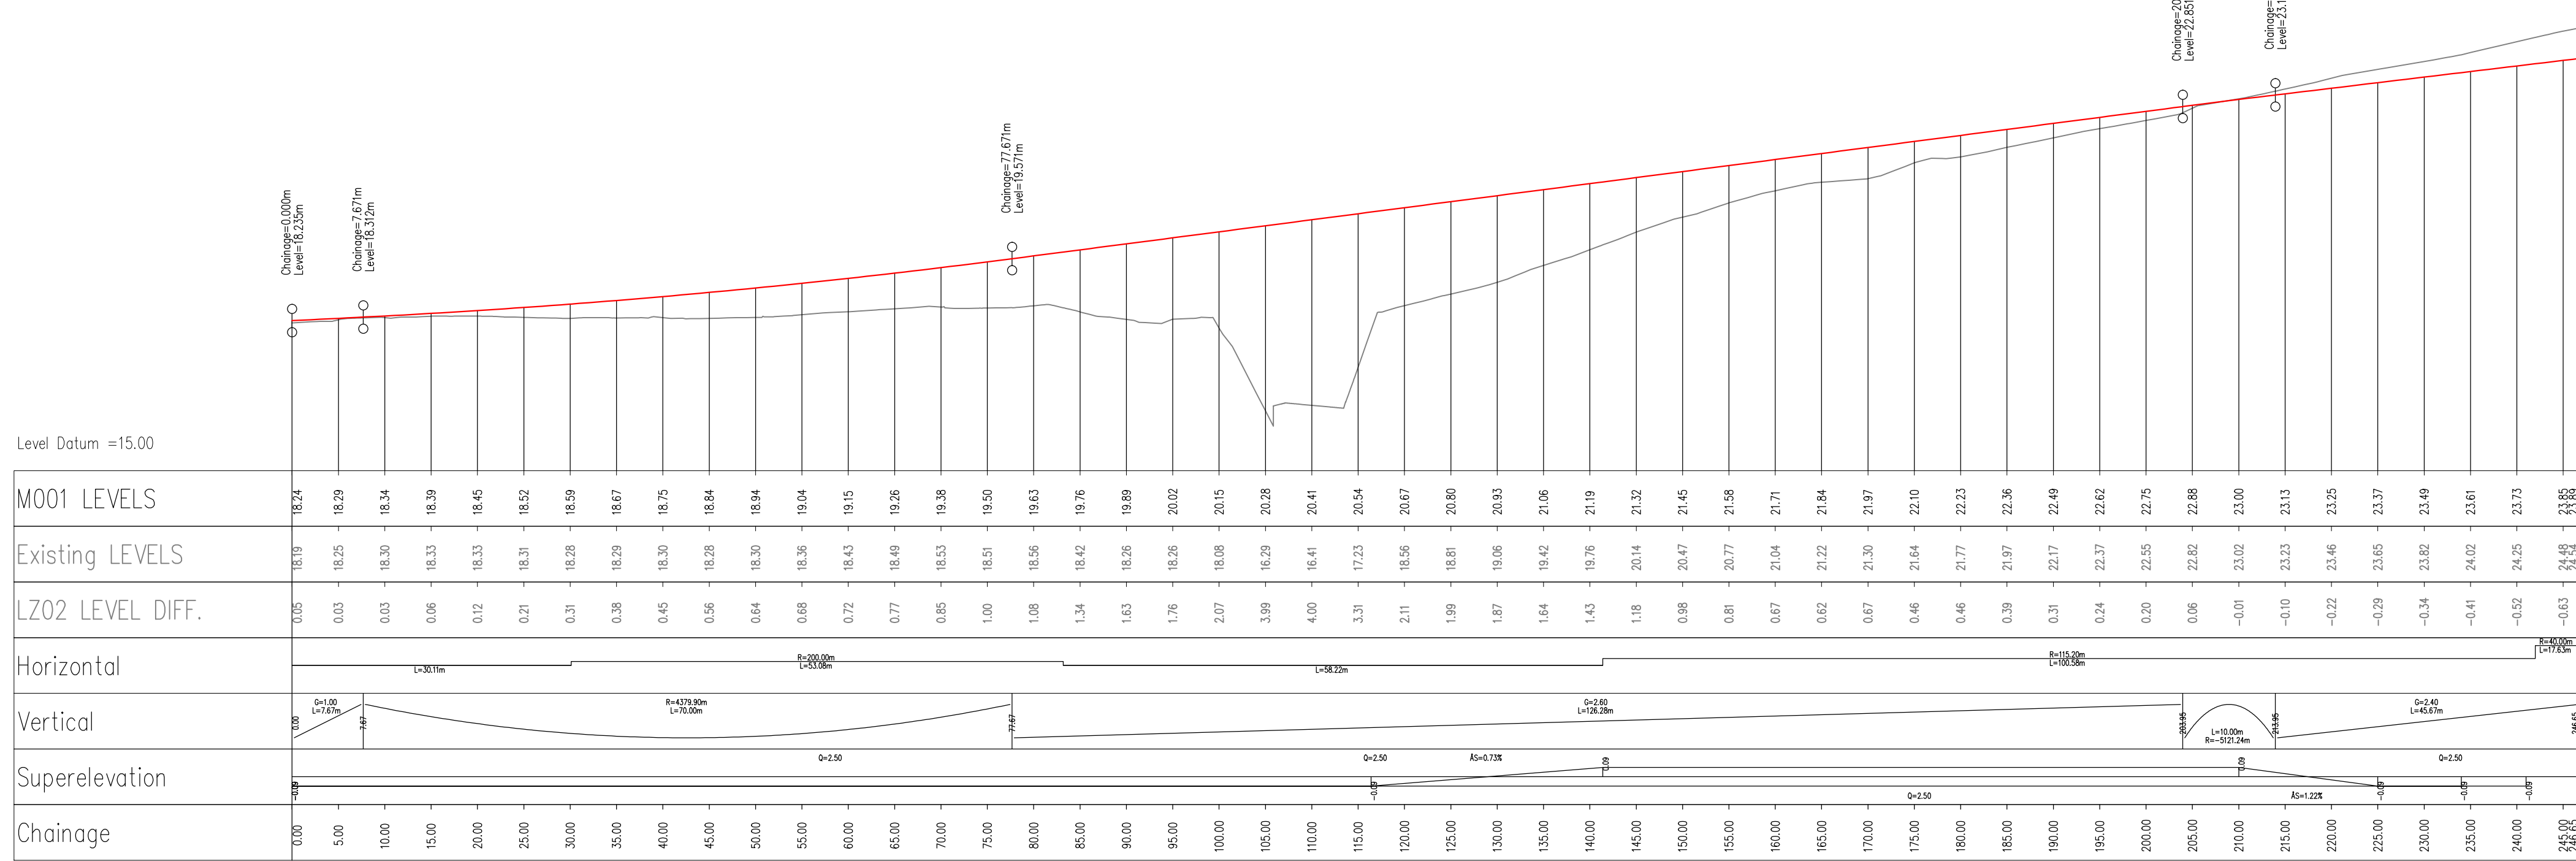
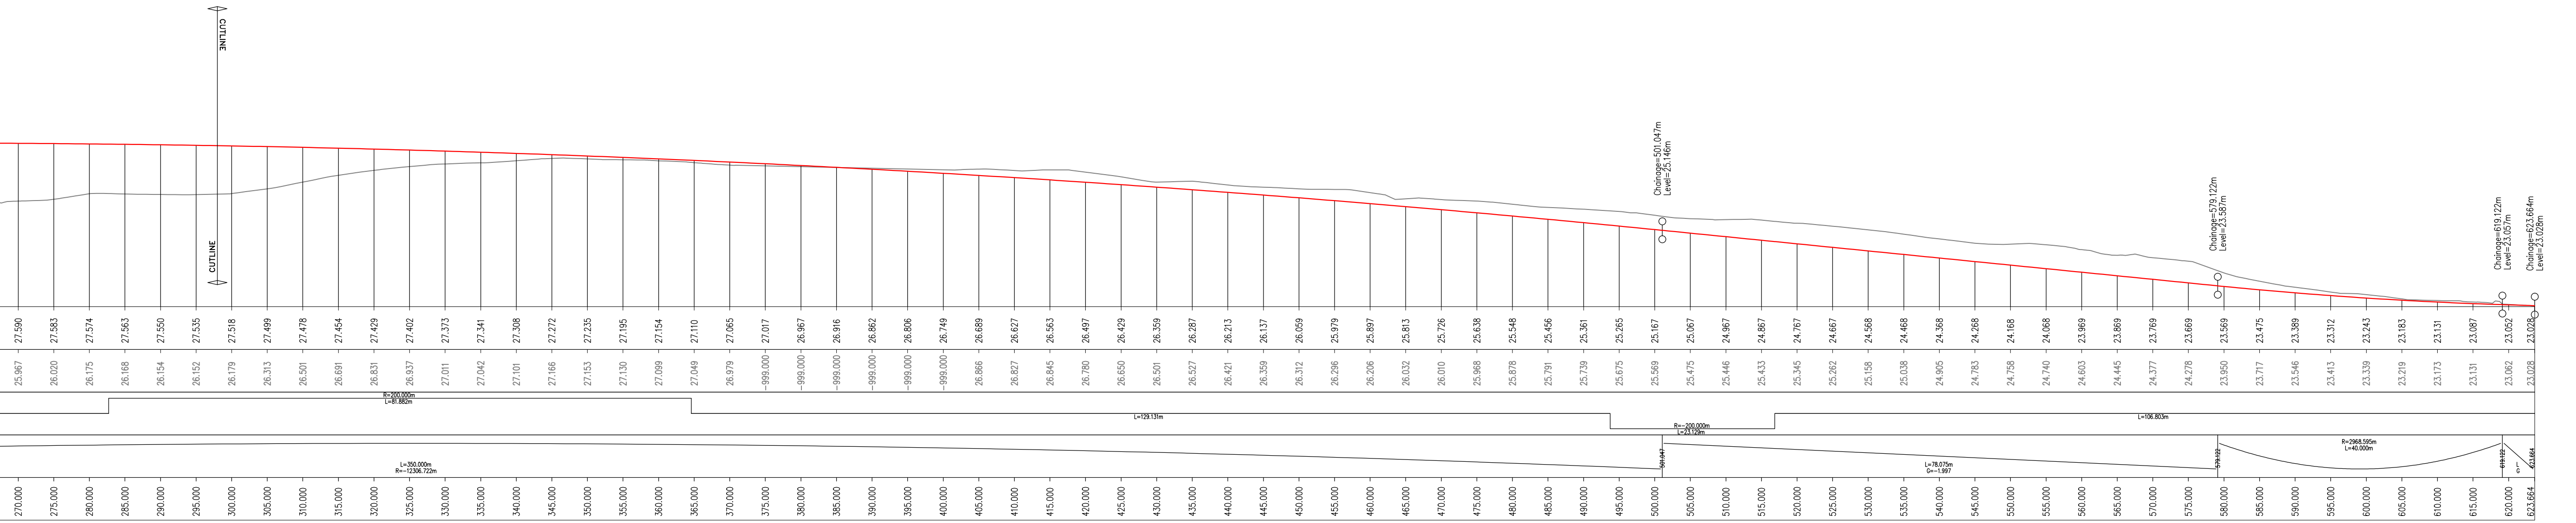


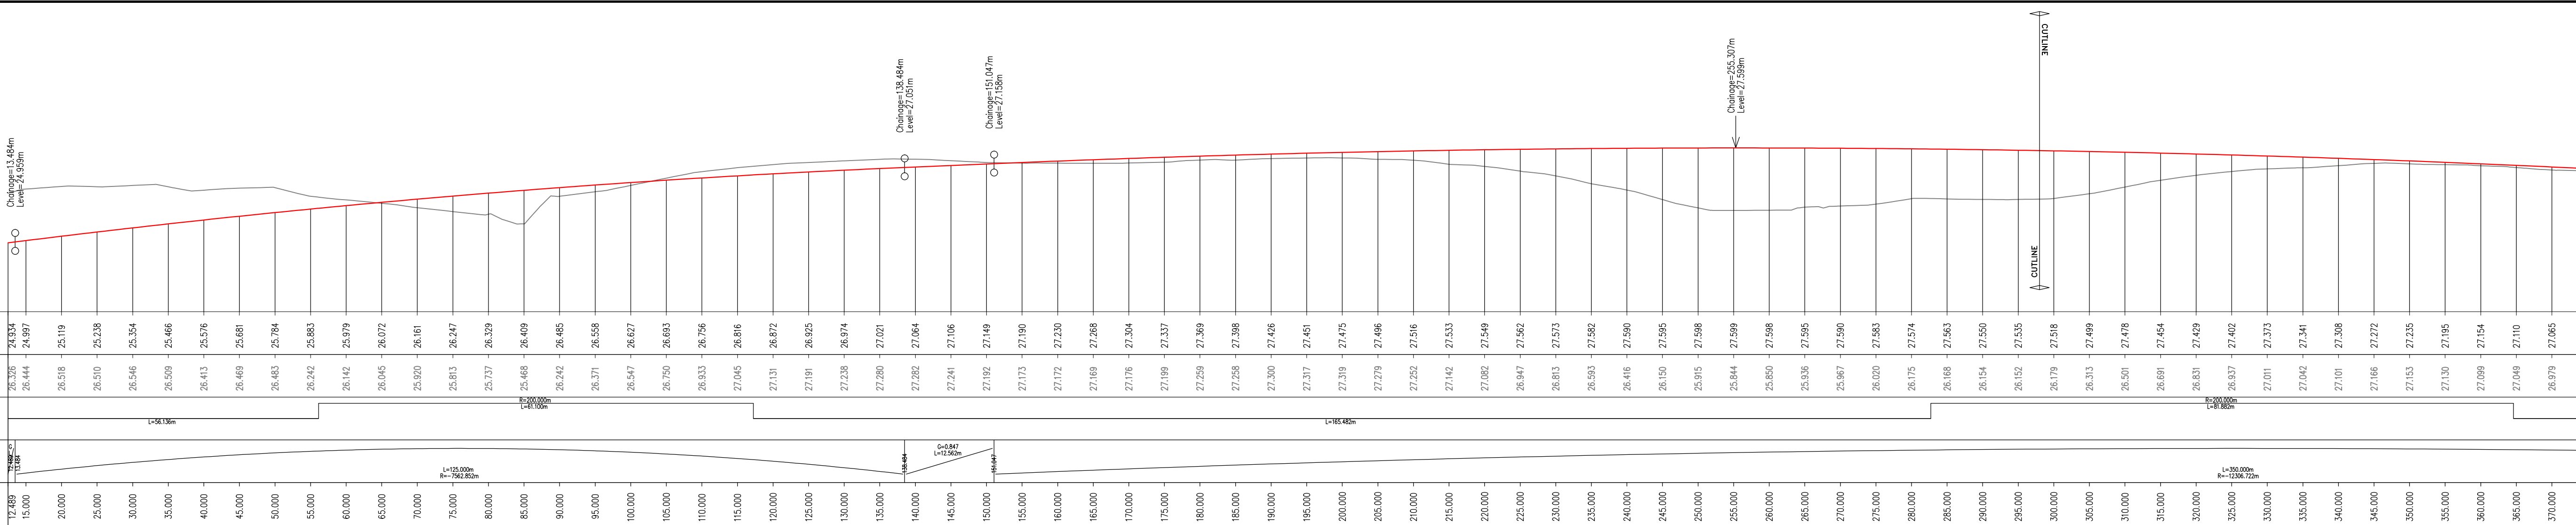

1. THIS DRAWING IS A GENERAL ARRANGEMENT DRAWING ONLY INTENDED AS A FEASIBILITY DESIGN FOR PLANNING APPROVAL, AND IS NOT FOR CONSTRUCTION PURPOSES.
2. THIS DRAWING IS TO BE READ IN CONJUNCTION WITH THE GA DRAWINGS 5099849/TP/GA/101-104 FOR DETAILS OF STRING LOCATIONS AND CHAINAGES.
3. ALL DIMENSIONS ARE IN METRES UNLESS STATED OTHERWISE.

LONGITUDINAL SECTION KEY:

	DESIGN SURFACE PROFILE
	EXISTING GROUND PROFILE

P	FOR HCC APPROVAL	04.11.11	IPC	A	ORIGINAL ISSUE	MBW	10.11	SD	IPC
Stat	Purpose of Issue	Date	Auth	Rev	Description	By	Date	Chk'd	Auth

ATKINS™

Atkins Limited
Consulting Engineers,
Woodcote Grove
Ashley Road
Epsom, Surrey, England,
KT18 5BW

Tel: (01372) 726140
Fax: (01372) 740055
www.atkinsglobal.com

Client

Proje

PORTSMOUTH
CITY COUNCIL

DUNSBURY HILL FARM
STAGE 2



SAFETY, HEALTH AND ENVIRONMENTAL INFORMATION

IN ADDITION TO THE HAZARDS/RISKS NORMALLY ASSOCIATED WITH THE TYPES OF WORK DETAILED ON THIS DRAWING, NOTE THE FOLLOWING SIGNIFICANT RESIDUAL RISKS

CONSTRUCTION

NONE

MAINTENANCE/CLEANING

NONE

USE

NONE

DECOMMISSIONING/DEMOLITION

NONE

Title

LONG SECTIONS
M001 & M002
(MAIN DEVELOPMENT ALIGNMENT)

Sheet Size A1	Original Scale H = 1:500 V = 1:100	Designed/Drawn	Checked	Authorised
		DS / MBW	SB	IPC
		Date 10.11	Date 04.11.11	Date 04.11.11
Status	Drawing Number			Rev
P	5099849/TP/LS/102			A