


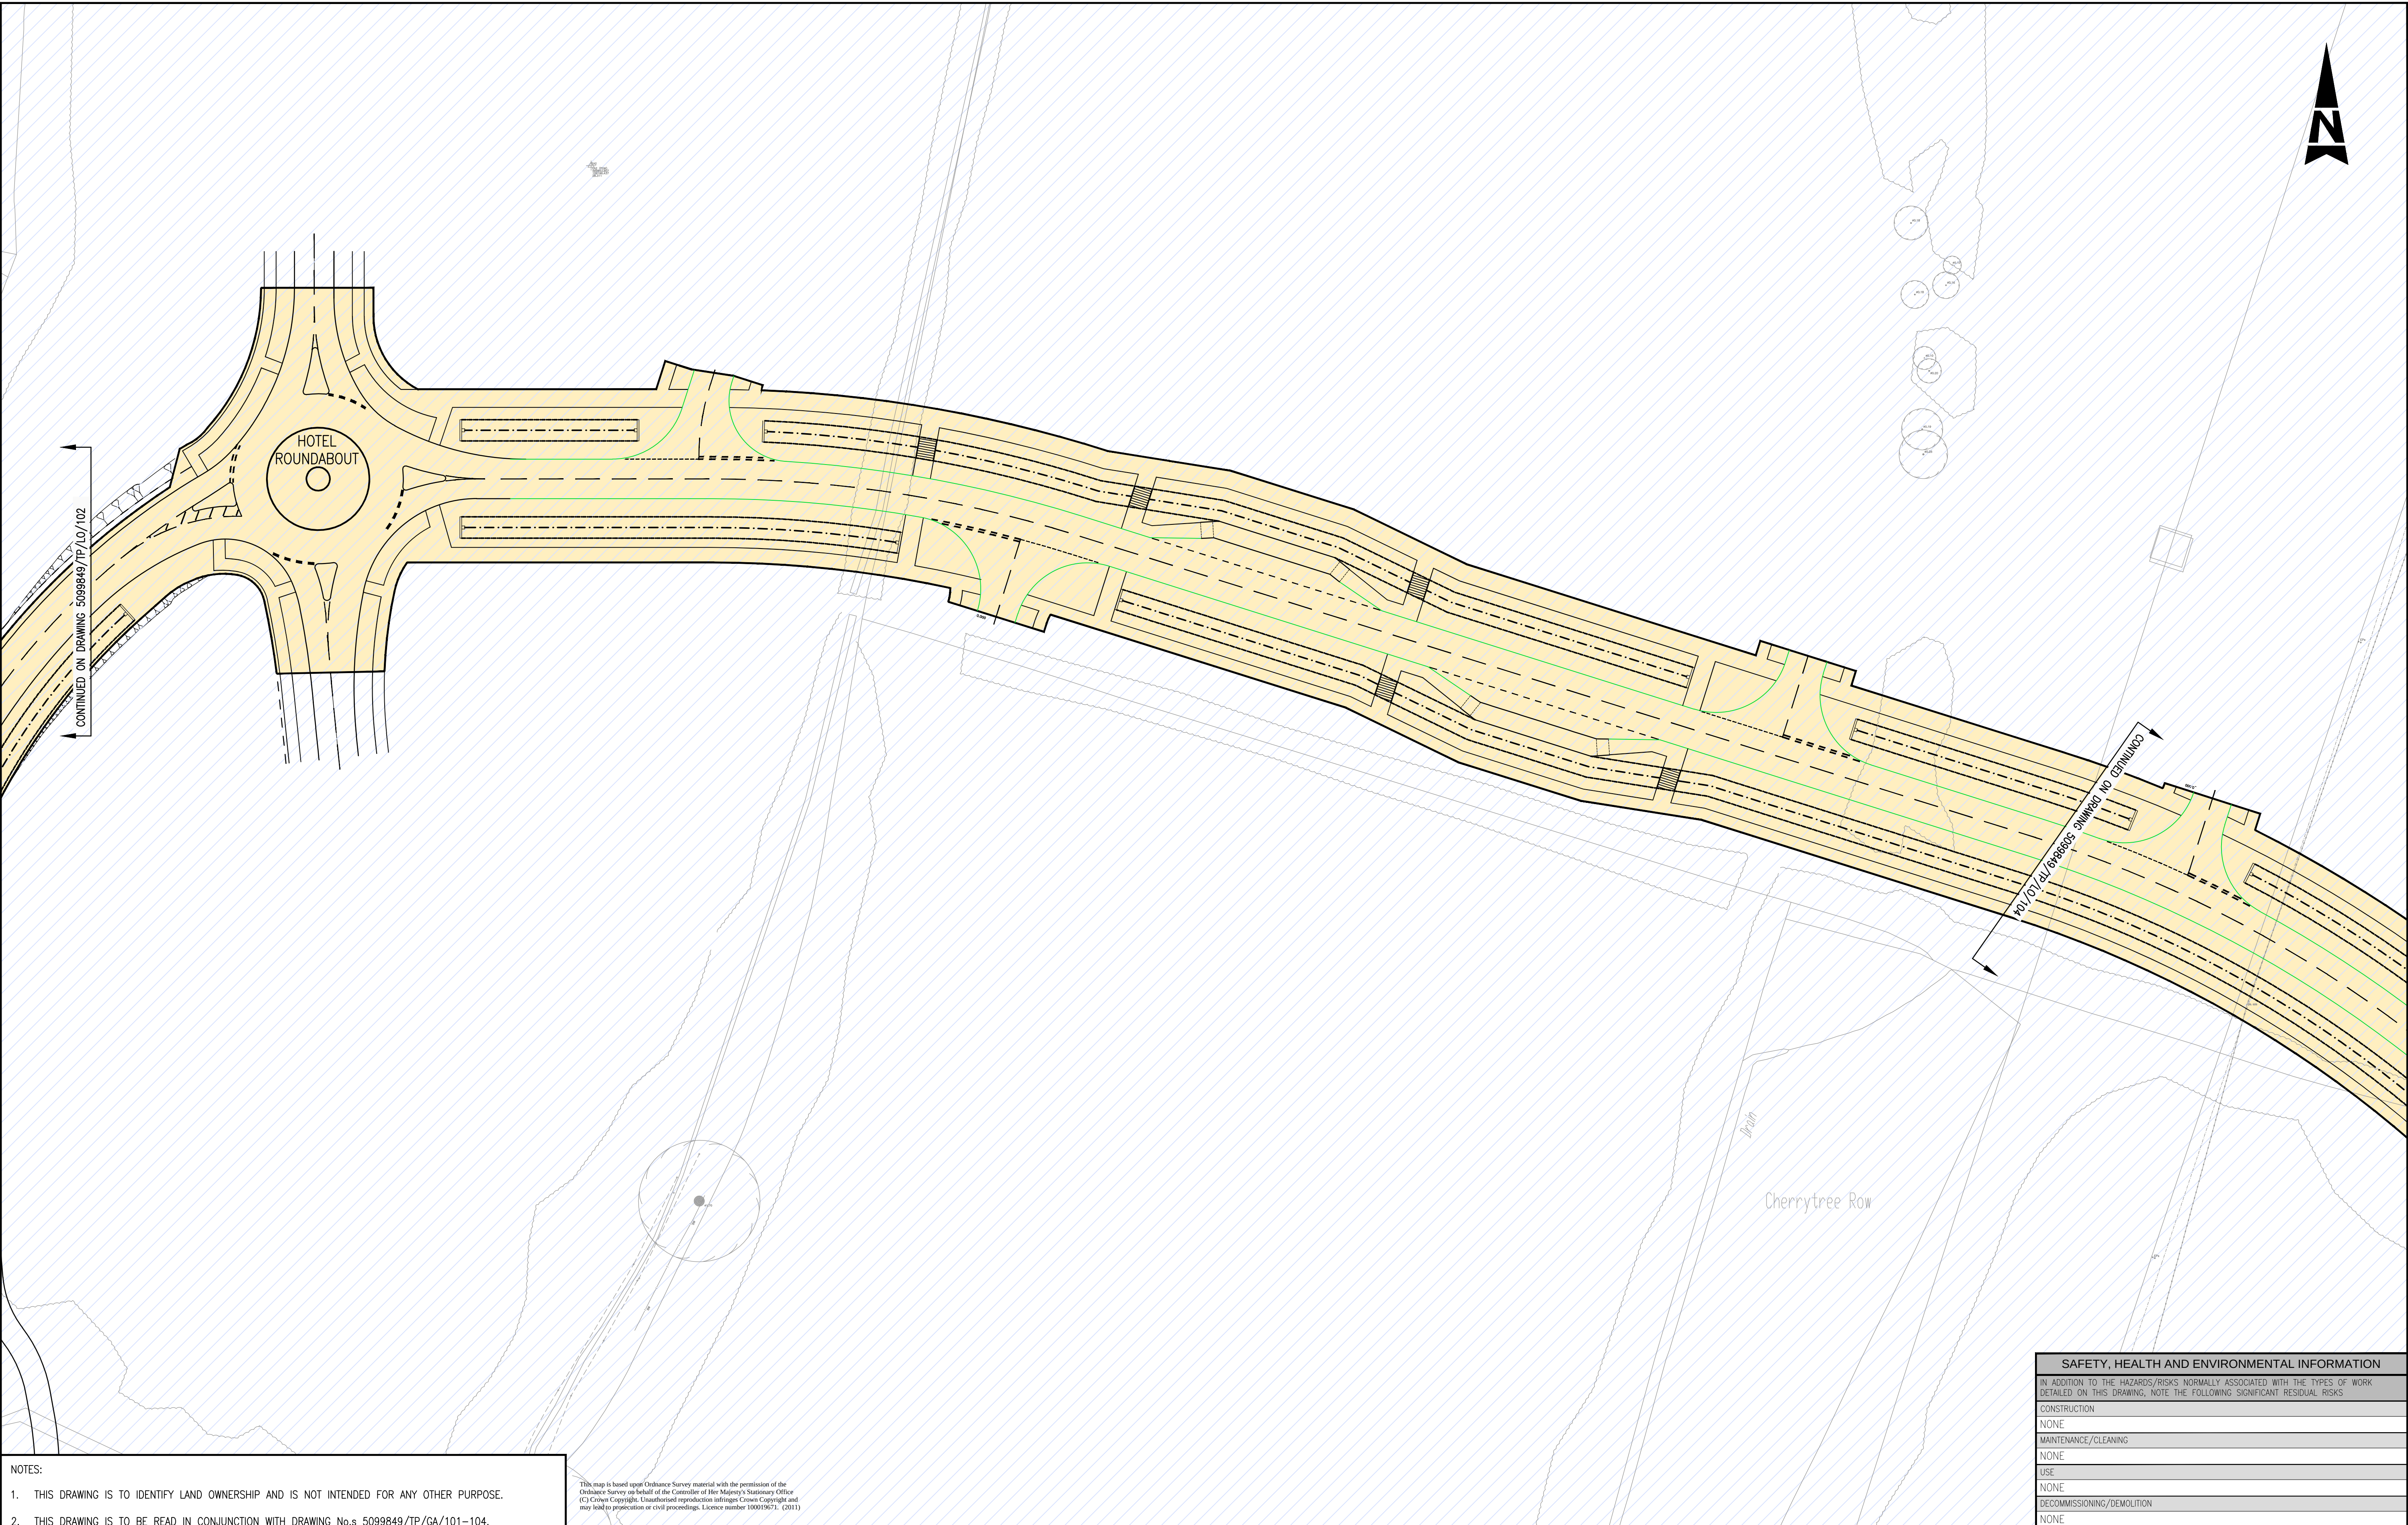

NOTES:

1. THIS DRAWING IS TO IDENTIFY LAND OWNERSHIP AND IS NOT INTENDED FOR ANY OTHER PURPOSE.

2. THIS DRAWING IS TO BE READ IN CONJUNCTION WITH DRAWING No.s 5099849/TP/GA/101-104.

KEY:

LAND REGISTERED TO MINISTER OF TRANSPORT

LAND REGISTERED TO SECRETARY OF STATE FOR TRANSPORT

PROPOSED EXTENT OF HAMPSHIRE COUNTY COUNCIL HIGHWAYS LAND

LAND REGISTERED TO PETER LEWIS BANK OF LONDON

LAND REGISTERED TO PORTSMOUTH CITY COUNCIL

EXISTING EXTENT OF HAMPSHIRE COUNTY COUNCIL HIGHWAYS LAND

This map is based upon Ordnance Survey material with the permission of the Ordnance Survey on behalf of the Controller of Her Majesty's Stationary Office (C) Crown Copyright. Unauthorised reproduction infringes Crown Copyright and may lead to prosecution or civil proceedings. Licence number 100019671. (2011)

Stat	Purpose of Issue	Date	Auth	Rev	Description	By	Date	Chk'd	Auth
P	FOR HCC APPROVAL	29.2.12	JA	B	MINOR AMENDMENTS	SD	29.2.12	ND	JA
P	FOR HCC APPROVAL	04.11.11	IPC	A	ORIGINAL ISSUE	MBW	04.11.11	SD	IPC

ATKINS™

Atkins Limited

Consulting Engineers,
Woodcote Grove,
Ashley Road
Epsom, Surrey, England,
KT18 5BW

Tel: (01372) 726140
Fax: (01372) 740055
www.atkinsglobal.com

Client

PORTSMOUTH CITY COUNCIL

Project

DUNSBURY HILL FARM
STAGE 2

SAFETY, HEALTH AND ENVIRONMENTAL INFORMATION

IN ADDITION TO THE HAZARDS/RISKS NORMALLY ASSOCIATED WITH THE TYPES OF WORK DETAILED ON THIS DRAWING, NOTE THE FOLLOWING SIGNIFICANT RESIDUAL RISKS

CONSTRUCTION

NONE

MAINTENANCE/CLEANING

NONE

USE

NONE

DECOMMISSIONING/DEMOLITION

NONE

Title

LAND OWNERSHIP
(SHEET 3 of 4)

Sheet Size

A1

Original Scale

1:500

Designed/Drawn

MBW

Checked

SD

Authorised

IPC

Status

P

Drawing Number

5099849/TP/LO/103

Rev

B

P:\CRFMR\TP\HRA\PROJECTS\5099849 - Dunsbury Hill (Stage 2) - MAI Y9417\04 Technical\ACAD\highways\drawings\P_5099849_TP_LO_101-104_revB.dwg