



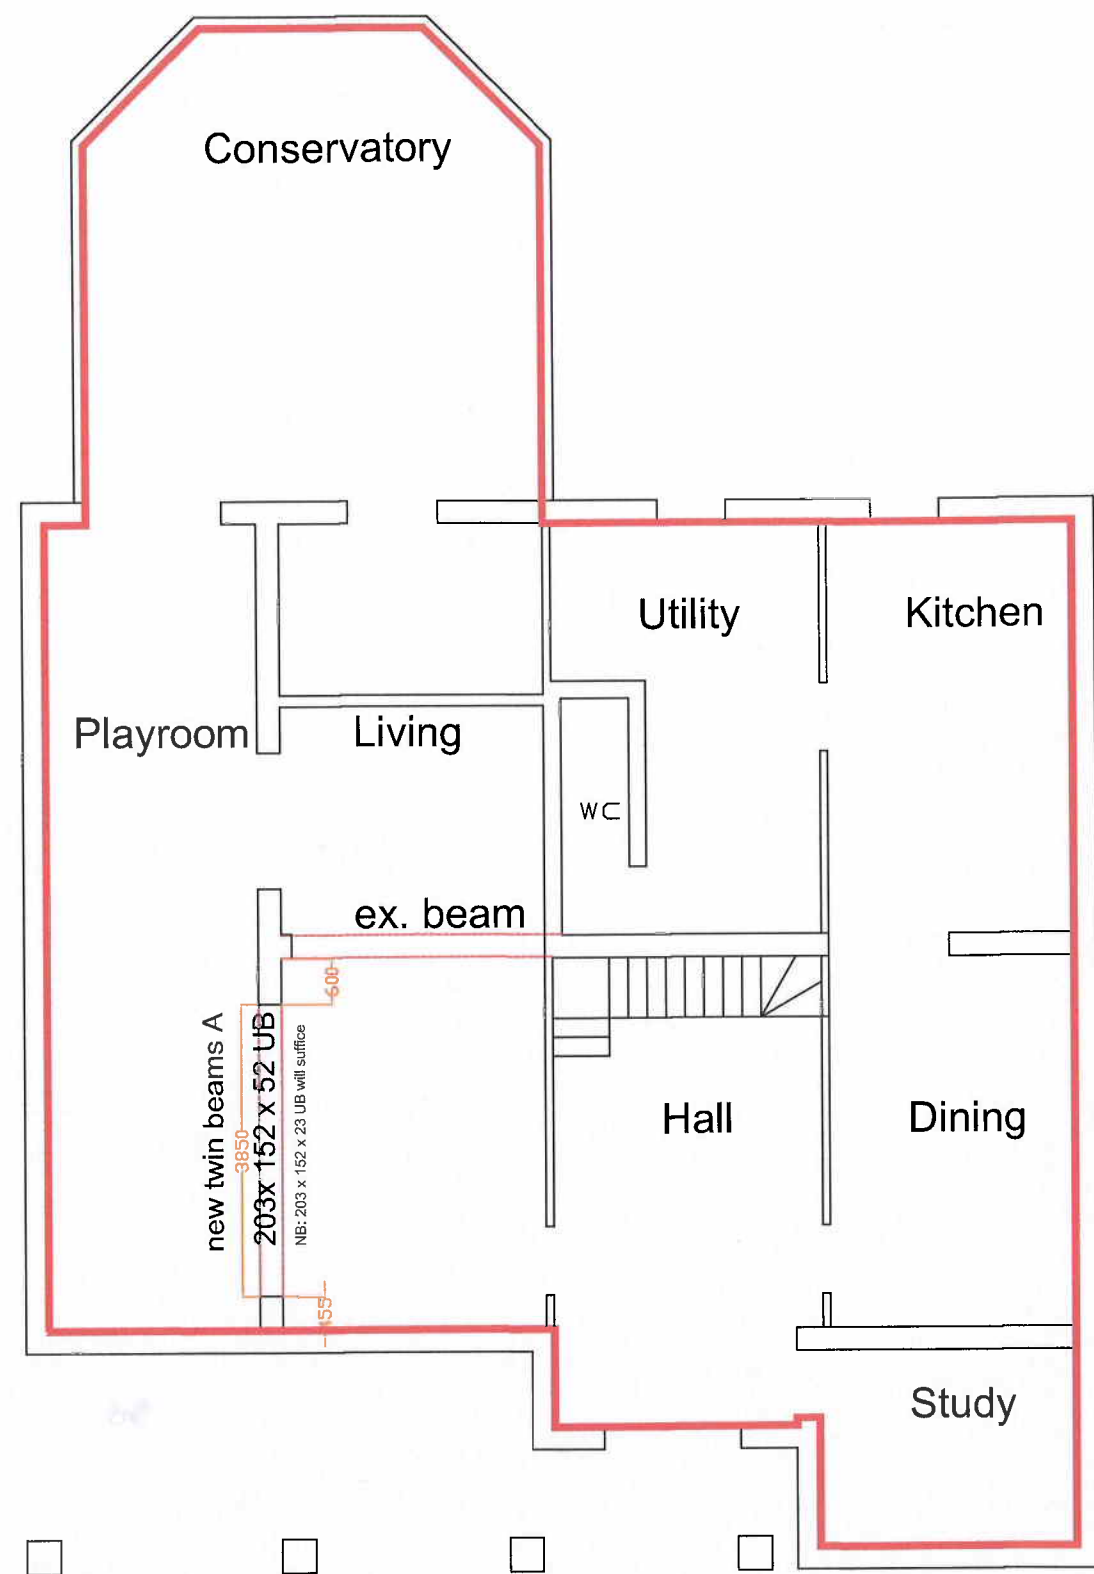

Existing Ground Floor 196m2

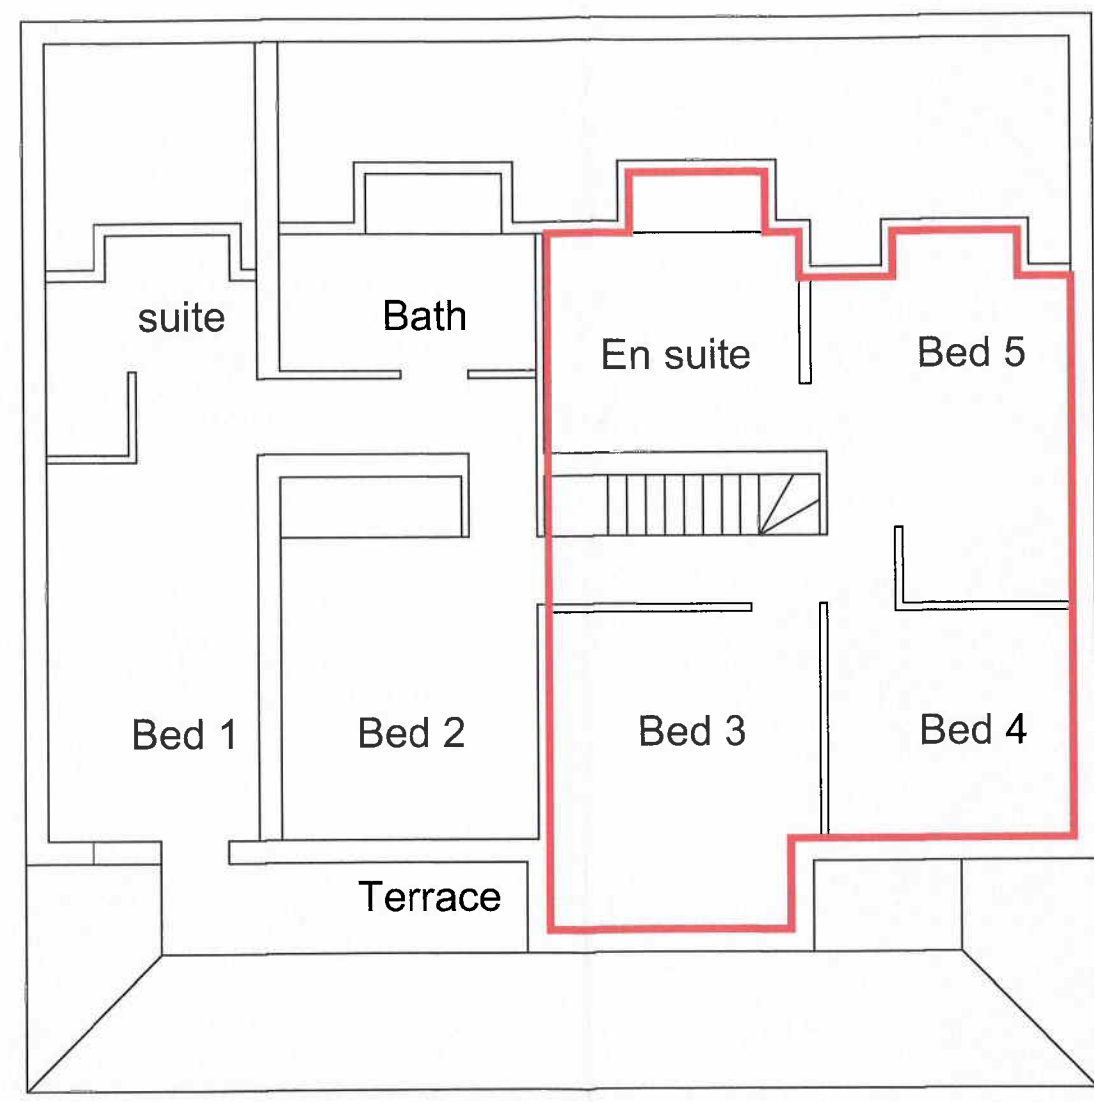

Existing First Floor 113m2