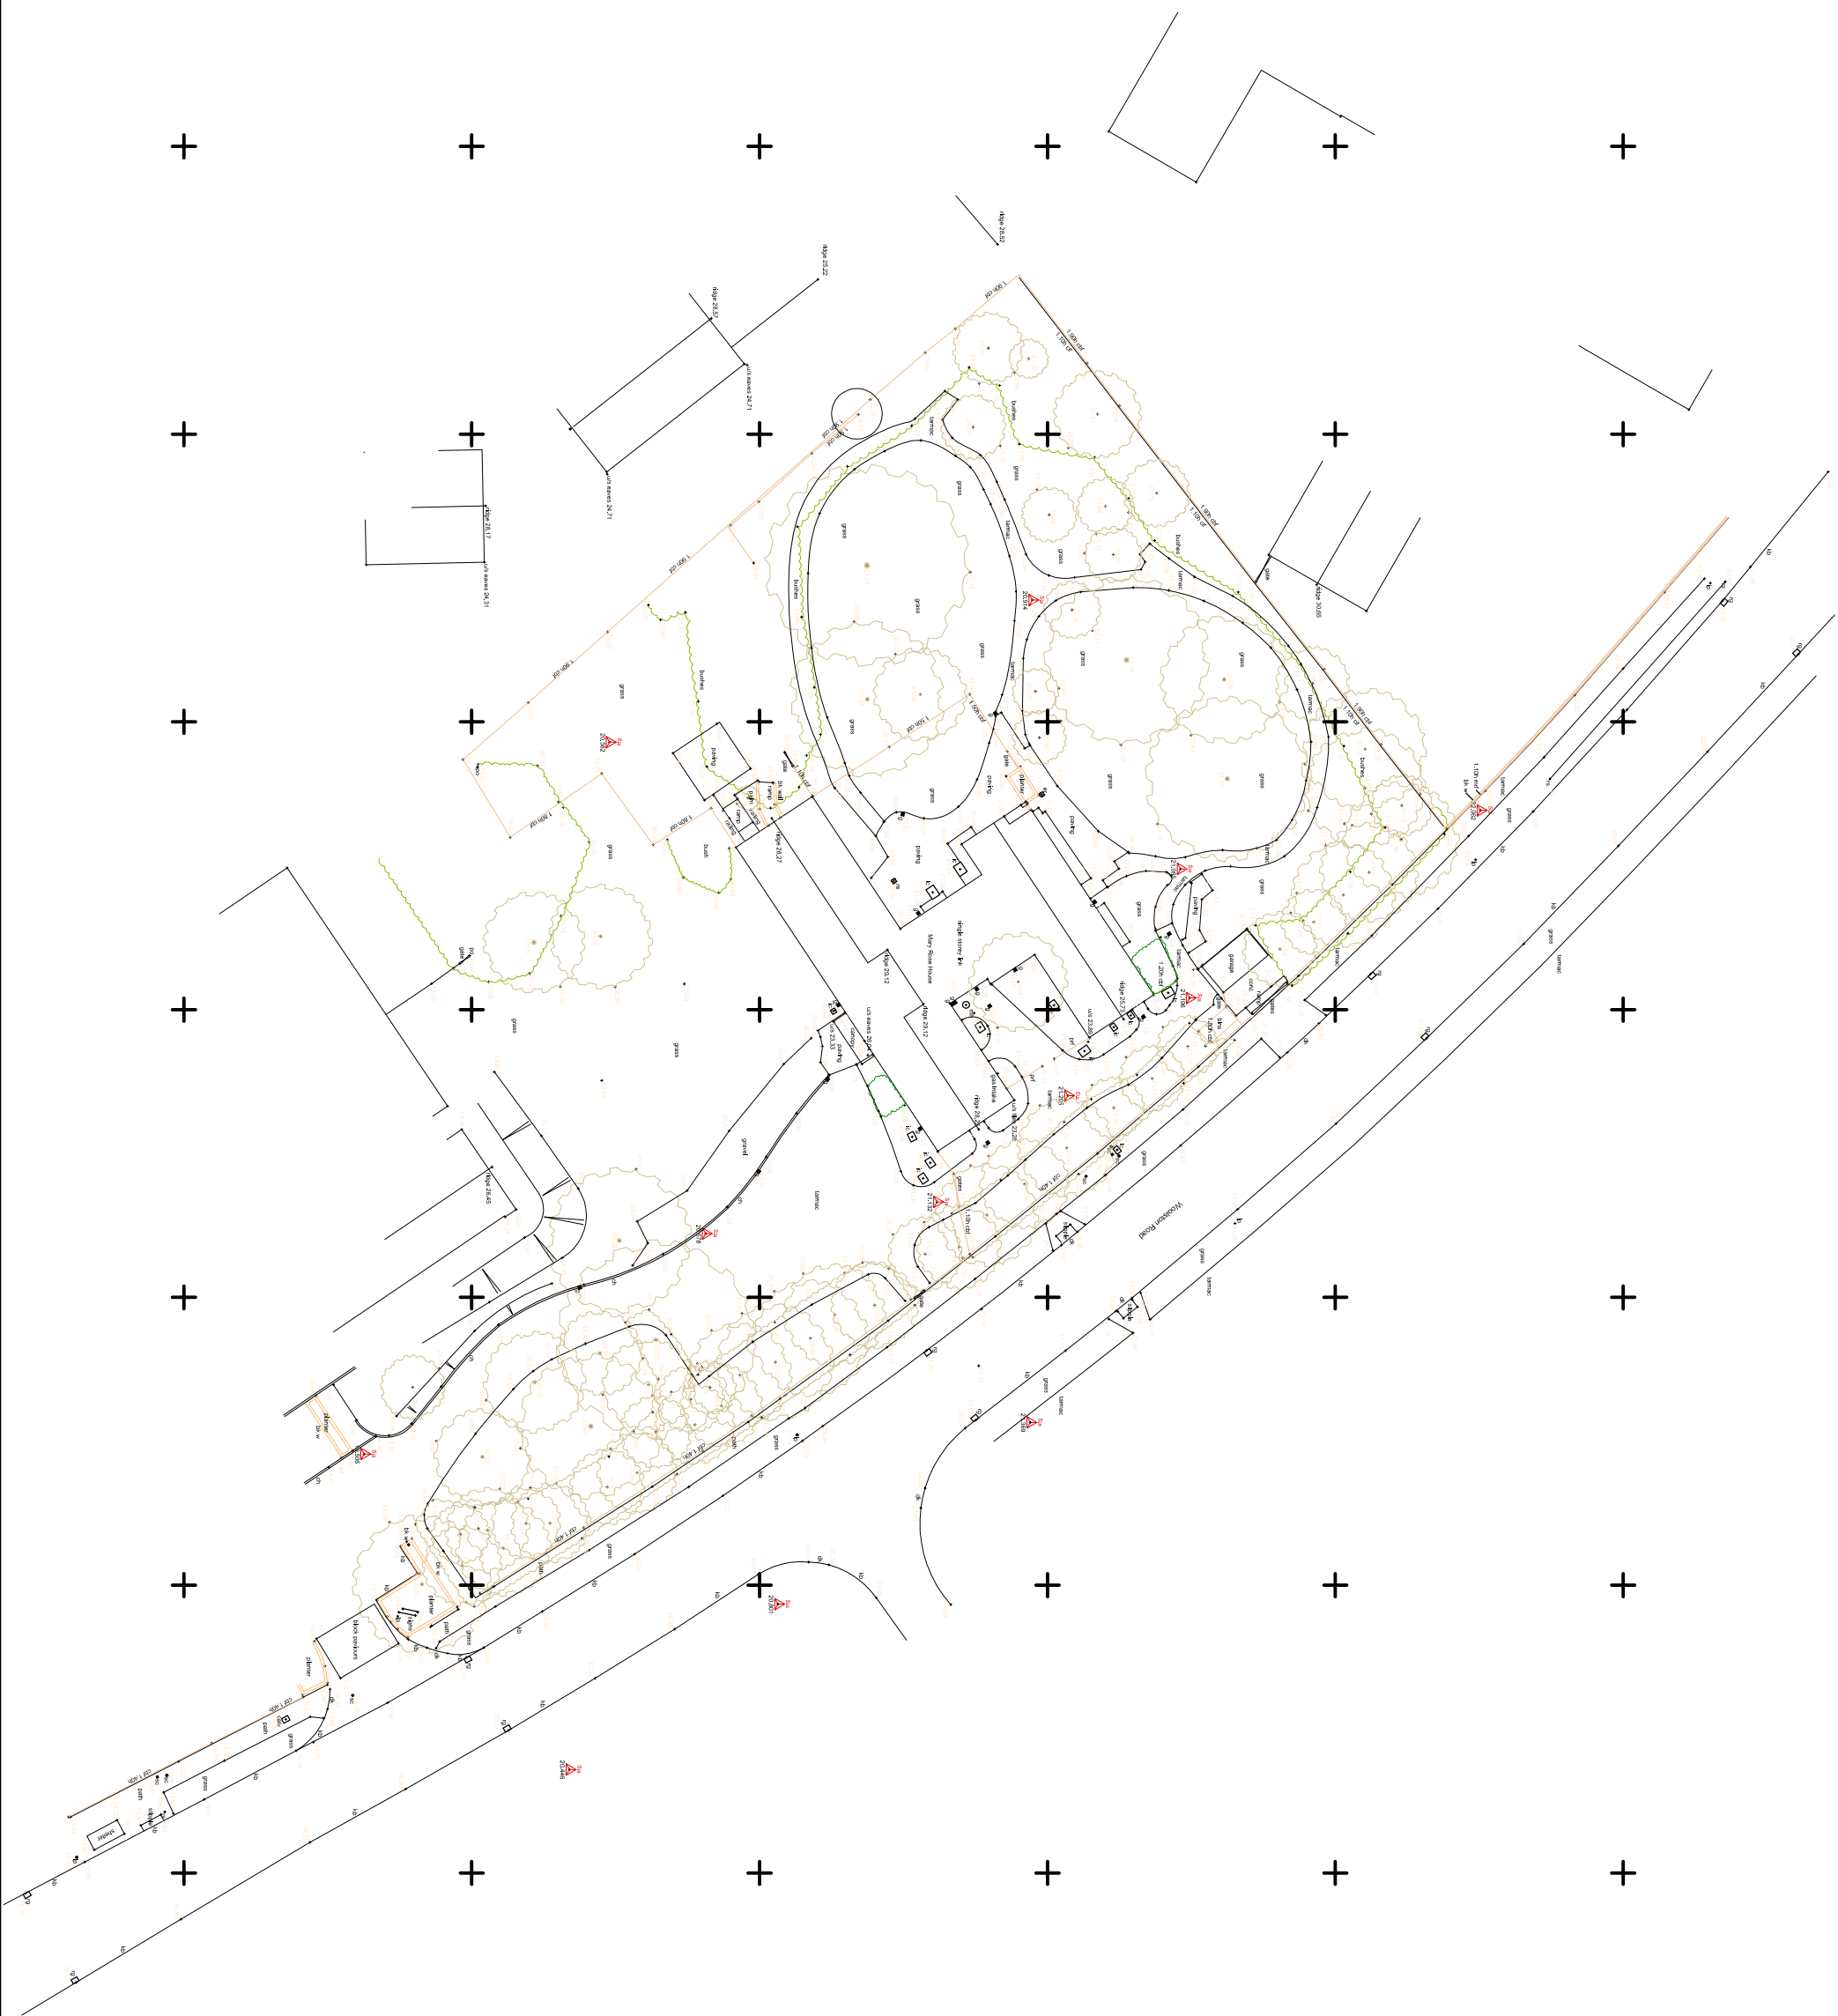



TITLE/PROJECT

Mary Rose House
Woolston Road
Havant
Hampshire

Hampshire

Survey Drawing



SOLENT SURVEYS

BUILDING AND LAND SURVEY CONSULTANTS
SOLIENT HOUSE 7 KENILWORTH GARDENS
WEST END SOUTHAMPTON SO30 3RE
Continued FaxPhone (02380) 471891

SCALE 1:200

DRAWN BY
J. R. CHILDS

DATE	0 1 2 3 4 5	LEVELS BASED ON
------	-------------	-----------------

Feb 2012	QPS/OSM Data
----------	--------------

1:200 @ A0