


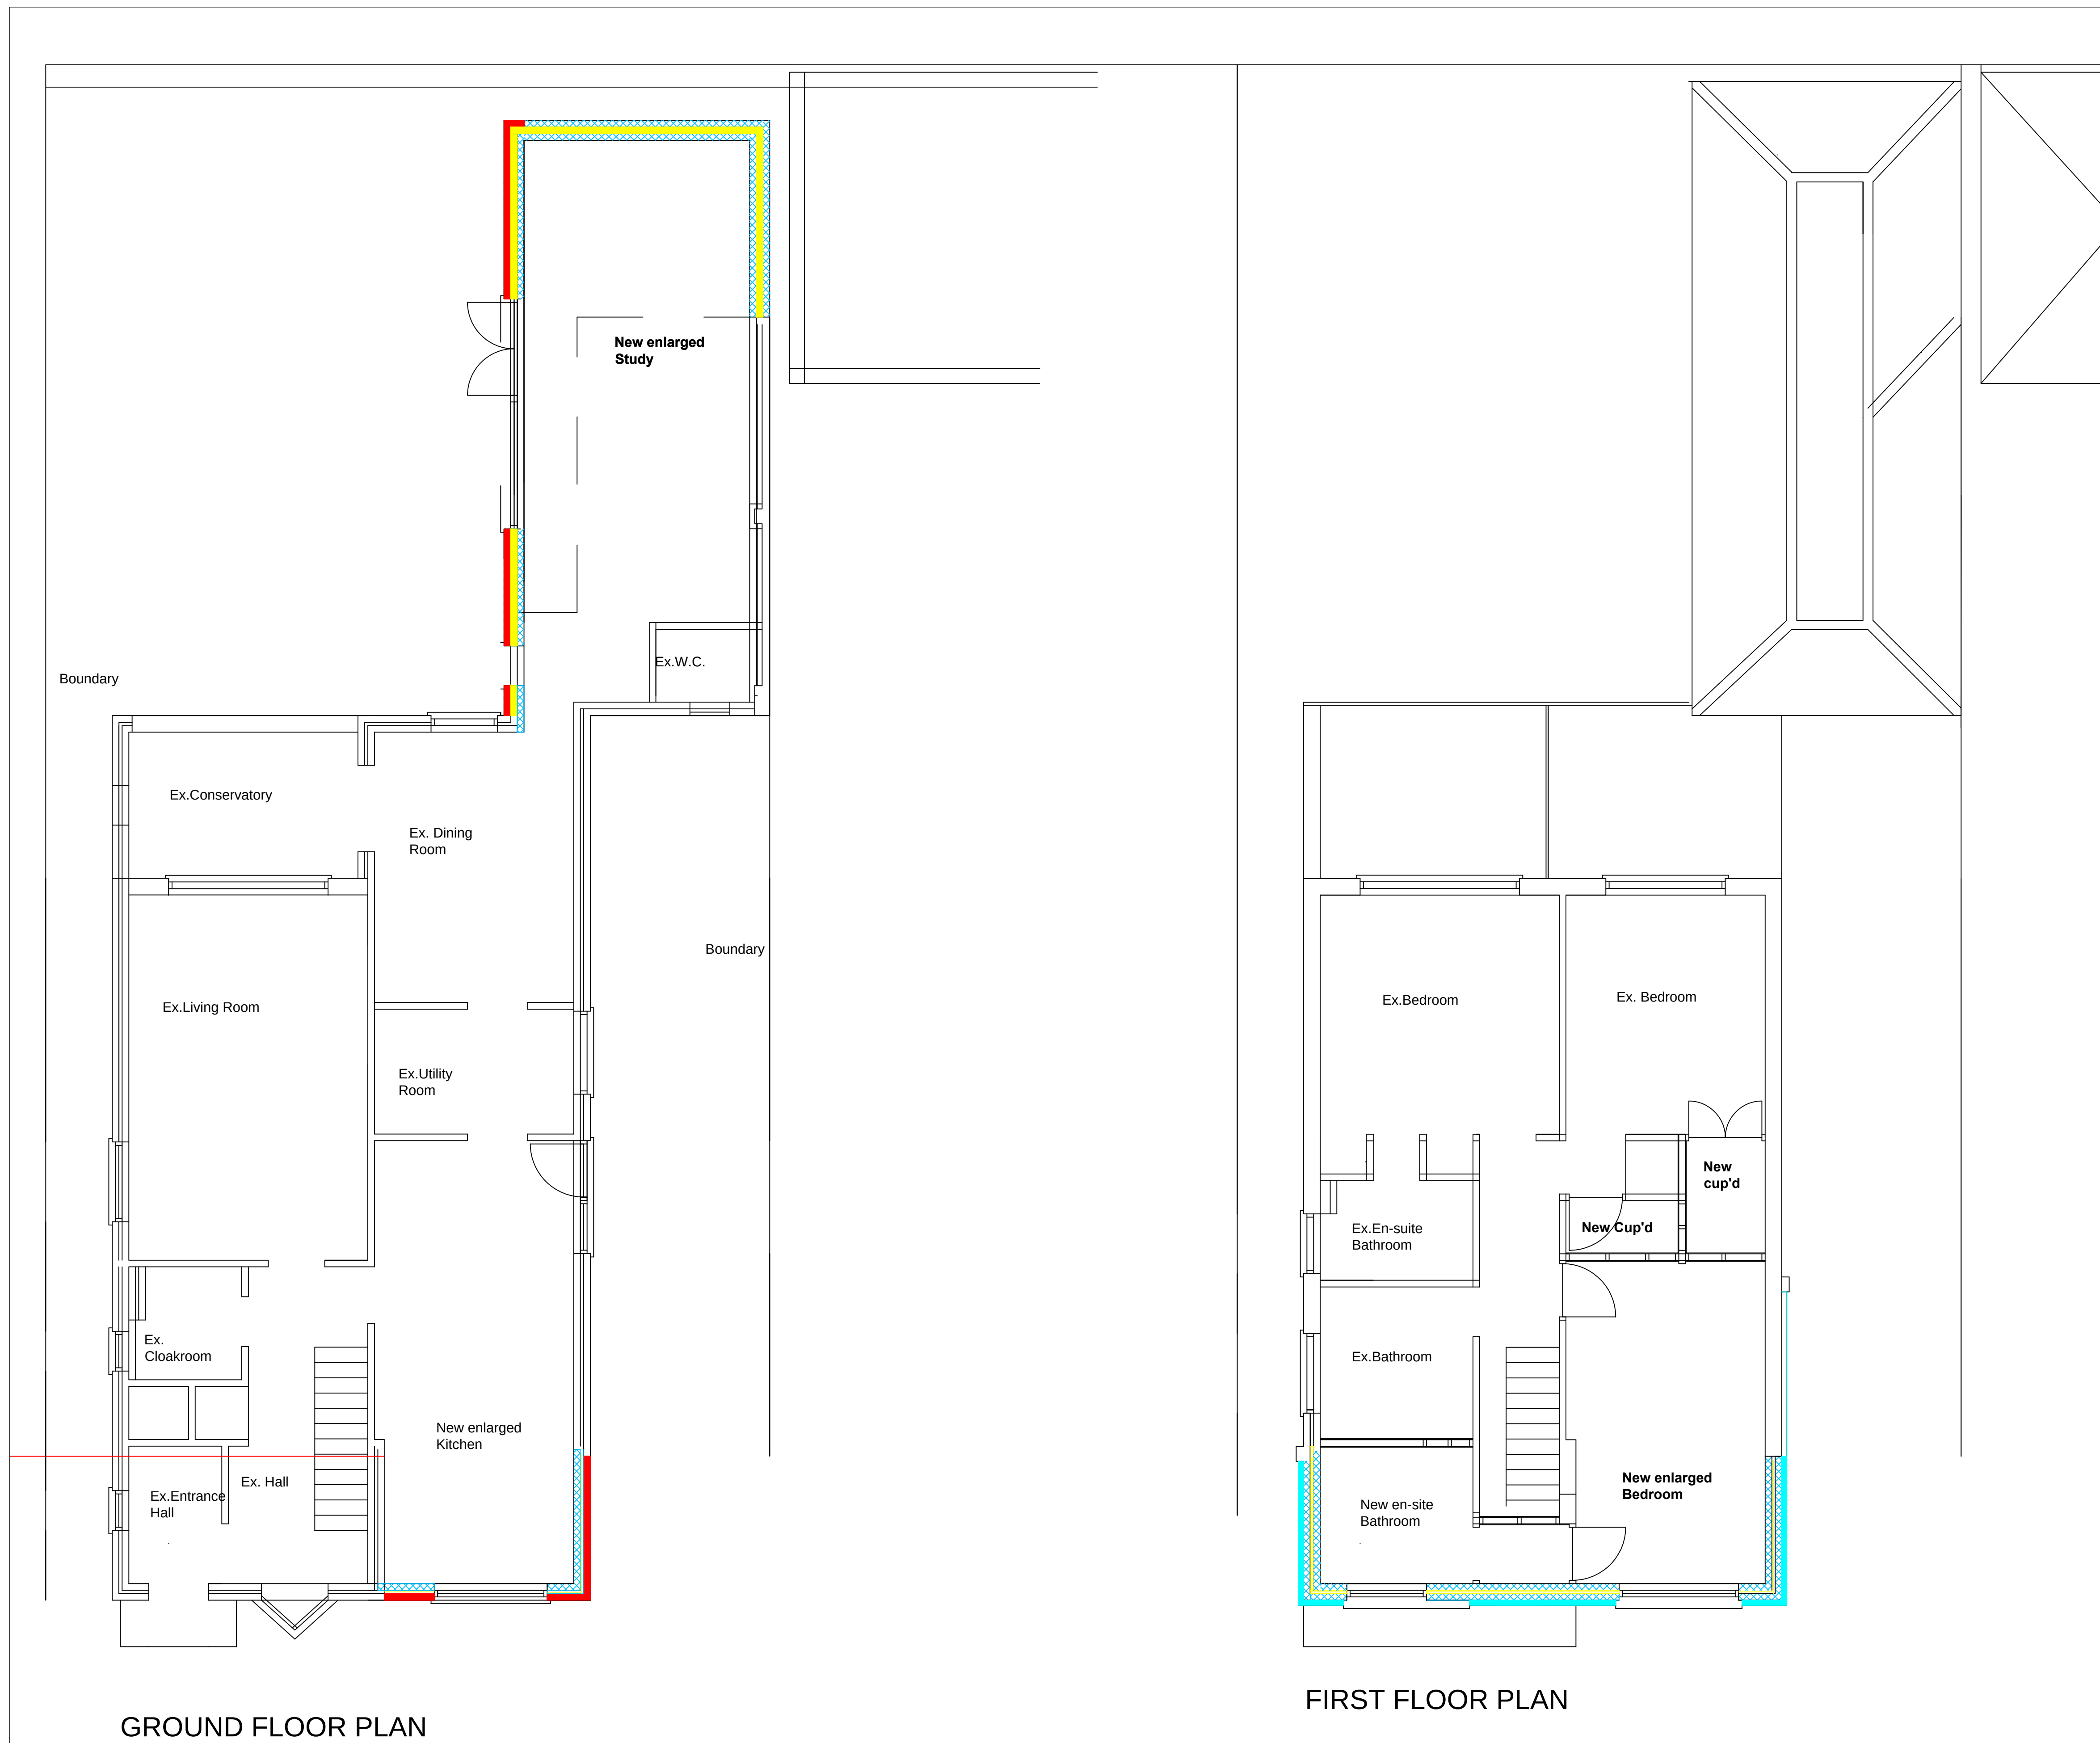

General Notes		
No.	Revision/Issue	Date
Firm Name and Address		
Project Name and Address		
Proposed Extensions to 72a Park Avenue Waterlooville Hampshire PO7 5DW		
Project	Sheet	
Extensions	6102/01	
Date	25.03.2013	
Scale	1 : 50	