


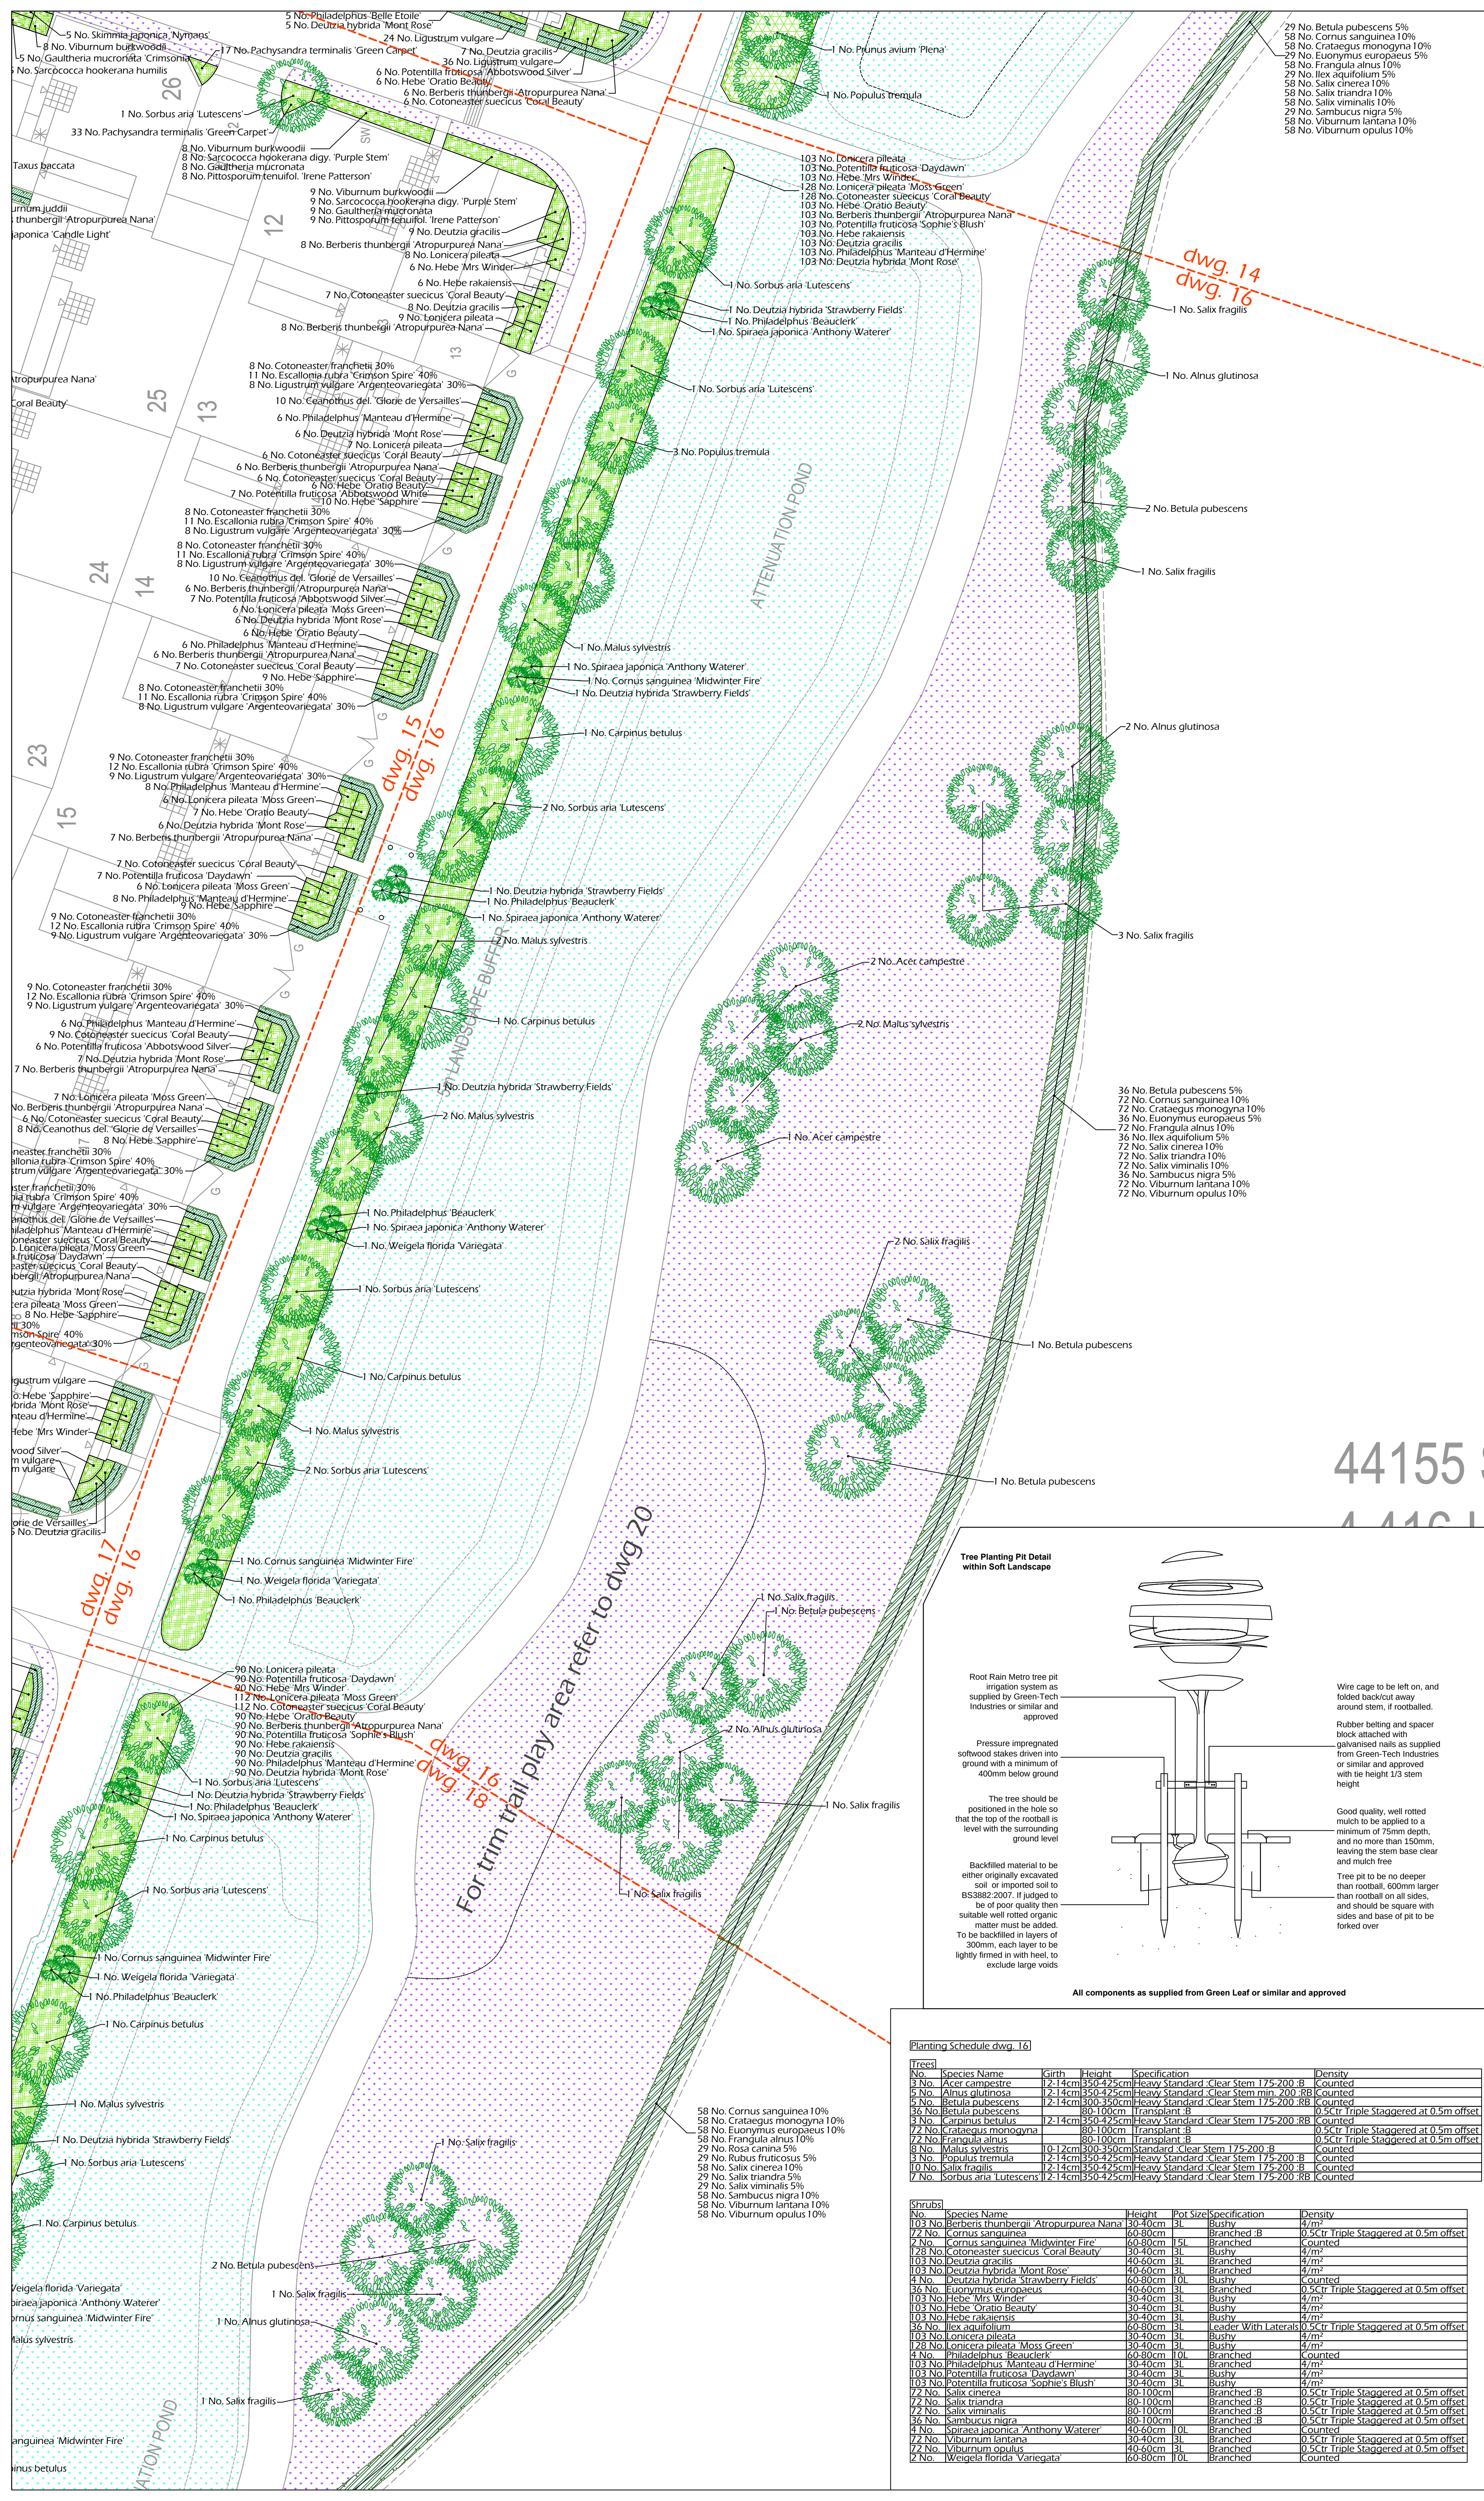

SPECIFICATION
Forestry Commission Practice note 8.
All native species should be of local stock. Native trees and shrubs certified as British Native plant stock.
All planting stock should comply with the Horticultural Trade Association National Plant specification.
All planting preparation, handling, planting & maintenance should be in accordance with CPSE Code for Handling and Establishing plants.
All trees and shrubs to comply with BS 3936 Part 1 1992, planted to BS 4043:1989 and BS 4428:1989. All works generally, to comply with the written Soft Landscape Specification.
Topsoil incorporated into planting beds to be gently mounded towards the centre of each bed to allow for settlement.
On completion of planting the whole area of the shrub bed shall be mulched with 75mm consolidated thickness of medium textured decorative grade natural pine bark having first been prepared in accordance with the specification.
Free standing hedges shall have a 3 strand galvanised wire and tanalised softwood timber post fence, to BS 1722-2:2000, erected along a line between the two rows of hedge plants.
All existing trees and hedges to be protected in accordance with BS5837:2012 for the duration of the construction period.

NOTE: DO NOT SCALE FROM DRAWING

Legend

- Existing trees to be retained and protected during construction
- Proposed tree planting within soft landscape, see details
- Proposed specimen shrub planting to receive short angular staking on half standards with expandable tree ties. Irrigation tubing to root system of *Amelanchier* specimens as required
- Proposed shrub planting to receive 75mm bark mulch after planting operations. Moves to be planted in groups of 5-7no. of each species
- Proposed native shrub mix to receive 75mm bark mulch after planting operations. Shrubs to be planted in groups of 7-10no. of each species.
- Proposed ornamental hedge planting to be planted in a double staggered row 500mm apart and at 500mm centres in each row. To be maintained at 1.2m height and 1.8m adjacent to plot boundaries
- Proposed mixed native hedge planting to be planted in a triple staggered row 500mm apart and at 500mm centres in each row. To be maintained at 1.8m height
- Proposed grassland areas to be seeded with good quality grass seed mix with 20% locally sourced wildflower mix
- Damp tolerant wildflower and grass mix: WFG 9 Wetland and Pond area wildflower and grass mix from BSH.
- Cut lines

B	16/04/2013	Additional attenuation ponds	AK
A	19/02/2013	Layout Change	JCL
Rev	Date	Details	Drawn

ACD

Ecology Arboriculture Landscape Architecture

ACD Landscape Architects & ACD Ecology
Rothbourne Rail Business Centre, Grange Lane, Malmesbury,
Wiltshire, SN16 0BS.
Tel: 01666 825646 Fax: 01666 824654

ACD Arboriculture
Tanners, Lower Street, Haslemere, Surrey,
GU27 2PE
Tel: 01483 425714 Fax: 01428 641090

ACD (Landscape Architects) Southampton
12 Southgate Street, Winchester, Hampshire, SO23 9EF
Tel: 01962 855604

www.acdlandscape.co.uk



scheme: Manor Farm, Denvilles
Havant
client: David Wilson Homes
drawing: Landscape Proposals
date: November 2012
scale: 1:200@A1
drawing no: BSH 17581 16B
drawn: AK checked: AW

Copyright of ACD Landscape Architects Ltd. All rights described in Chapter IV of the Copyright, Designs and Patents Act 1988 have been generally asserted: 2012. Copyright of this plan remains with ACD until all fees have been paid in full.

Planting Schedule dwg. 16

No.	Species Name	Girth	Height	Specification	Density
3	No. <i>Acer campestre</i>	12-14cm	350-425cm	Heavy Standard, Clear Stem 175-200	Counted
5	No. <i>Alnus glutinosa</i>	12-14cm	350-425cm	Heavy Standard, Clear Stem min. 200	Counted
5	No. <i>Betula pubescens</i>	12-14cm	300-350cm	Heavy Standard, Clear Stem 175-200	Counted
36	No. <i>Betula pubescens</i>	80-100cm	Transplant B	0.5Cr Triple Staggered at 0.5m offset	Counted
3	No. <i>Carpinus betulus</i>	12-14cm	350-425cm	Heavy Standard, Clear Stem 175-200	Counted
72	No. <i>Crataegus monogyna</i>	80-100cm	Transplant B	0.5Cr Triple Staggered at 0.5m offset	Counted
72	No. <i>Fraxinus alnus</i>	30-40cm	Transplant B	0.5Cr Triple Staggered at 0.5m offset	Counted
103	No. <i>Deutzia hybrida</i>	10-12cm	300-350cm	Standard, Clear Stem 175-200	Counted
3	No. <i>Populus tremula</i>	12-14cm	350-425cm	Heavy Standard, Clear Stem 175-200	Counted
10	No. <i>Salix fragilis</i>	12-14cm	350-425cm	Heavy Standard, Clear Stem 175-200	Counted
7	No. <i>Sorbus aria</i>	12-14cm	350-425cm	Heavy Standard, Clear Stem 175-200	Counted

No.	Species Name	Height	Pot Size	Specification	Density
103	No. <i>Berberis thunbergii</i>	30-40cm	3L	Bushy	4/m ²
72	No. <i>Cornus sanguinea</i>	60-80cm	3L	Branching	Counted
2	No. <i>Cornus sanguinea</i>	60-80cm	1.5L	Branching	Counted
128	No. <i>Cotoneaster suecicus</i>	30-40cm	3L	Bushy	4/m ²
103	No. <i>Deutzia gracilis</i>	40-60cm	3L	Branching	4/m ²
103	No. <i>Deutzia hybrida</i>	40-60cm	3L	Branching	4/m ²
4	No. <i>Deutzia hybrida</i>	60-80cm	10L	Bushy	Counted
36	No. <i>Euonymus europaeus</i>	40-60cm	3L	Branching	0.5Cr Triple Staggered at 0.5m offset
103	No. <i>Hebe 'Mrs Winder'</i>	30-40cm	3L	Bushy	4/m ²
103	No. <i>Hebe rakaiensis</i>	30-40cm	3L	Bushy	4/m ²
36	No. <i>Ilex aquifolium</i>	60-80cm	3L	Leader With Lateral	0.5Cr Triple Staggered at 0.5m offset
103	No. <i>Loniceria pileata</i>	30-40cm	3L	Bushy	4/m ²
128	No. <i>Loniceria pileata</i>	30-40cm	3L	Bushy	4/m ²
4	No. <i>Philadelphus 'Beauclerk'</i>	60-80cm	10L	Branching	Counted
103	No. <i>Philadelphus 'Manteau d'Hermine'</i>	30-40cm	3L	Branching	4/m ²
103	No. <i>Potentilla fruticosa</i>	30-40cm	3L	Bushy	4/m ²
103	No. <i>Potentilla fruticosa</i>	30-40cm	3L	Bushy	4/m ²
72	No. <i>Salix cinerea</i>	80-100cm	3L	Branching	0.5Cr Triple Staggered at 0.5m offset
72	No. <i>Salix triandra</i>	80-100cm	3L	Branching	0.5Cr Triple Staggered at 0.5m offset
72	No. <i>Salix viminalis</i>	80-100cm	3L	Branching	0.5Cr Triple Staggered at 0.5m offset
36	No. <i>Sambucus nigra</i>	80-100cm	3L	Branching	0.5Cr Triple Staggered at 0.5m offset
4	No. <i>Spiraea japonica</i>	40-60cm	10L	Branching	Counted
72	No. <i>Viburnum lantana</i>	30-40cm	3L	Branching	0.5Cr Triple Staggered at 0.5m offset
72	No. <i>Viburnum opulus</i>	40-60cm	3L	Branching	0.5Cr Triple Staggered at 0.5m offset
7	No. <i>Weigela florida</i>	60-80cm	10L	Branching	Counted