


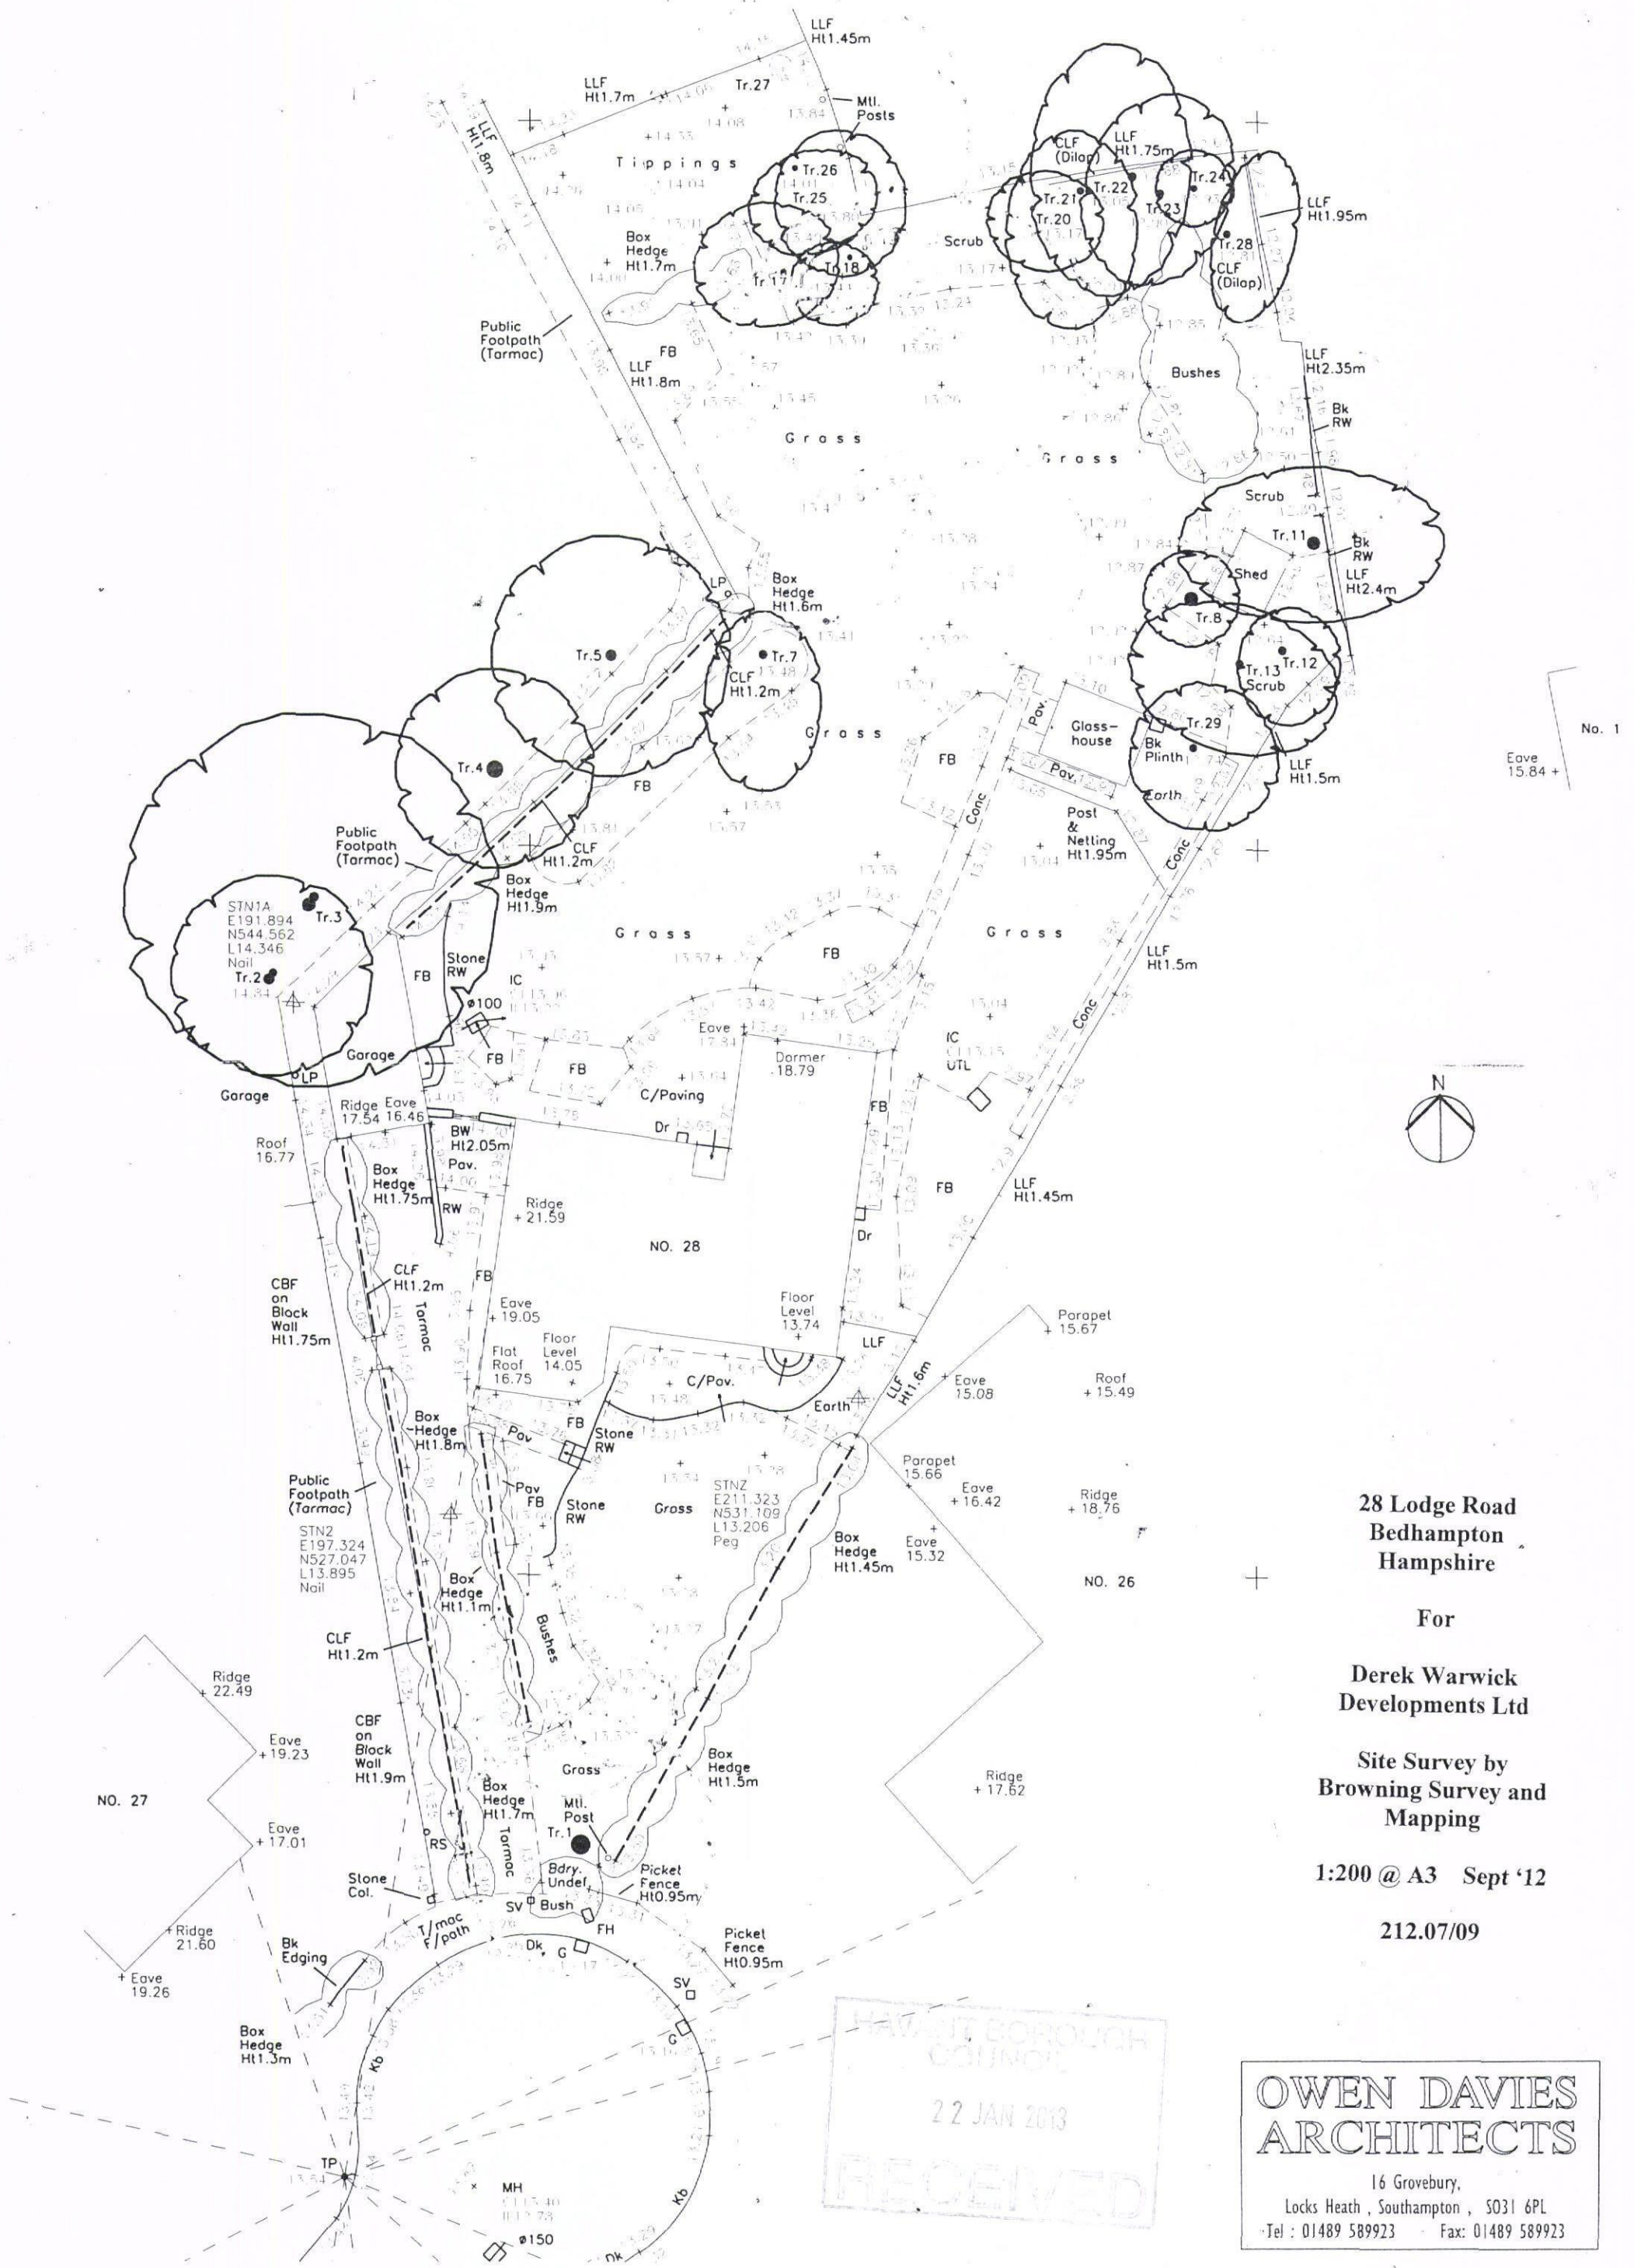

28 Lodge Road
Bedhampton
Hampshire

For

Derek Warwick
Developments Ltd

Site Survey by
Browning Survey and
Mapping

1:200 @ A3 Sept '12

212.07/09

OWEN DAVIES
ARCHITECTS

16 Grovebury,
Locks Heath, Southampton, SO31 6PL
Tel: 01489 589923 Fax: 01489 589923